


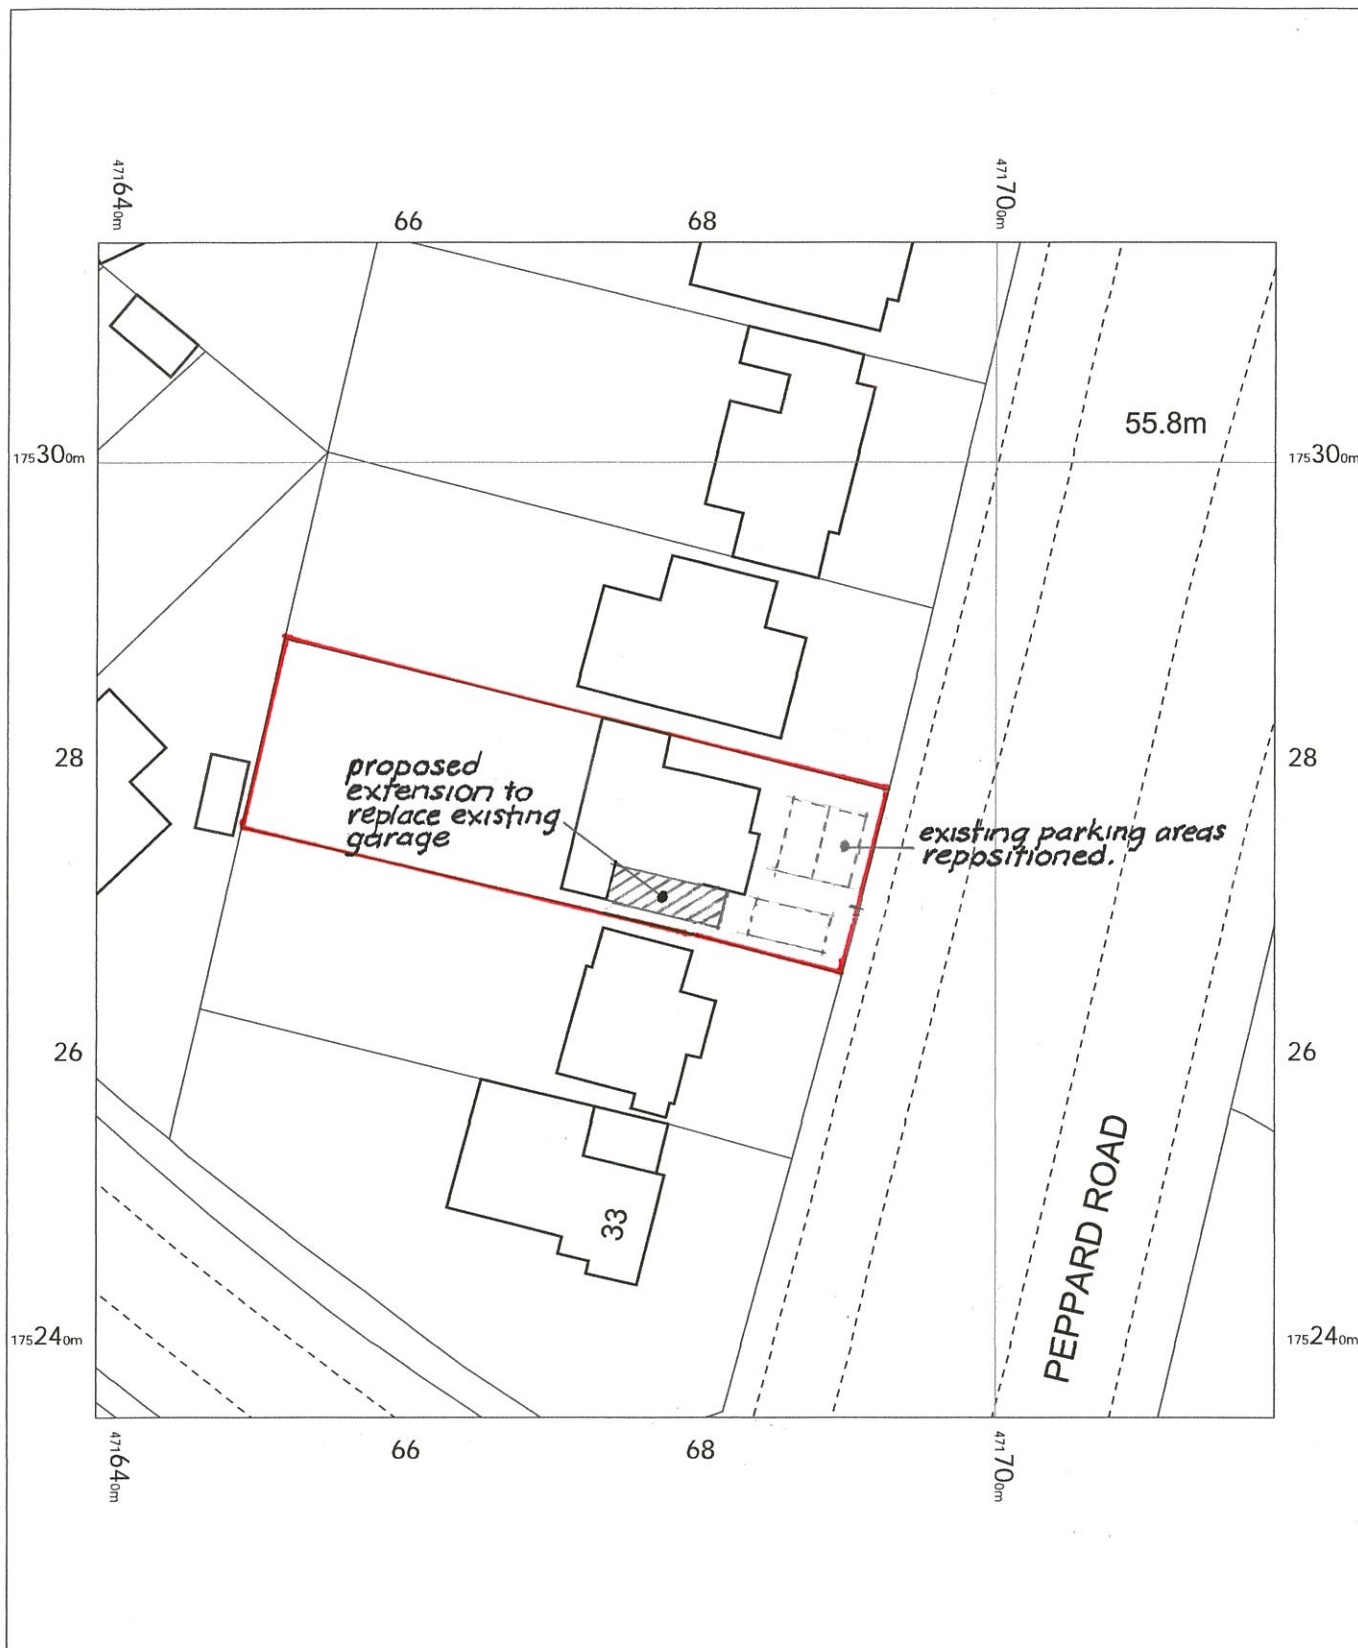

BLOCK PLAN SCALE 1:500

37 Peppard Road,
Caversham, Reading, RG4
8NR

389-03

OS MasterMap 1250/2500/10000 scale
Monday, September 16, 2024, ID: LAT-01184906
www.latitudemaps.co.uk

1:500 scale print at A4, Centre: 471679 E, 175275 N

©Crown Copyright Ordnance Survey. Licence no.
AC0000806982



LATITUDE
MAPPING