



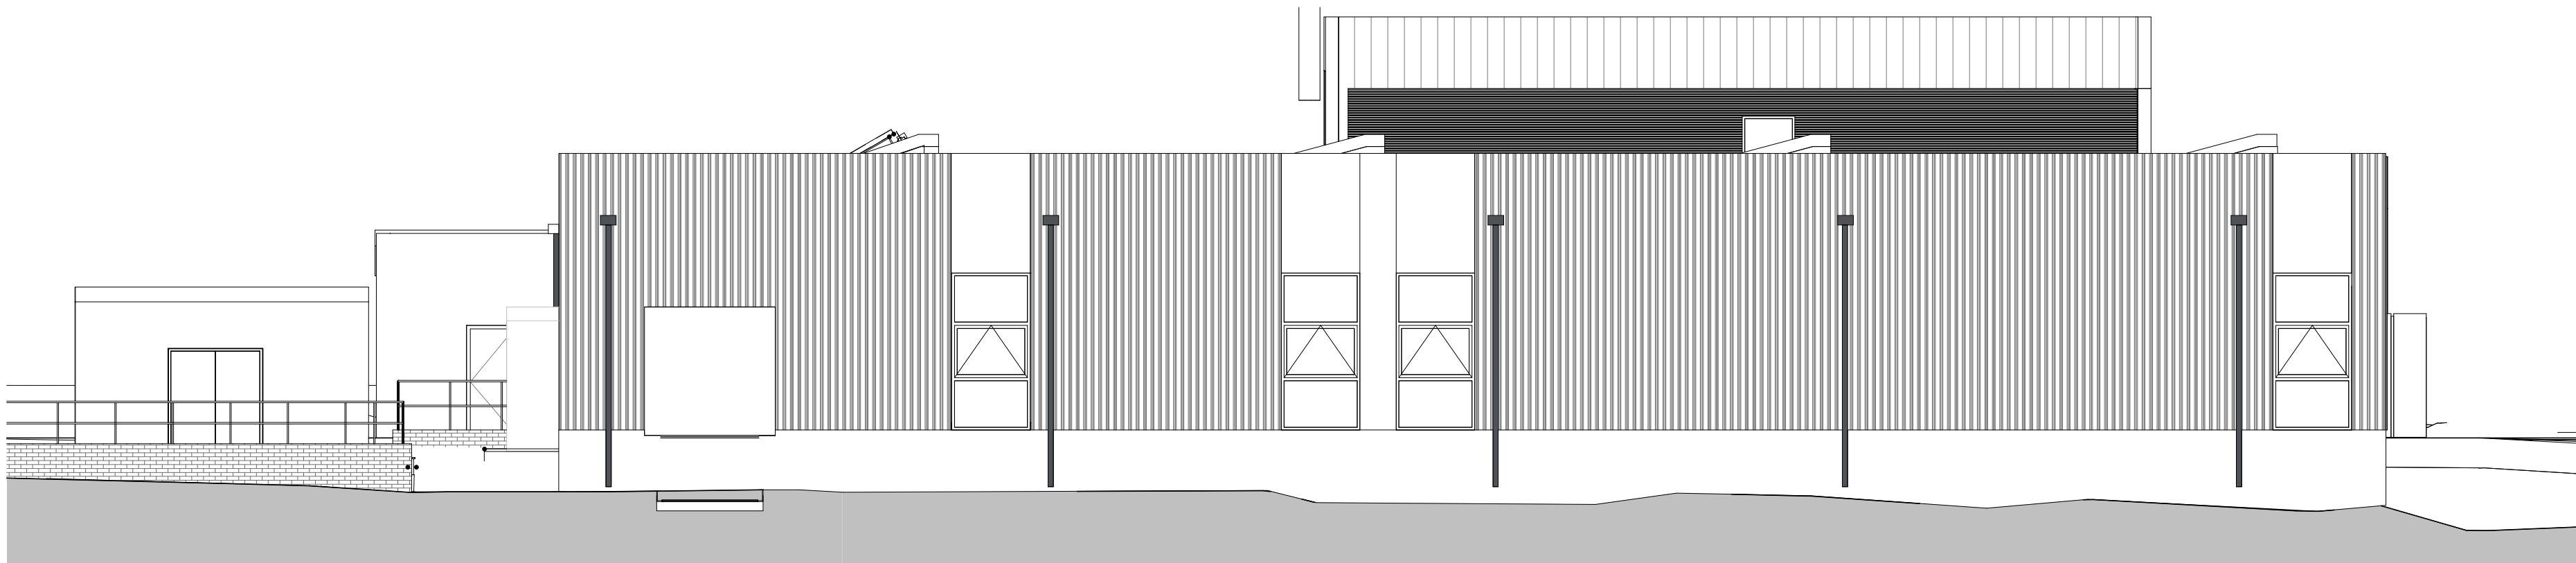

1 Proposed East Elevation
1:100

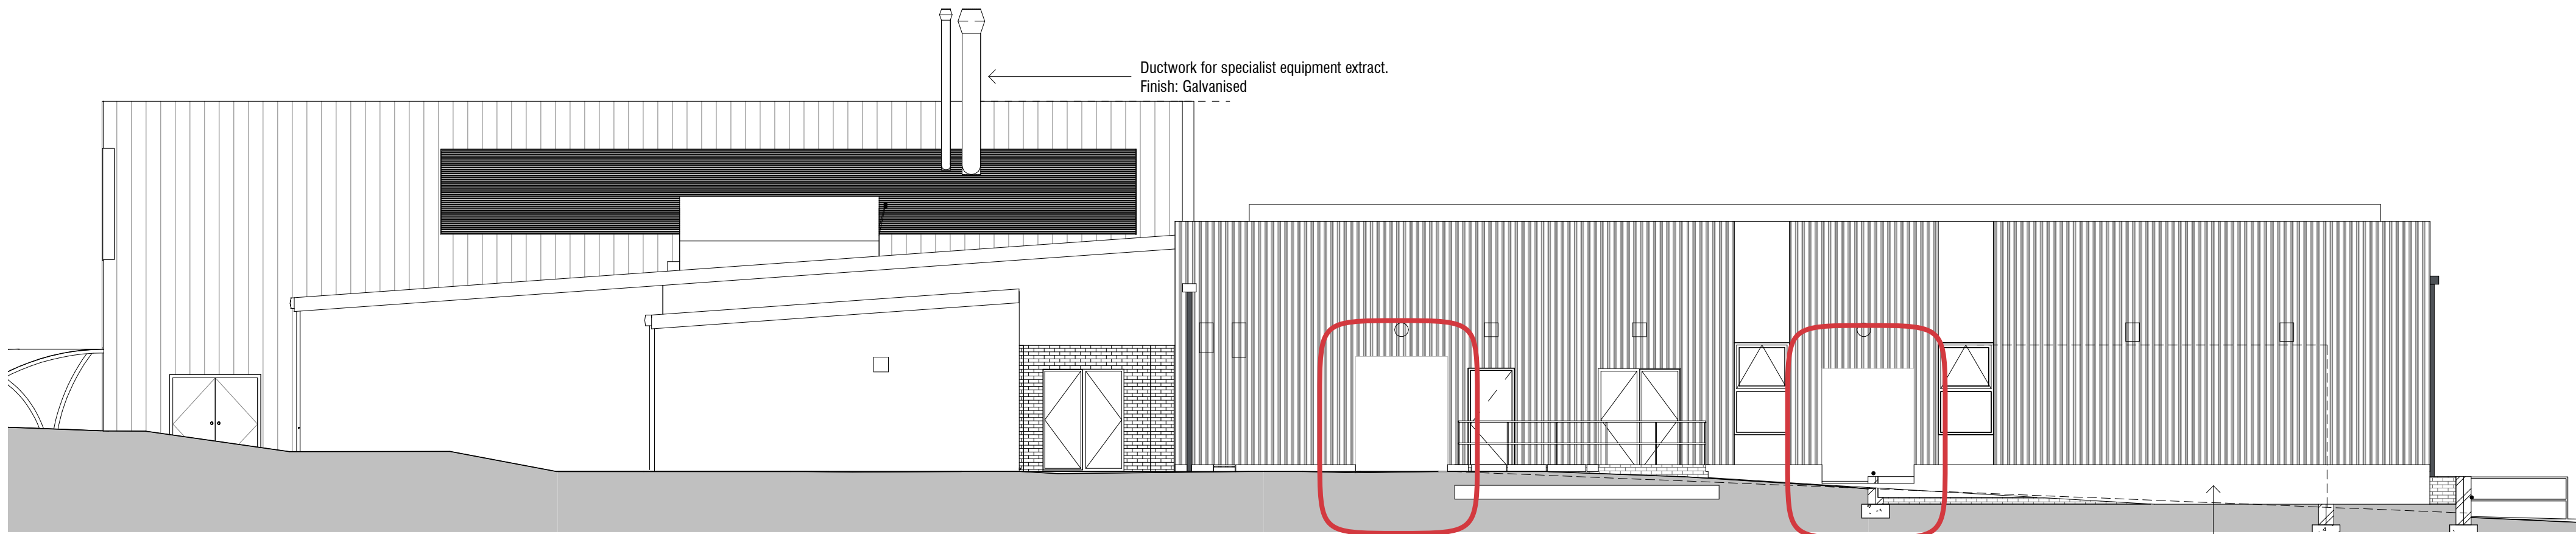

2 Proposed South Elevation
1:100


Notes

Estates and Facilities

The information shown on this drawing is given without obligation or warranty. The accuracy therefore cannot be guaranteed and it must never be used for calculation or setting out of works.

General Changes

The accuracy of these drawings relies on feedback from users. If any anomalies are discovered, please immediately inform the CAD Manager. Telephone ext 6807.

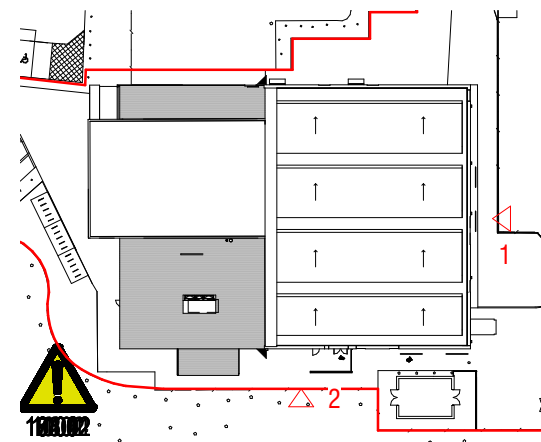

7	Planning Update	18/08/2023
6	Planning Update	25/07/2022
5	Issued for Planning	13/04/2022
4	Issued for Stakeholder Approval	23/03/2022
3	Draft Issue for comment	18/03/2022
2	Draft Issue for comment	17/03/2022
1	Draft Issue	01/03/2022

Rev	Description	Date
-----	-------------	------



Estates and Facilities
Whiteknights, PO Box 235, Reading, RG6 6BW
Tel. 0118 378 8958 Fax. 0118 378 6928

SCOTT
BROWNRIGG

St Catherine's Court
46-48 Portsmouth Road
Guildford GU2 4DU
T +44 (0)1483 568686
W scottbrownrigg.com

Building
W310

Project
School of Art Relocation

Title
Proposed Elevations

Drawn	Date	Scale
ACB/AB	18/08/2023	As indicated @A1

Project (WREN No - Originator-Volume-Level-Type-Role-Classification-Number)	Suitability-Rev.
W310-1956132-SBR-ZZ-XX-DR-A-ZZZZ-80203	S2- 7