


Location Plan

Site Address: Easting: 472184 Northing: 173614

Date Produced: 04-Oct-2024

Scale: 1:1250 @A3

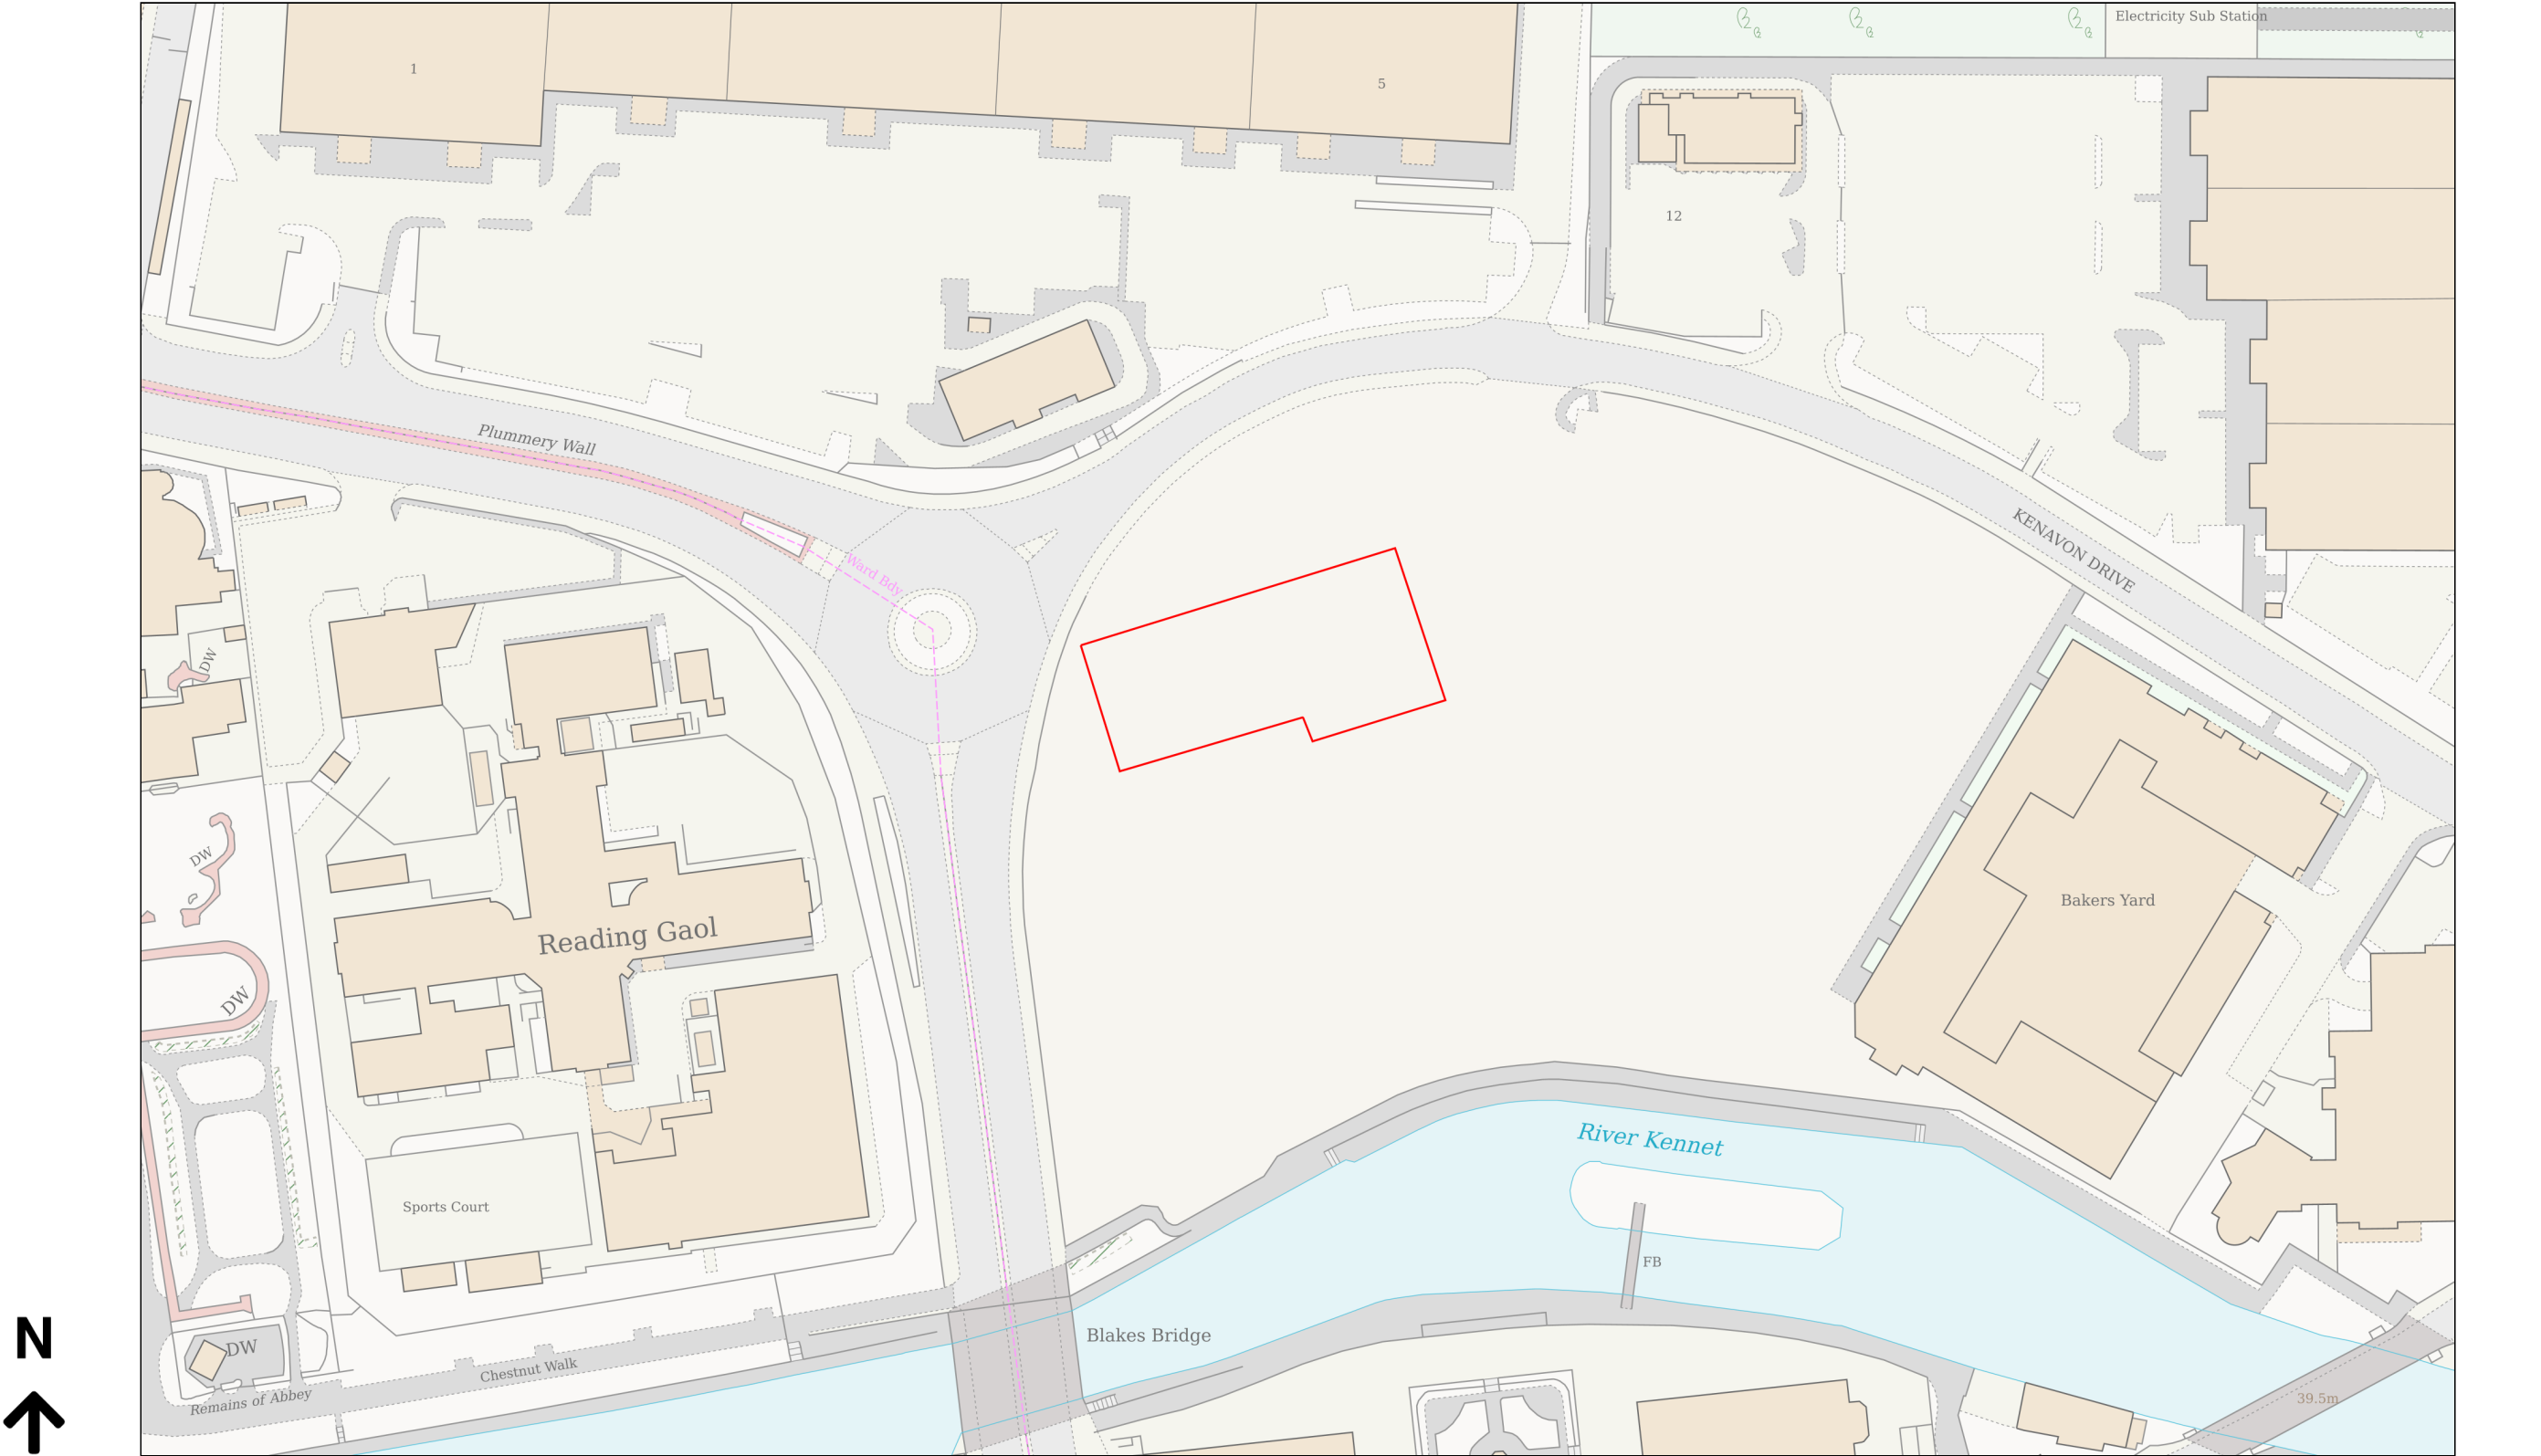

Planning Portal Reference: PP-13418510v1