

No.4

project

2 Picton Way
Caversham, Reading, Berkshire

for

Mr & Mrs Reddy

title

1:50 Ground Floor as Existing

Drawing no:

956 / 30 /


M D Howlett
architectural consultant

11 Prospect Street, Caversham, Reading
Berkshire RG4 8JB; Tel/Fax: (0118) 947 7117
Email: pmaarc@globalnet.co.uk

Date: September 2024

0 1 2 metres

SCALE: 1:50@A2 & 1:100@A4

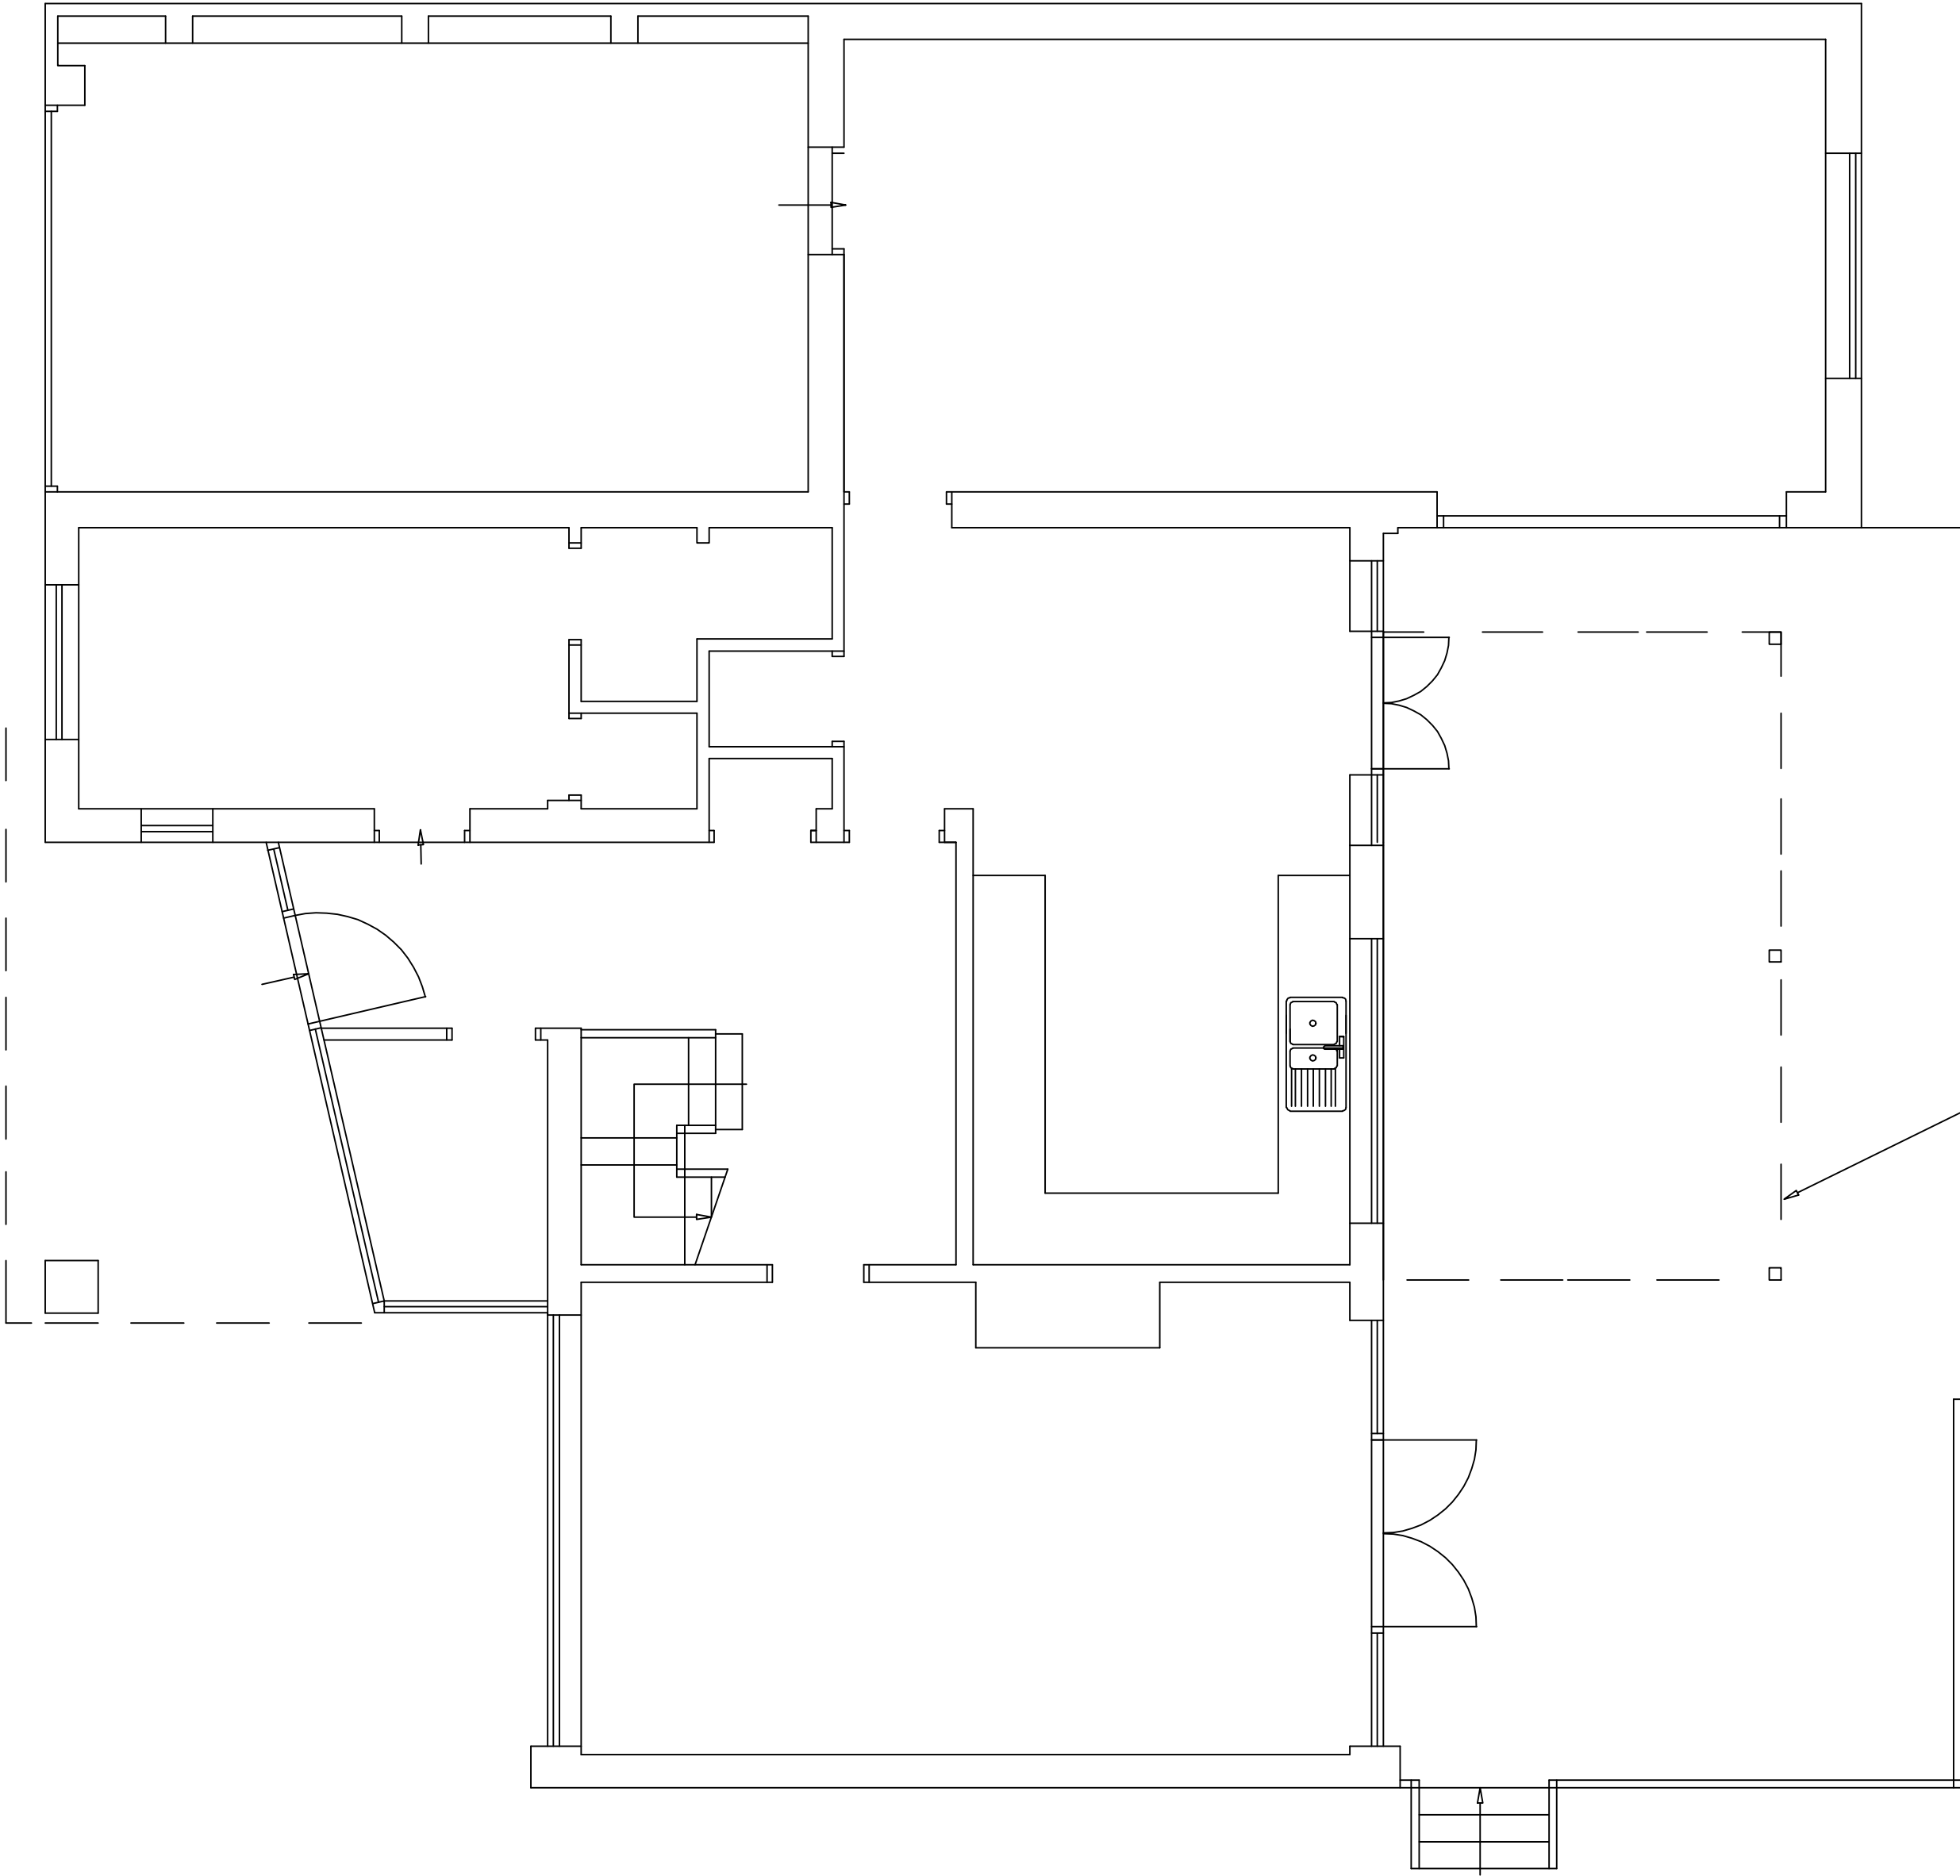

existing posts & lightweight canopy (dotted).