



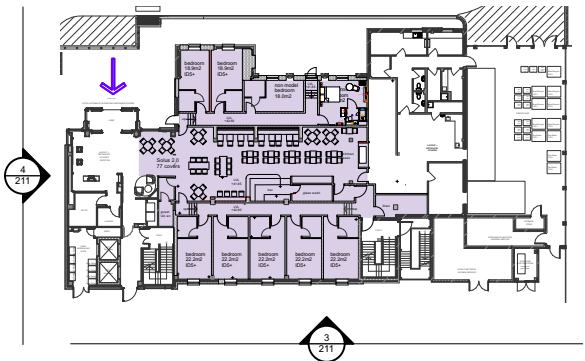

Drawing Reference 6269-PL 212

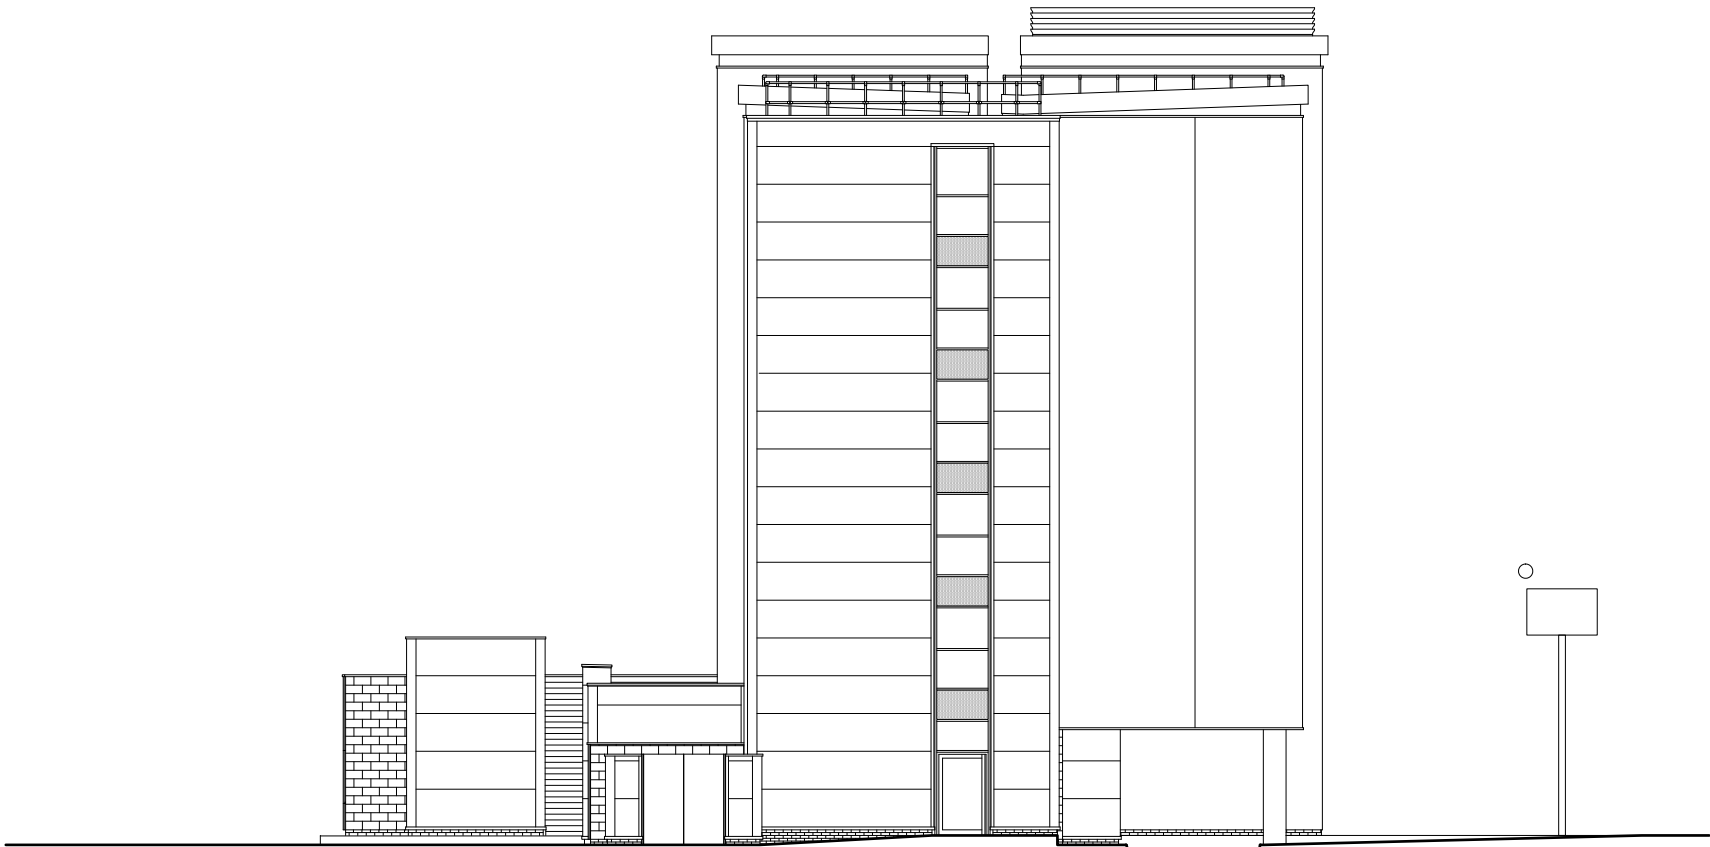

A	03/10/24	Proposed windows raised;	EA
Rev	Date	Description	By Chk



**AXIOM
ARCHITECTS**

Barn A Addlepool Business Centre Clyst St George Exeter EX3 0NR
Tel. 01392 368426 www.axiomarchitects.co.uk

Client
WHITBREAD GROUP PLC

Project
**PREMIER INN READING GATEWAY
GATEWAY PROCTOR END SOUTH
READING RG2 0GG**

Drawing
PROPOSED ELEVATIONS (2)

Scale	Date	Drawn	Checked
1:200@A3	03/09/24	EA	RW
Drawing No.	Revision	Status	
6269-PL 211 A		PLANNING	