REFER TO LDA DRAWING SHRN-LDA-S2-ZZ-DR-L-200-103

REFER TO LDA DRAWING SHRN-LDA-S2-ZZ-DR-L-200-103

REFER TO LDA DRAWING SHRN-LDA-S2-ZZ-DR-L-200-104

REFER TO LDA DRAWING SHRN-LDA-S2-ZZ-DR-L-200-104

REFER TO LDA DRAWING SHRN-LDA-S2-ZZ-DR-L-200-106

REFER TO LDA DRAWING SHRN-LDA-S2-ZZ-DR-L-200-106

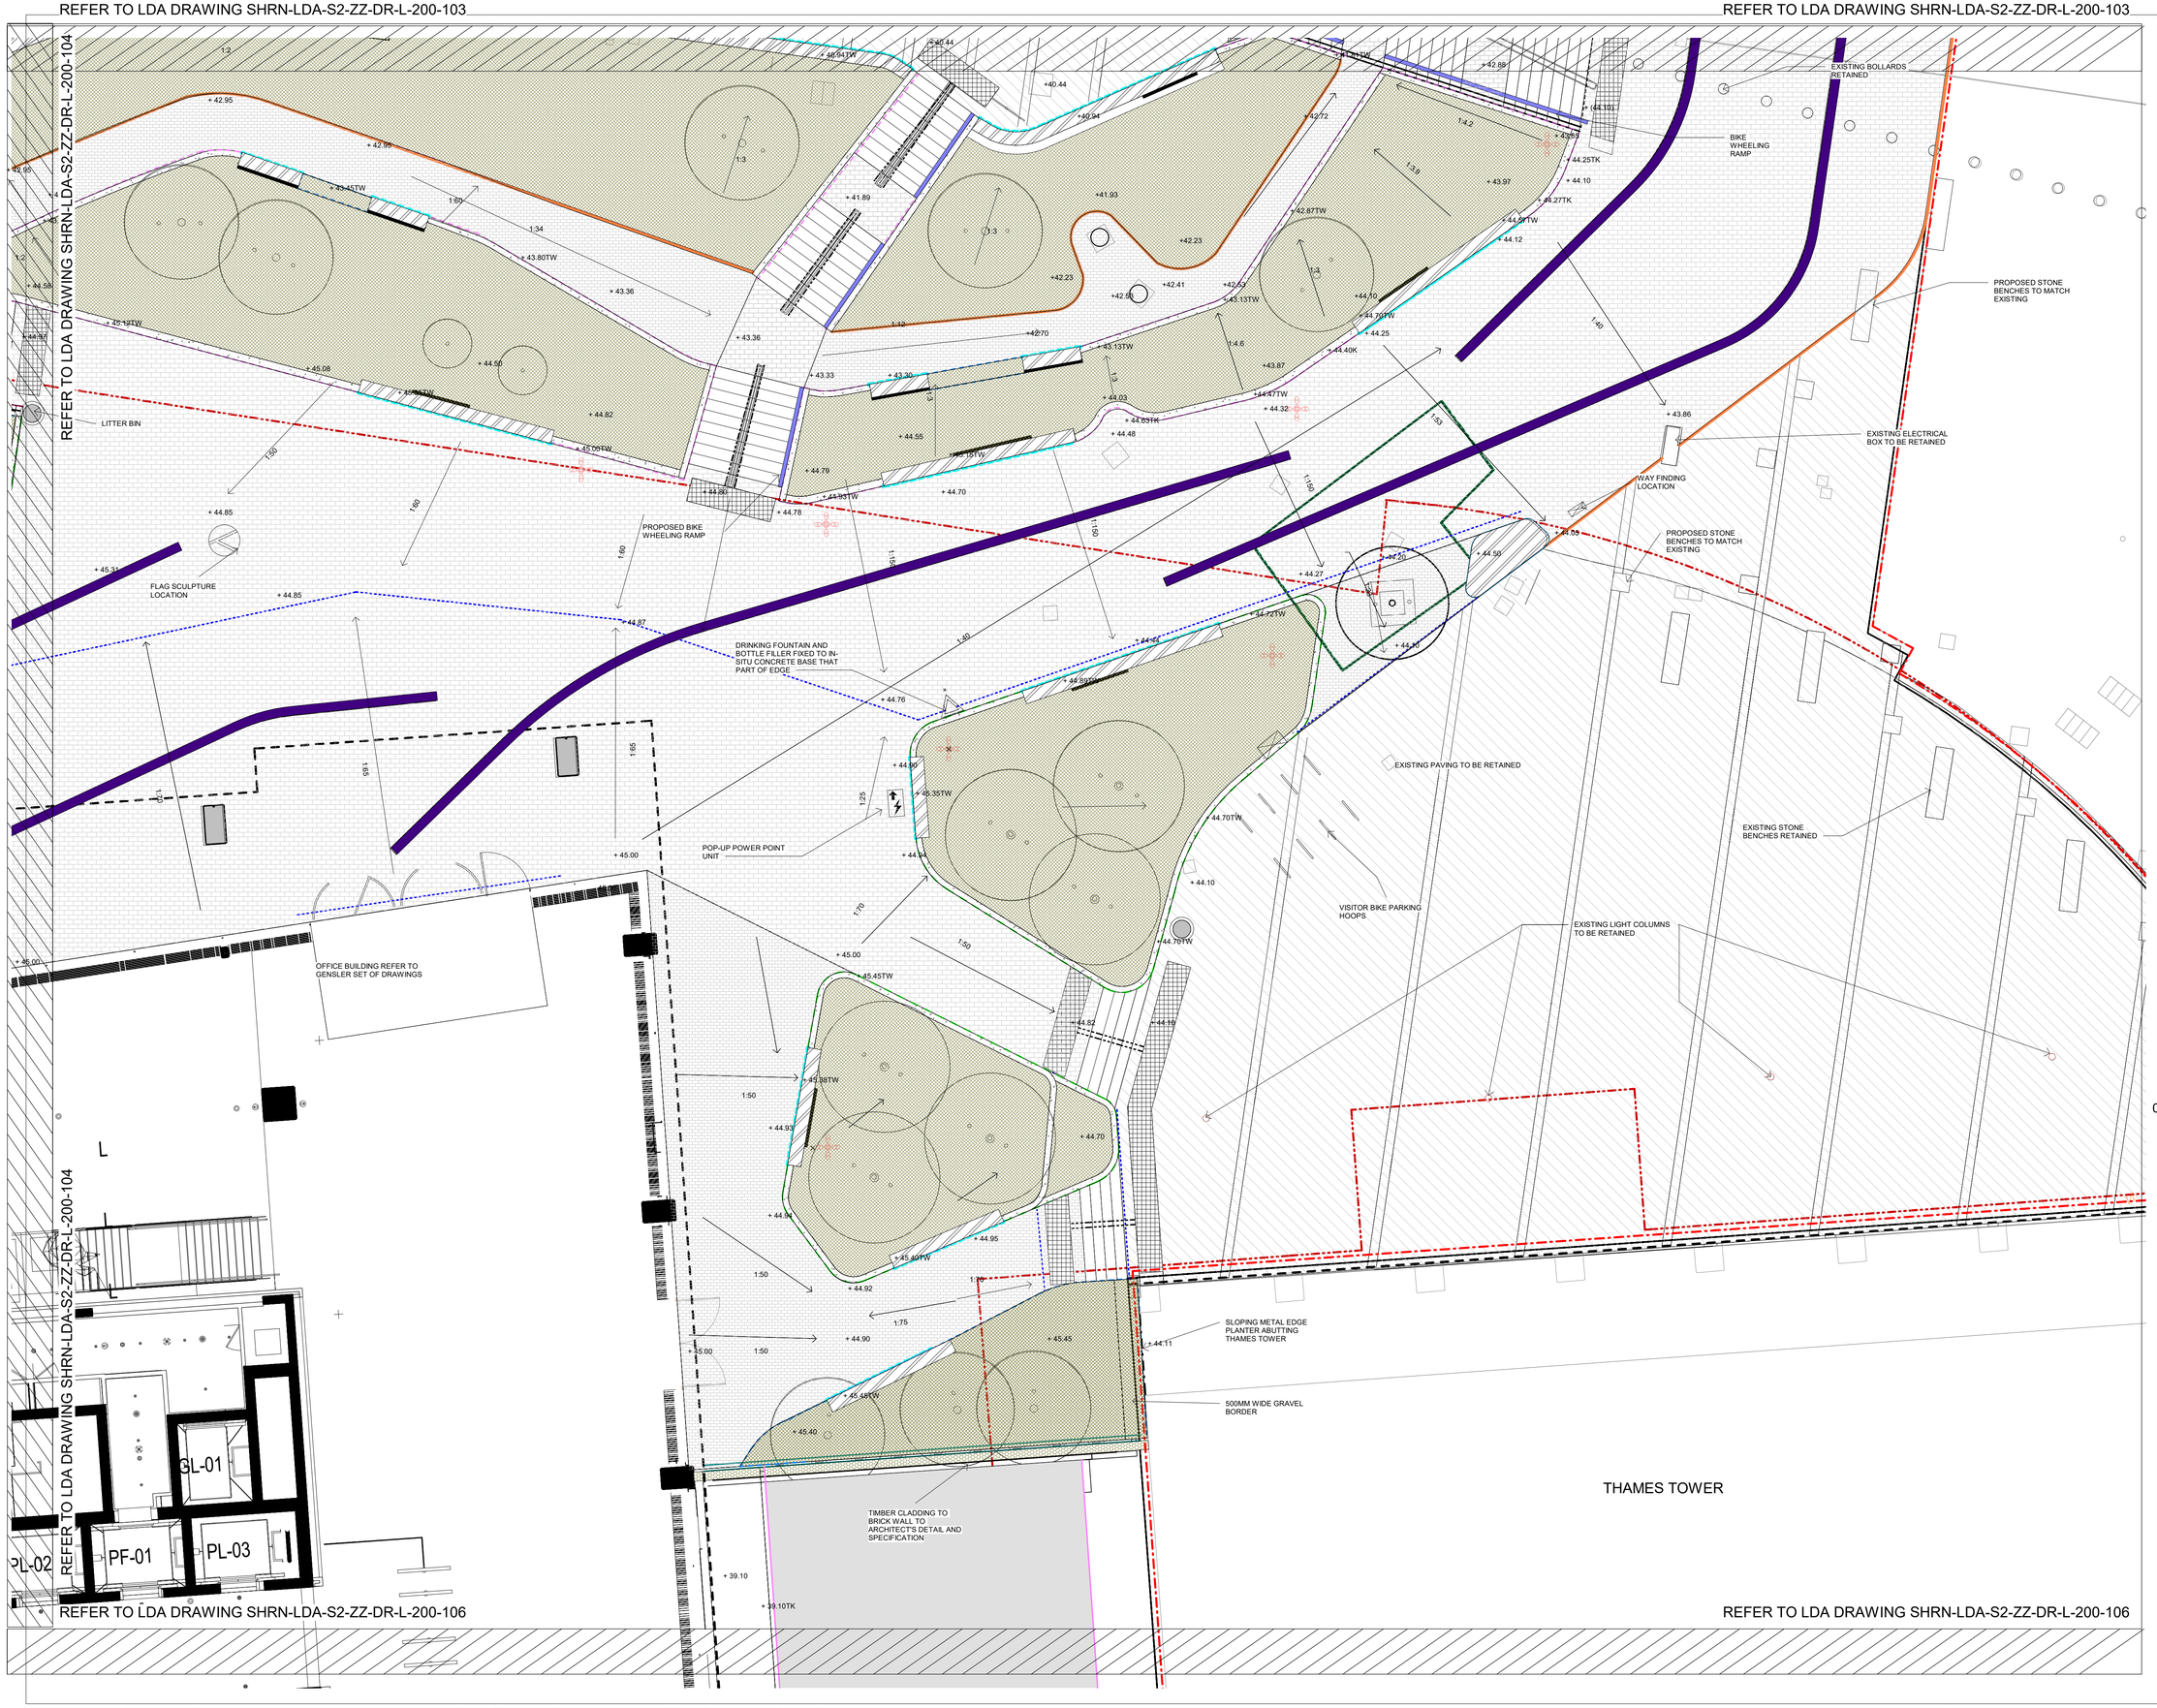

LEGEND

FOR HARDWORKS KEY REFER TO LDA DRAWING SHRN-LDA-S2-ZZ-DR-L-100-103

NOTE: PRINT IN COLOUR

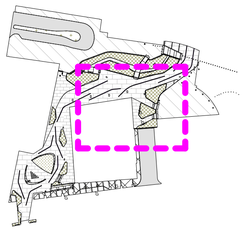

LOCATION PLAN

0m 1 2 5 10

REV	DESCRIPTION	BY/CHK'/APP'	DATE
TO12	Issued for Planning	AB	19.09.24
TO11	For Planning	CI	25.07.23
TO10	For Planning	CI	13.06.23
TO9	Water Fountain location update	BB	09.05.23
TO8	Pocket Park Levels Updates	BB	27.04.23
TO7	Issued for S278 works	CI	14.04.23
TO6	Pocket Park Revision	CI	14.03.23
TO5	POCKET PARK REVISION	CI	14.12.22
TO4	POCKET PARK REVISED		06.12.22

LDĀDESIGN
www.lda-design.co.uk
E mail@lda-design.co.uk

PROJECT TITLE
STATION HILL NORTH, READING
MASTER LLP

DRAWING TITLE
PHASE 2 DETAILED HARDWORKS
PLAN SHEET 5 OF 7

ISSUED BY London

SCALE@A1 As indicated

PURPOSE OF ISSUE Planning

STATUS PL

PROJECT ORIGINATOR ZONE LEVEL TYPE ROLE NUMBER

-SHRN-LDA-S2-ZZ-DR-L-200-105

No dimensions are to be scaled from this drawing.
All dimensions are to be checked on site.
Area measurements for indicative purposes only.

© LDA Design Consulting Ltd. Quality Assured to BS EN ISO 9001 : 2015
Sources Ordnance Survey

This drawing may contain: Ordnance Survey material by permission of Ordnance Survey on behalf of the Controller of Her Majesty's Stationery Office © Crown Copyright 2015. All rights reserved. Reference number
OS Open data / © Natural England / © DEFRA / © DECC / © English Heritage. Contains Ordnance Survey data © Crown copyright and database right 2015 | Aerial Photography - ESRI, DigitalGlobe, GEOEye, i-cubed, USDA FSA,USGD, AEX, Getmapping, Aerogrid, IGN,IGP,swisstopo, the GIS User Community