




X:\08\616_STATION_HILL_READING_PHASE_2_3\CAD\X_REF\NMA 06 DETAIL\SHRN-LDA-S2-ZZ-DR-L-500-602.DWG

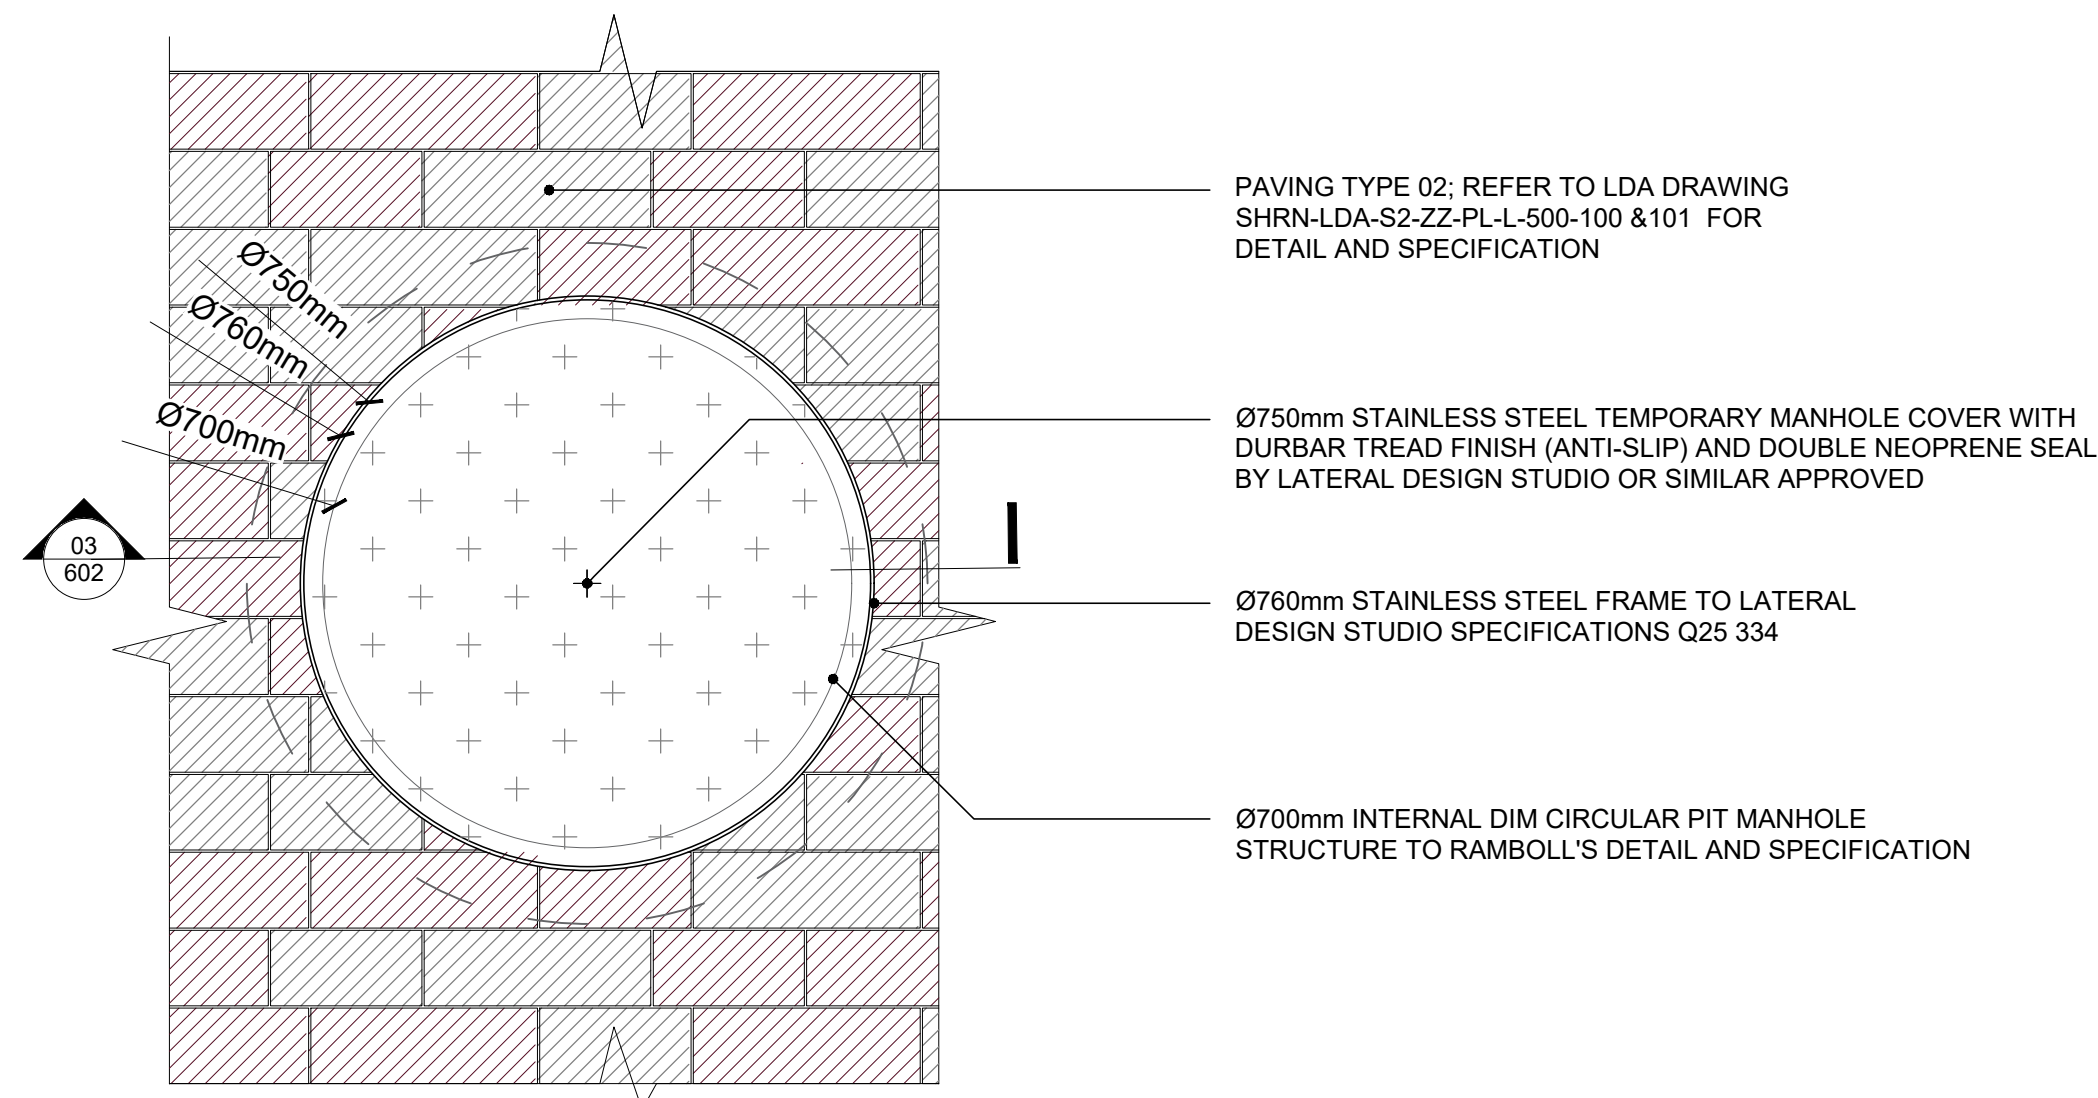


02
602
TEMPORARY MANHOLE COVER TO TIME CAPSULE
PLAN
SCALE 1:10

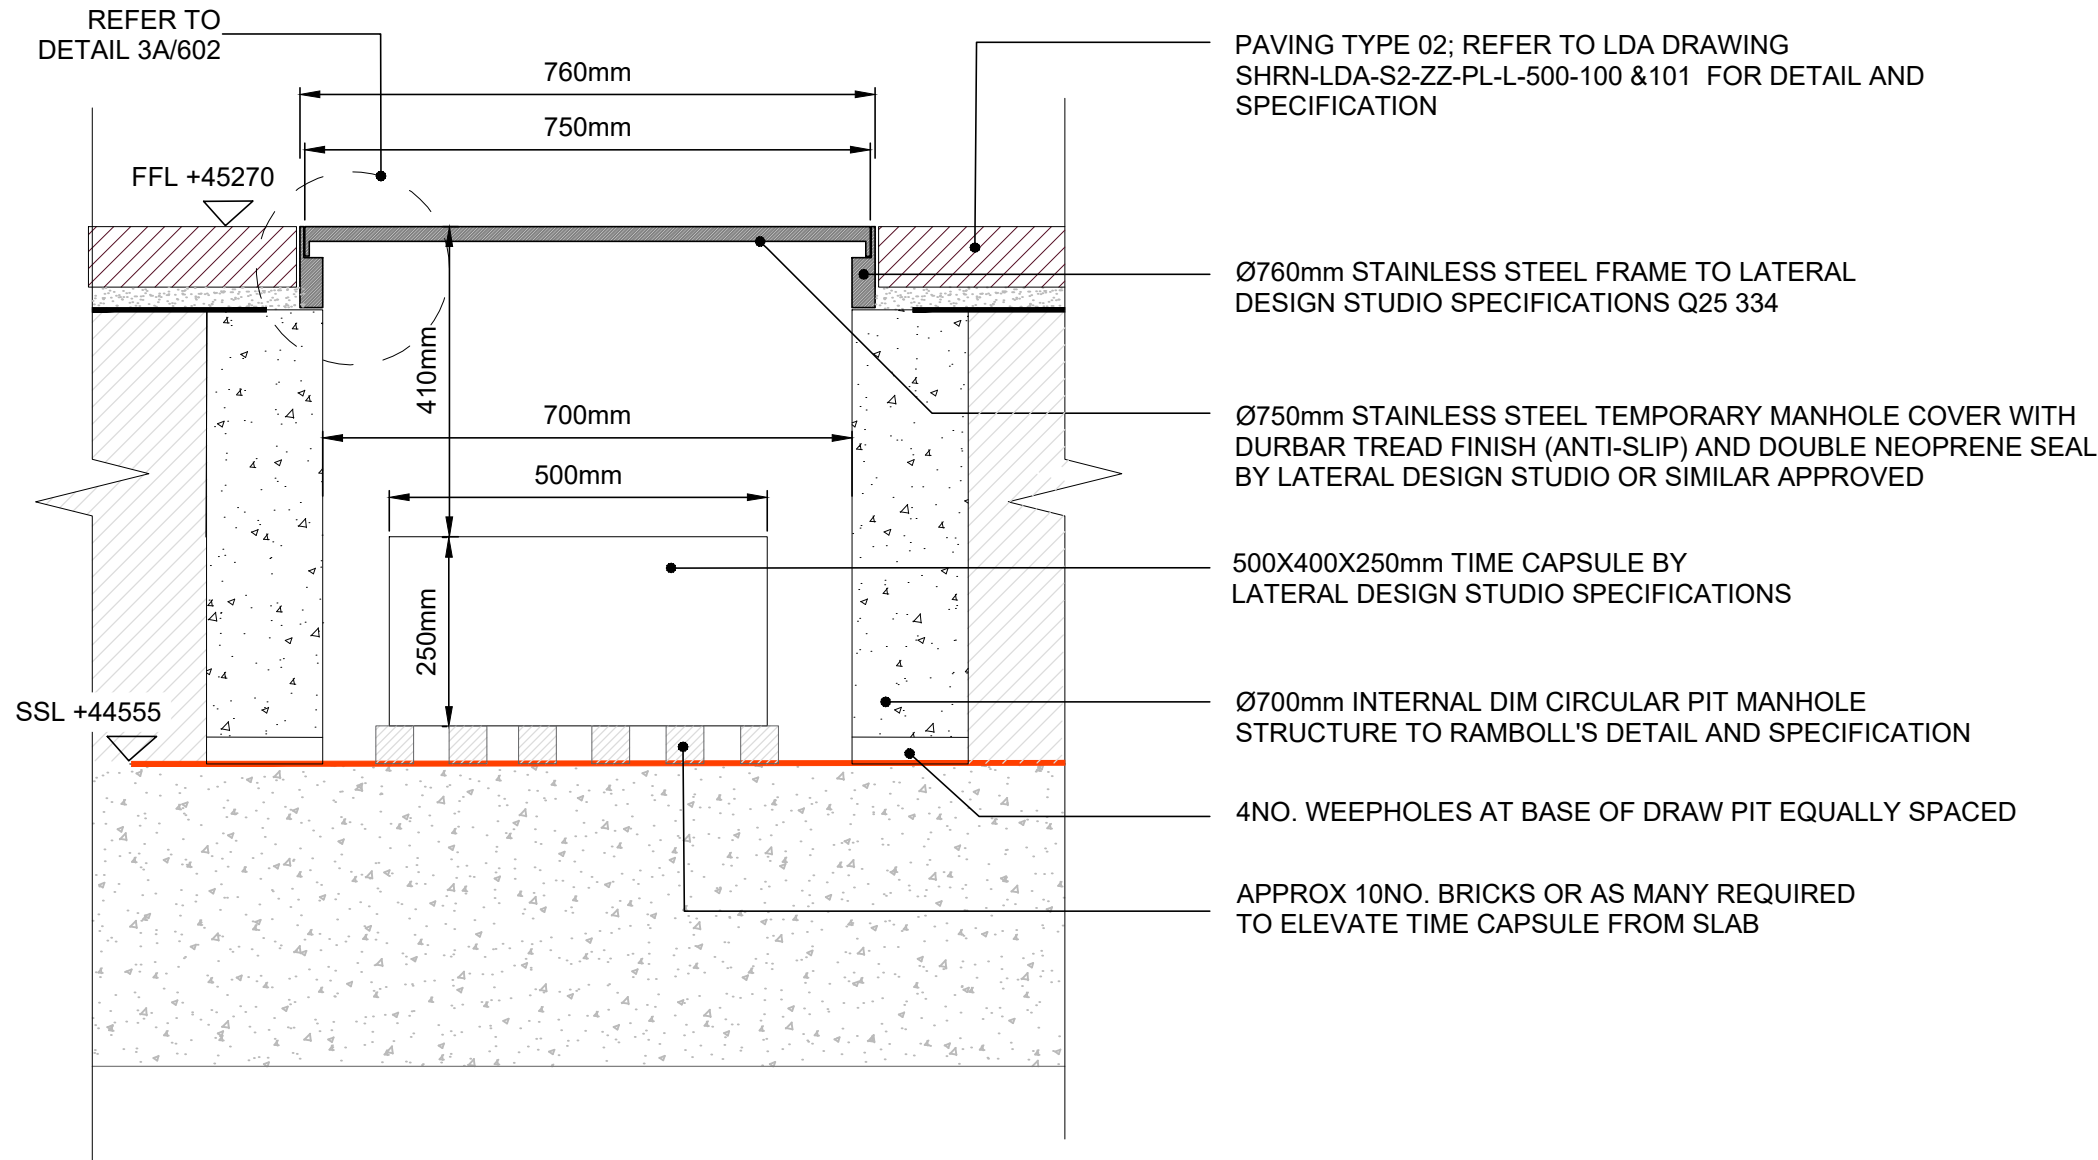


03
602
TEMPORARY MANHOLE COVER TO TIME CAPSULE
SECTION
SCALE 1:10

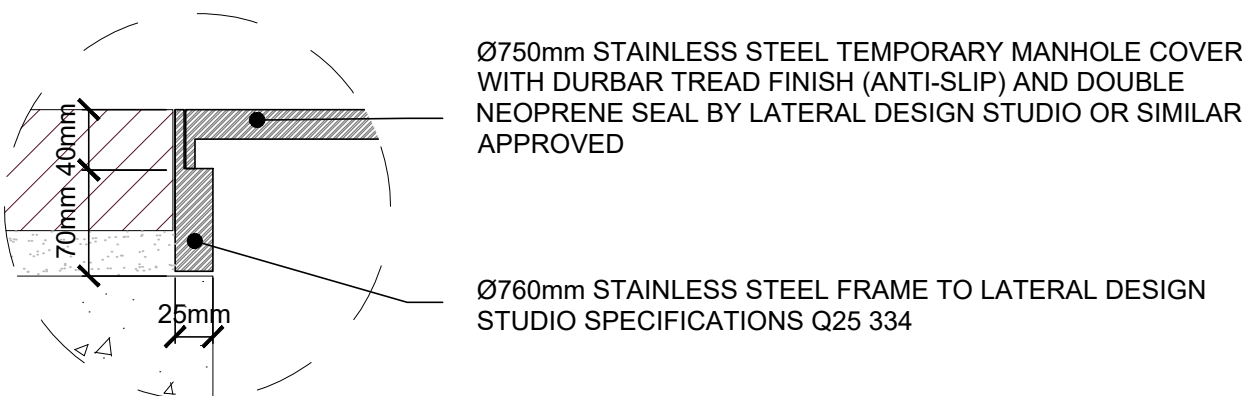


3A
602
TEMPORARY MANHOLE COVER TO TIME CAPSULE
SECTION
SCALE 1:5

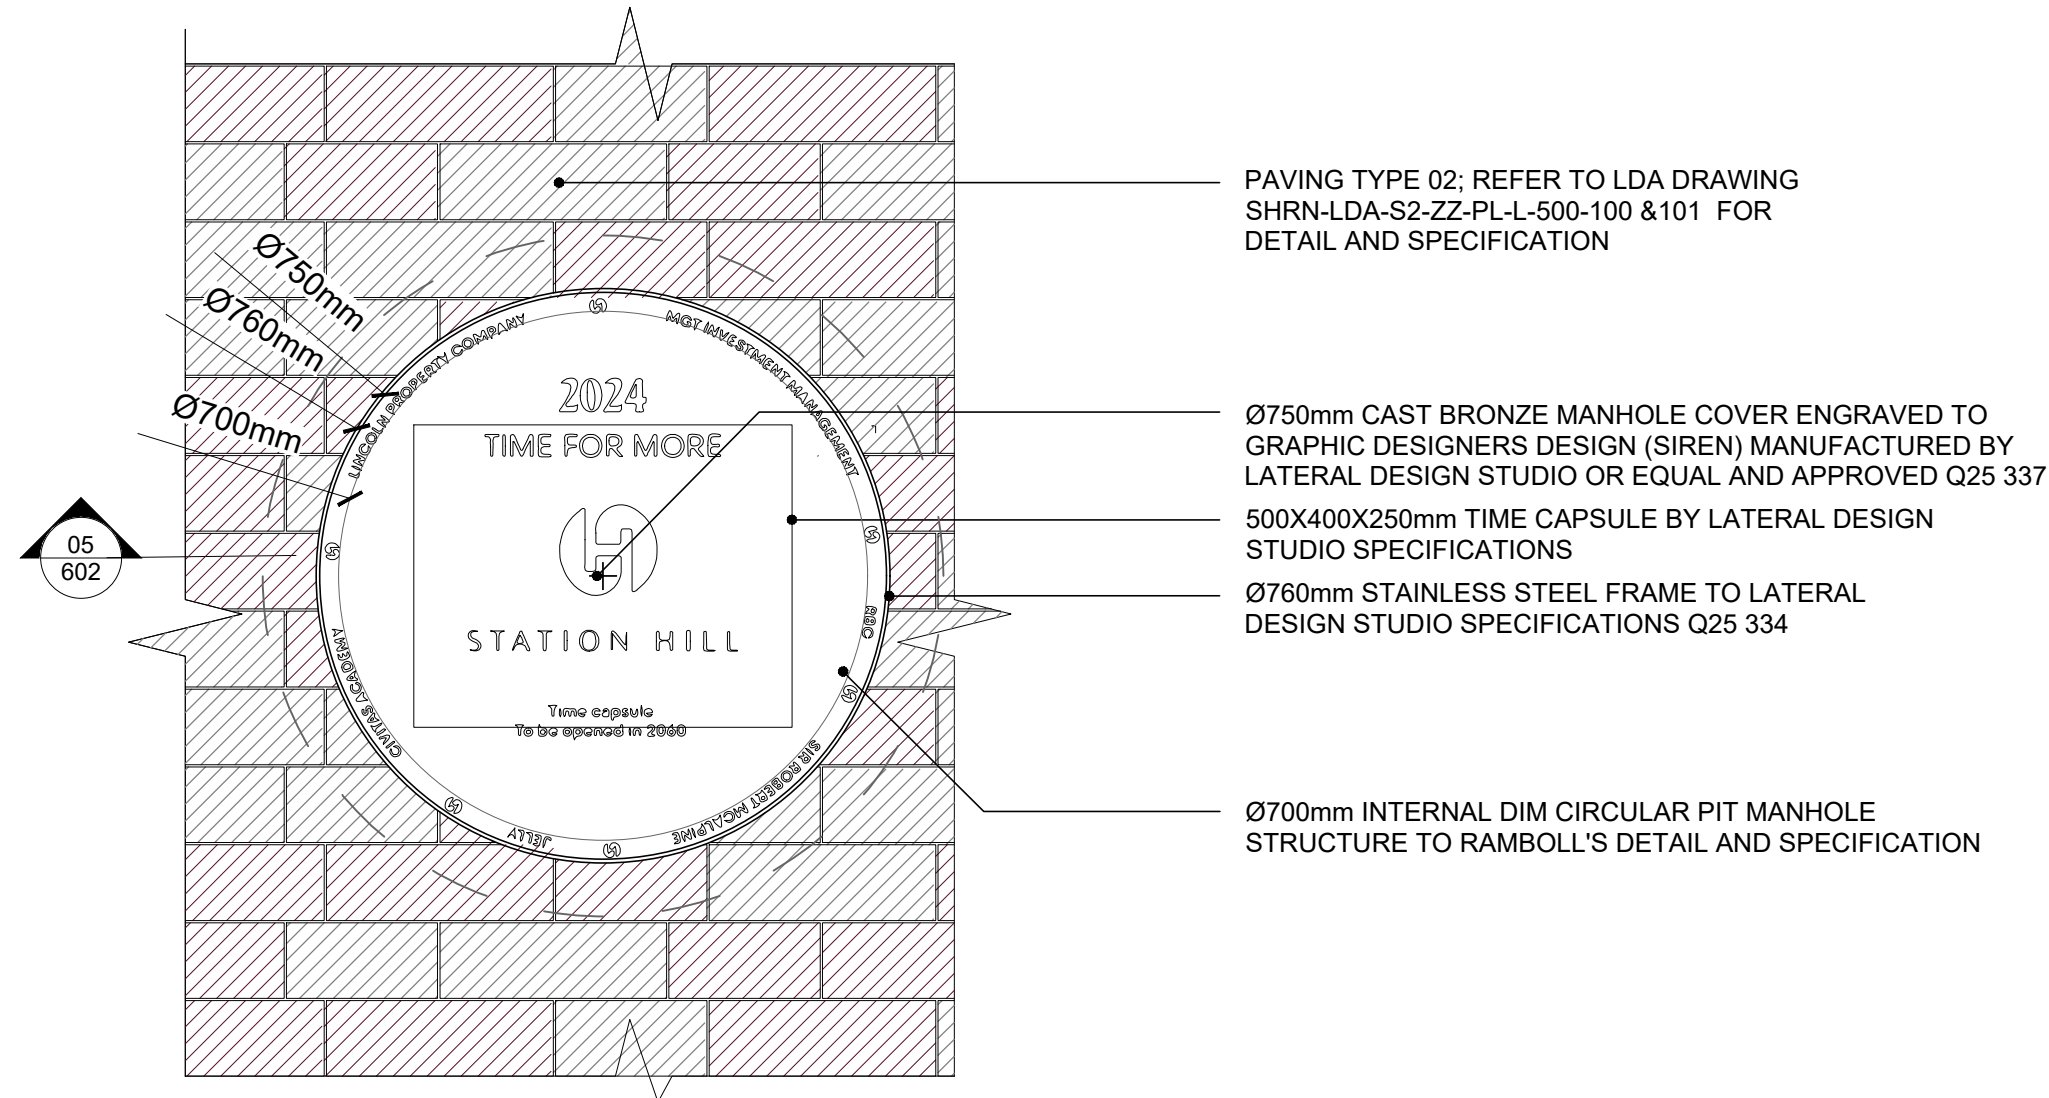

04
602
PERMANENT MANHOLE COVER TO TIME CAPSULE
PLAN
SCALE 1:10

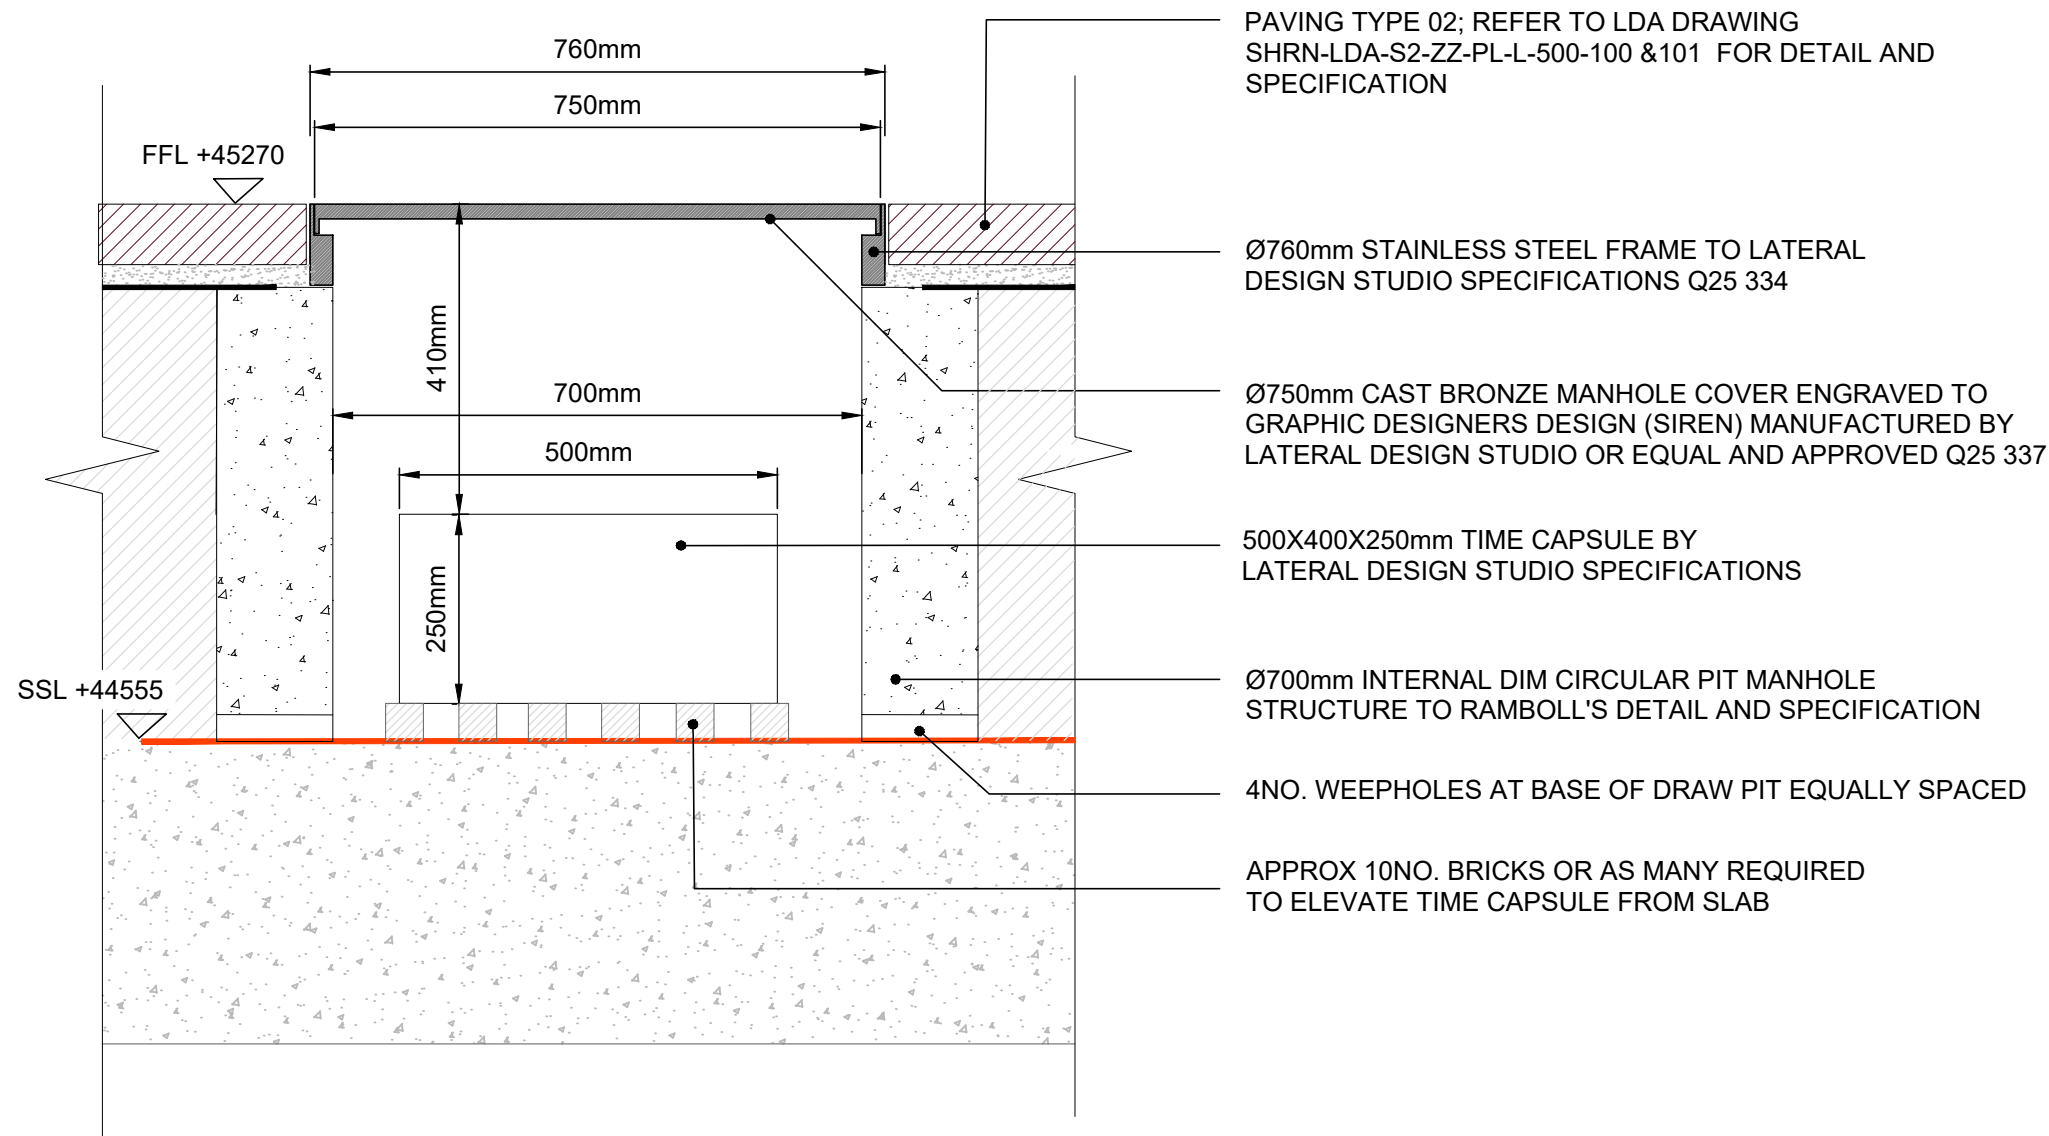

05
602
PERMANENT MANHOLE COVER TO TIME CAPSULE
SECTION
SCALE 1:10

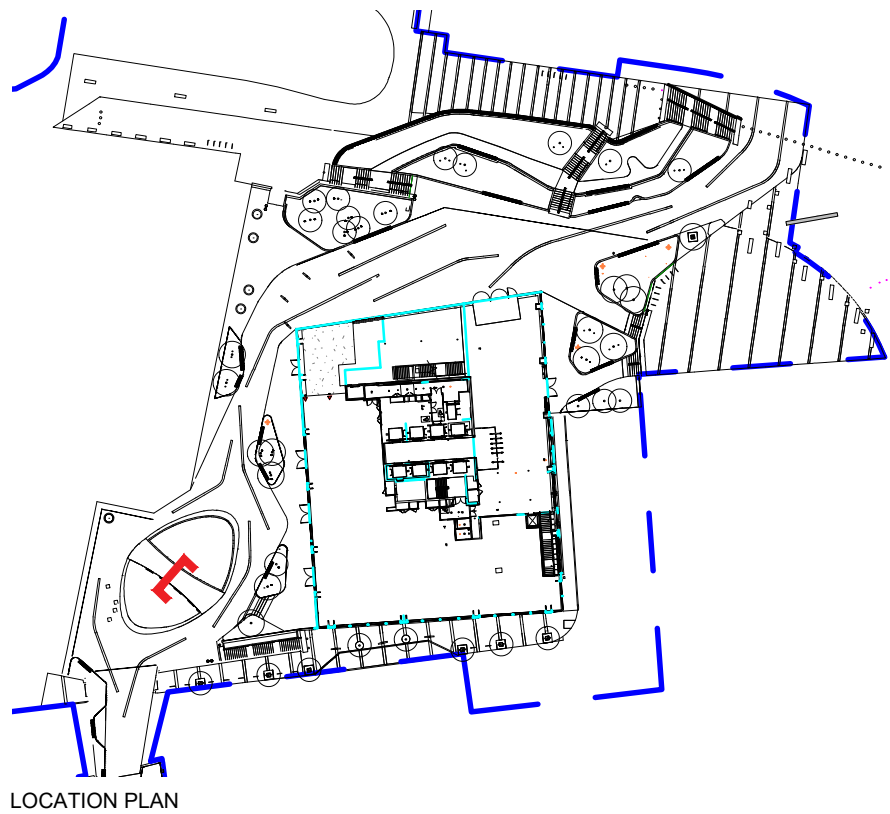

P01 Issue for planning CI 19/09/24

REV. DESCRIPTION APP. DATE
LD&DESIGN
PROJECT TITLE
STATION HILL READING PHASE 2

DRAWING TITLE
PHASE 2 - TIME CAPSULE DETAILS

ISSUED BY London T: 020 7467 1470
DATE SEP 2024 DRAWN AB
SCALE@A1 As shown CHECKED CI
STATUS Planning APPROVED CI

DWG. NO SHRN-LDA-S2-ZZ-DR-L-500-602

No dimensions are to be scaled from this drawing.
All dimensions are to be checked on site.
Area measurements for indicative purposes only.
© LDA Design Consulting LLP. Quality Assured to BS EN ISO 9001 : 2000
Sources Ordnance Survey

Scale as shown

