



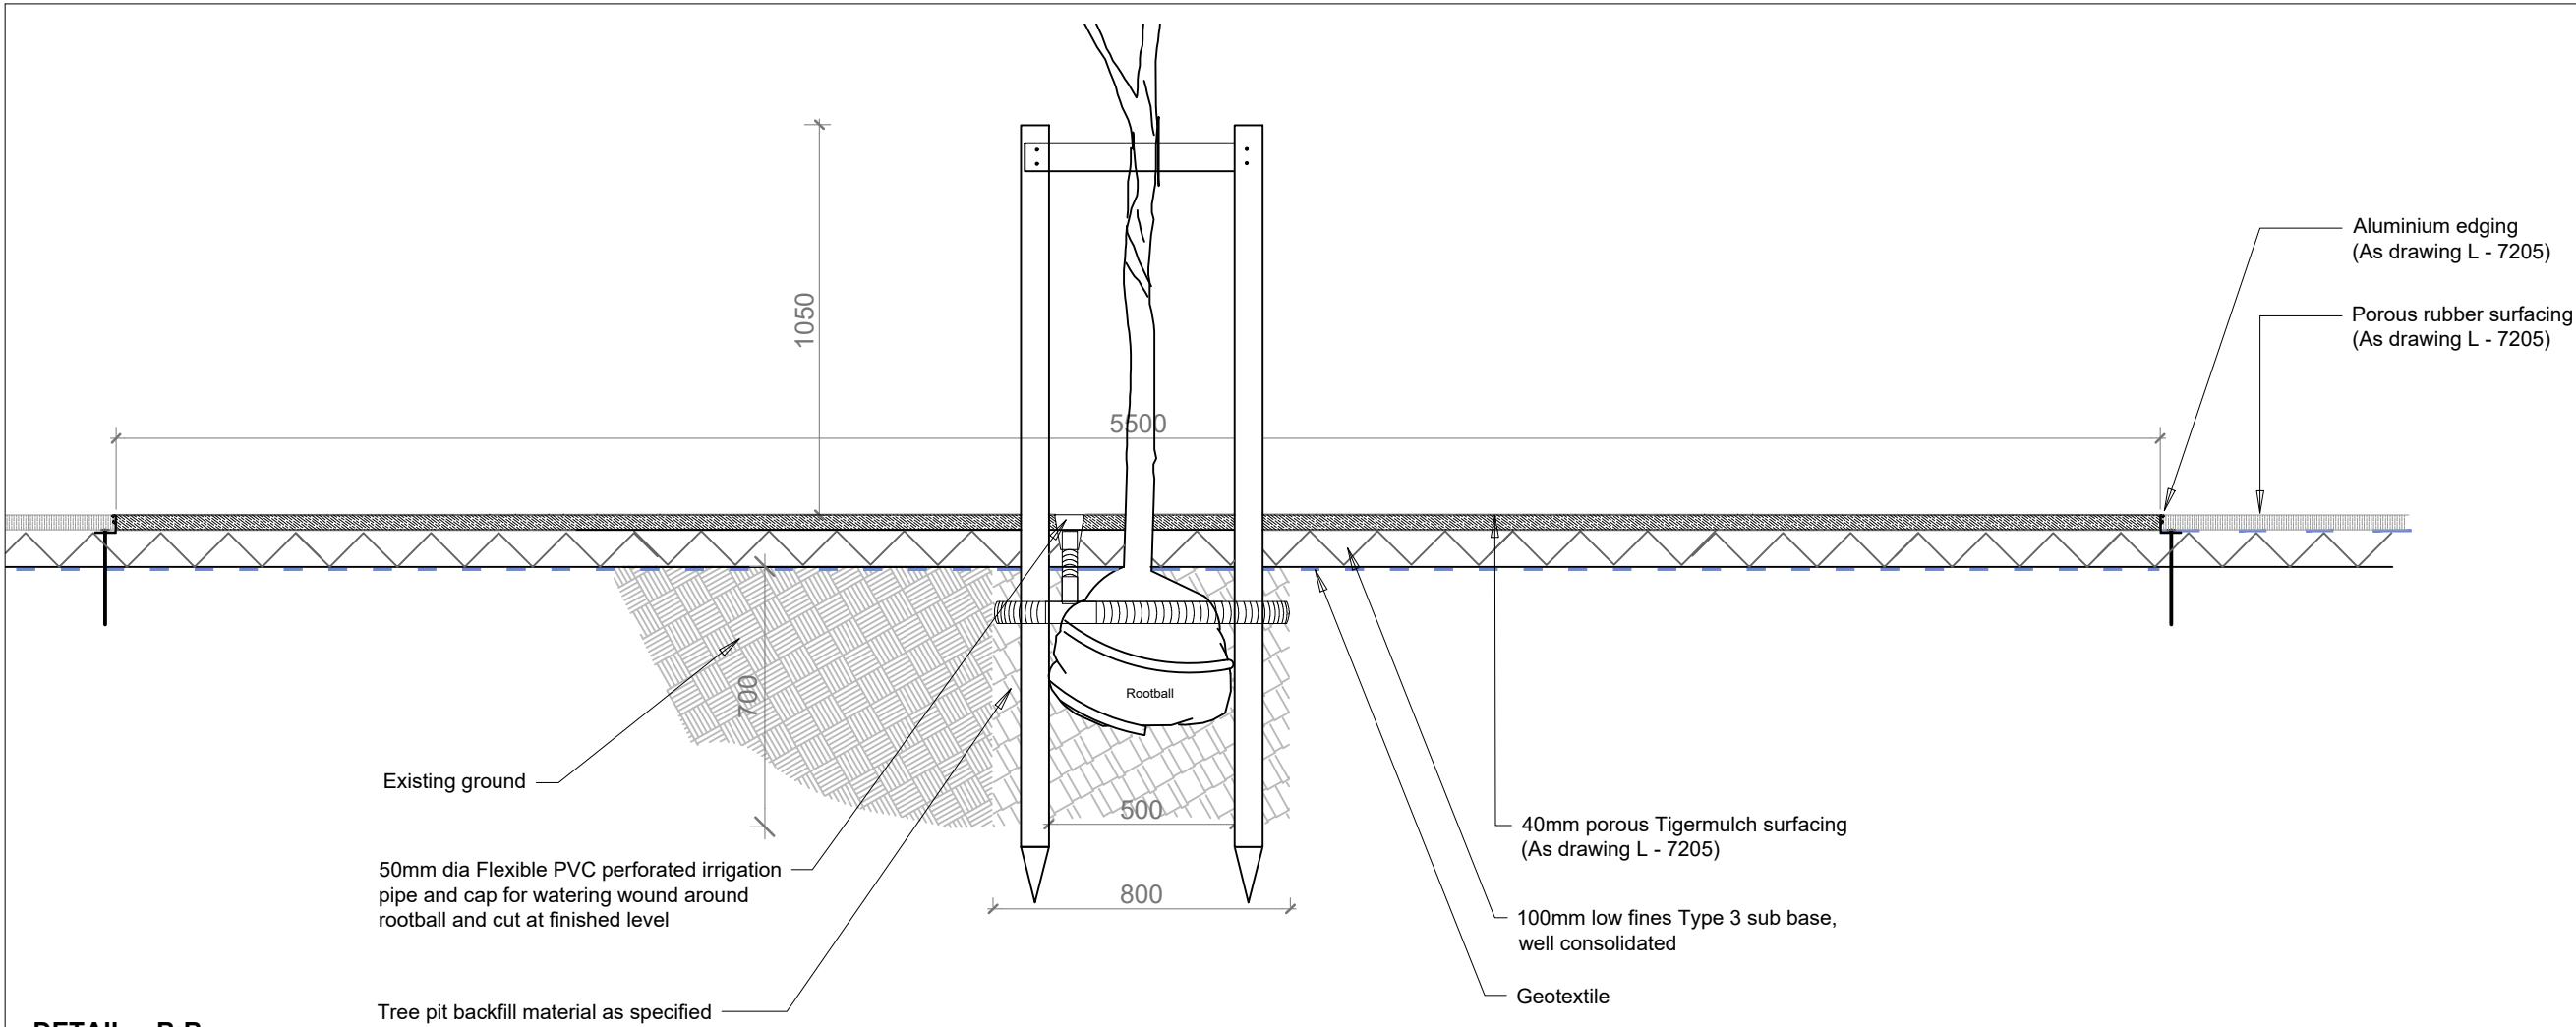

DETAIL B:B

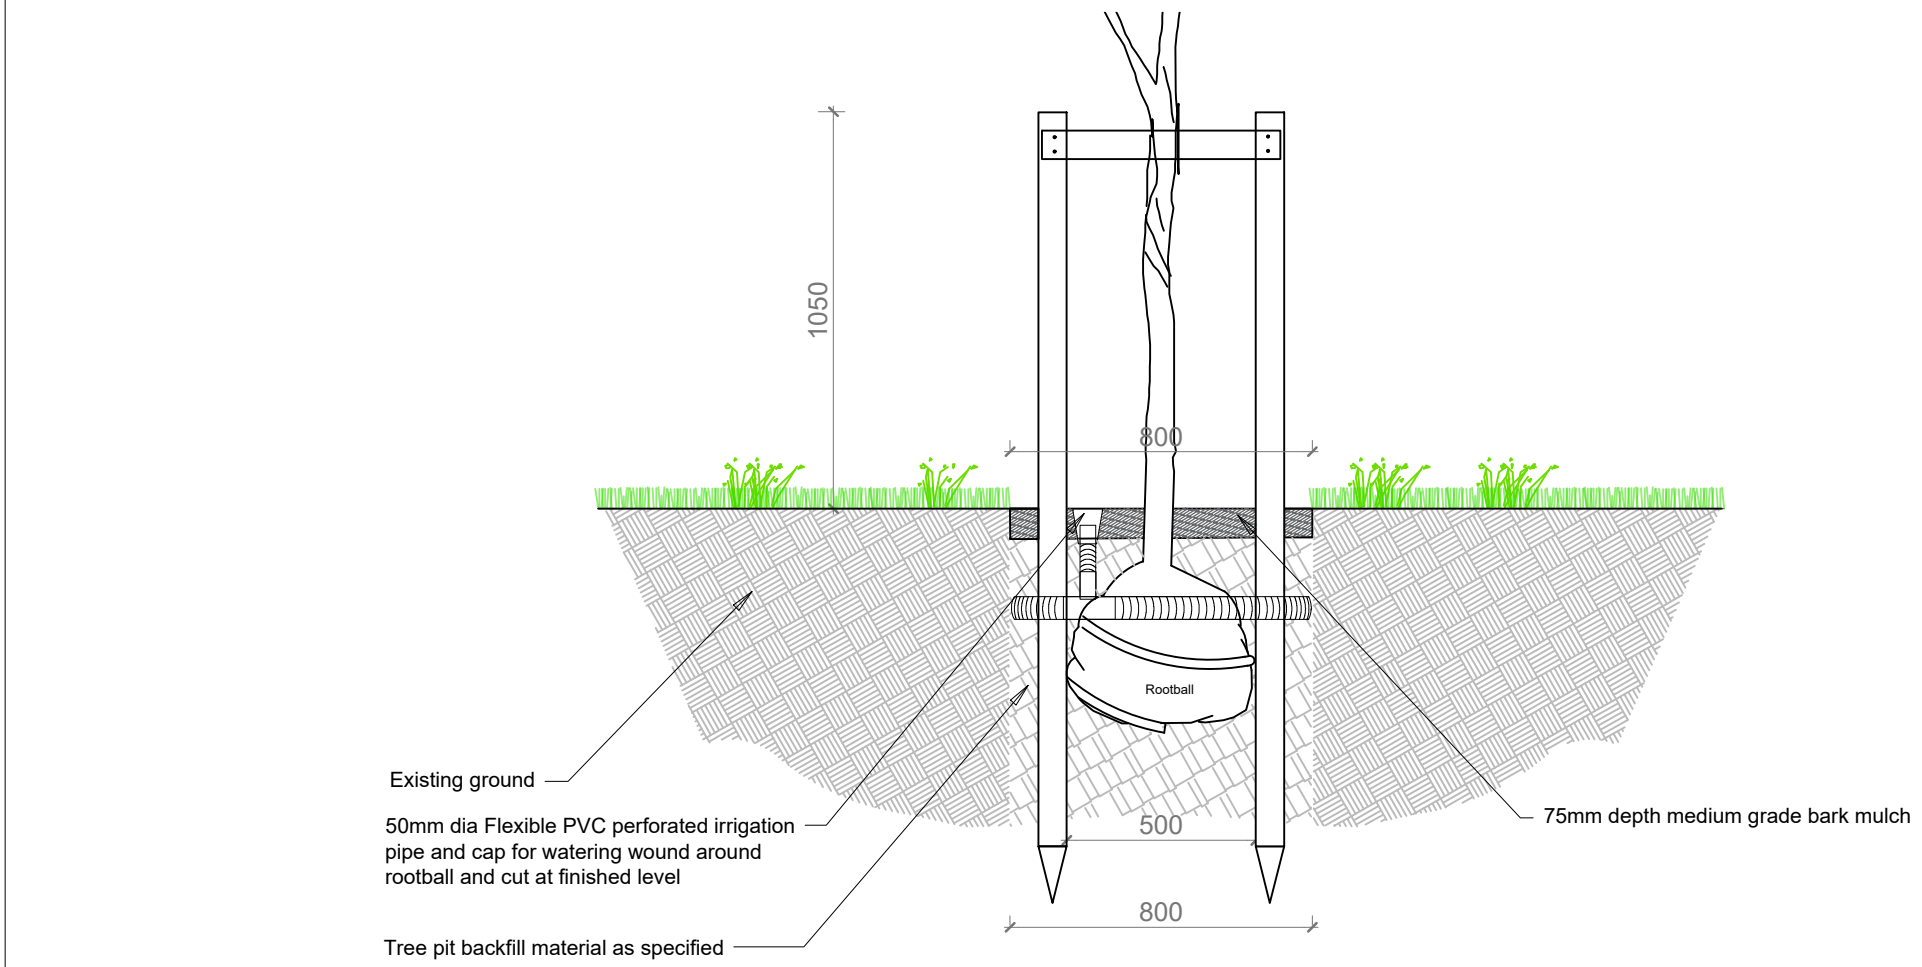

General Notes

1. This drawing is © copyright Hampshire County Council 2023. No unauthorised reproduction of any kind is permitted.

2. No dimensions to be scaled from this drawing. Verify all dimensions prior to construction. Immediately report any discrepancies on the document to the Architect/Contract Administrator. This document shall be read in conjunction with associated models, specifications and related consultant's documents.

3. Drawing to be read with all relevant Architectural, Interiors, Structural, M&E, Drainage/Public Health, Landscape, Civils and Interiors drawings and specifications.

4. This map is reproduced from Ordnance Survey material with the permission of Ordnance Survey on behalf of the controller of Her Majesty's Stationery Office © Crown copyright. Unauthorised reproduction infringes Crown Copyright & may lead to prosecution or civil proceedings (100019180) 2023.

Tigermulch surfacing
NBS clause Q26/ 360A

1. Sub-base: 'Type 3' free draining stone material, as section Q20
- 1.1. Thickness: 100mm
2. Surface course: 40mm depth Wet pour, open textured porous in situ laid 'Tigerturf' rubber mulch surface.
- 2.1. Standard: To BS 7188.
- 2.2. Manufacturer: Contractor's choice
- 2.2.1. Product reference: Submit proposals
- 2.3. Colour: Evenly blended mix colour T.B.C

Porous Rubber Surfacing
NBS clause Q26/ 360

1. Sub-base: 'Type 3' free draining stone material, as section Q20
- 1.1. Thickness: 100mm or deeper to make up levels to provide a minimum crossfall over the surface of 1:40
2. Surface course: 40mm depth Wet pour, open textured porous in situ laid polyurethane bound EPDM rubber crumb surface.
- 2.1. Standard: To BS 7188.
- 2.2. Manufacturer: Contractor's choice
- 2.2.1. Product reference: Submit proposals
- 2.3. Colour: Evenly blended mix of three rubber granule colours T.B.C

Tree pit backfill material - to be a fully blended mix of topsoil selected from the site mixed with 50L of peat free general purpose planting compost per tree and 100mg of Vitax Tree Planting Fertiliser.

C3	Planning and Construction Issue	20/09/2024	JM	CL
C2	Planning and Construction Issue	11/07/2024	JM	CL
C1	Construction Issue	20/06/2024	JM	CL
T1	Draft Tender Issue	11/03/2024	JM	CL/MR

Rev	Description	Date	By	Chkd
-----	-------------	------	----	------

HCC Property Services,
Three Ministers House,
76 High Street, Winchester SO23 8UL
tel: (01962) 847801

PROJECT NAME
E05323 - Park Lane School

SHEET NAME
Infant School
Tigermulch Surfacing / Proposed Tree Pit Detail
Detail B:B

SCALE	DRAWN	CHKD	APRV
1:20 @ A3	JM	CL	-

DRAWING No.	project code - originator - volume - level - type - role - number	version
E05323-HCC-DR-L-7202		C3

SUITABILITY	code	description
-------------	------	-------------

D2 SUITABLE FOR TENDER