


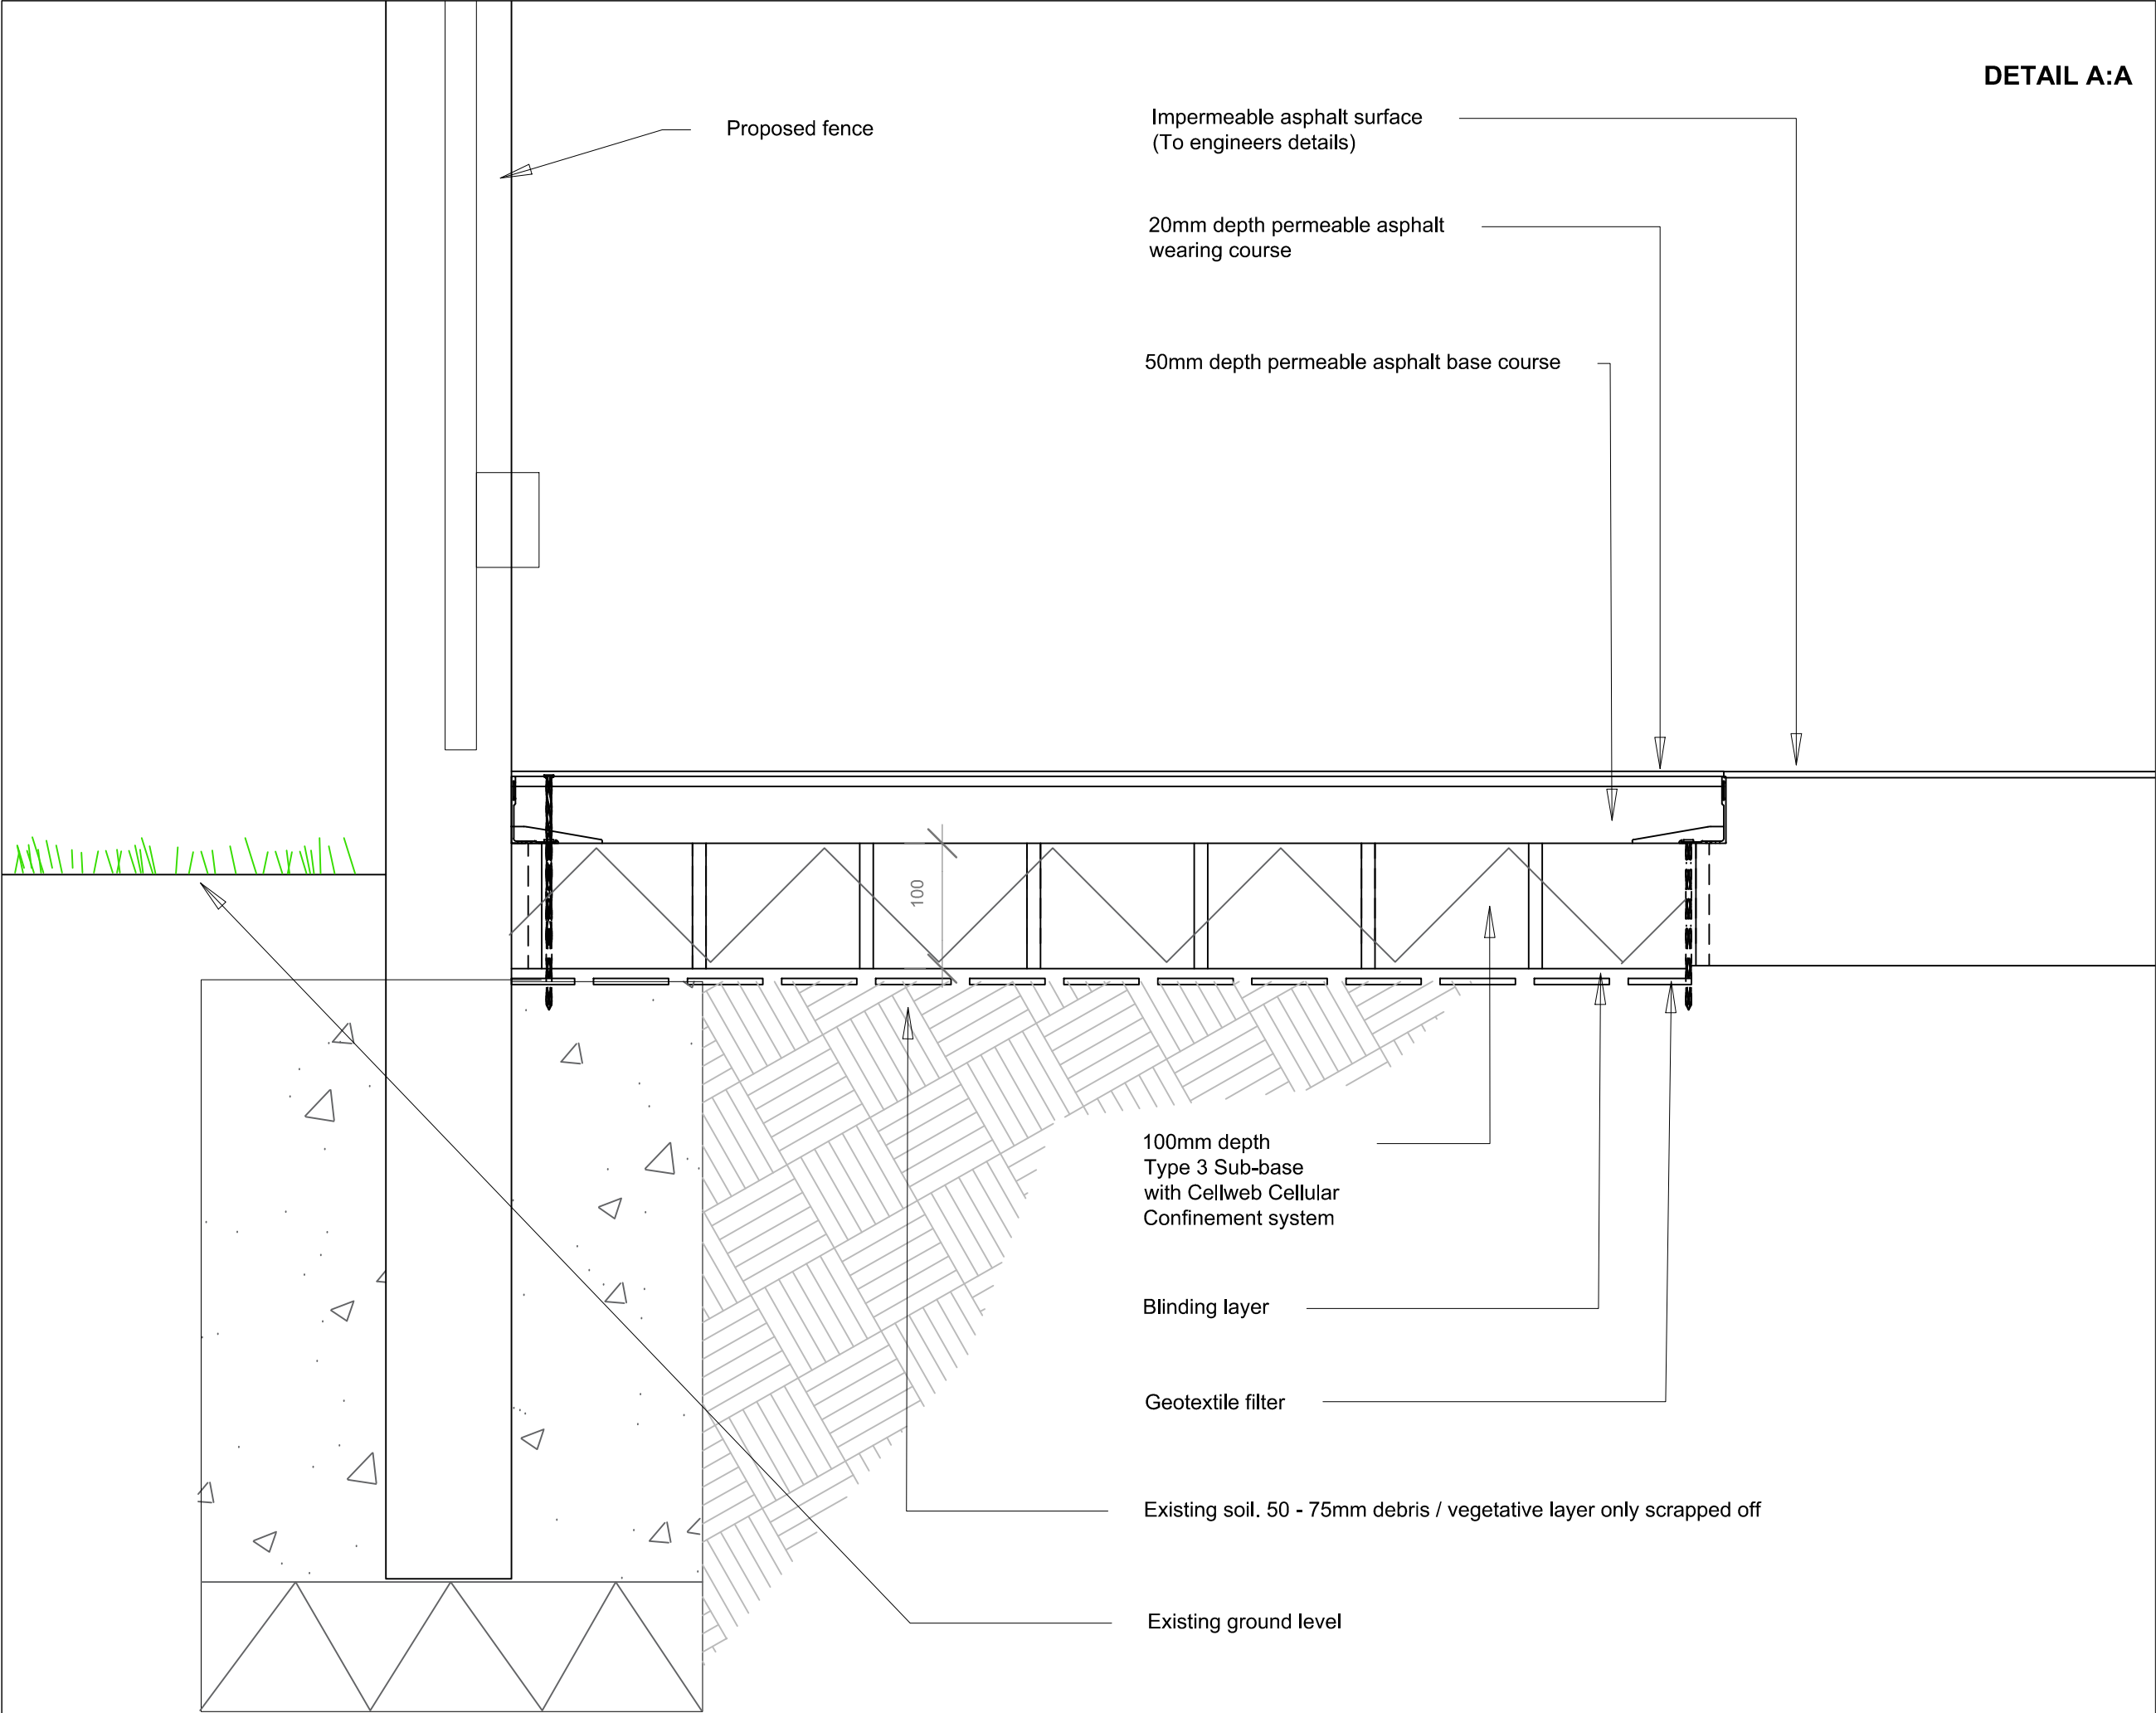

DETAIL A:A

General Notes

1. This drawing is © copyright Hampshire County Council 2023. No unauthorised reproduction of any kind is permitted.
2. No dimensions to be scaled from this drawing. Verify all dimensions prior to construction. Immediately report any discrepancies on the document to the Architect/Contract Administrator. This document shall be read in conjunction with associated models, specifications and related consultant's documents.
3. Drawing to be read with all relevant Architectural, Interiors, Structural, M&E, Drainage/Public Health, Landscape, Civils and Interiors drawings and specifications.
4. This map is reproduced from Ordnance Survey material with the permission of Ordnance Survey on behalf of the controller of Her Majesty's Stationery Office © Crown copyright. Unauthorized reproduction infringes Crown Copyright & may lead to prosecution or civil proceedings (100019180) 2023.



Hampshire
County Council

C3	Planning and Construction Issue	13/09/2024	JM	CL
C2	Planning and Construction Issue	11/07/2024	JM	CL
C1	Construction Issue	20/06/2024	JM	CL
T1	Draft Tender Issue	11/03/2024	JM	CL/MR

Rev	Description	Date	By	Chkd
-----	-------------	------	----	------

HCC Property Services,
Three Ministers House,
76 High Street, Winchester SO23 8UL
tel: (01962) 847801



PROJECT NAME
E05323 - Park Lane School

SHEET NAME
Infant School
Asphalt Surface with Cellweb Detail
Detail A:A

SCALE	DRAWN	CHKD	APRV
1:5 @ A3	JM	CL	-

DRAWING No.
project code - originator - volume - level - type - role - number version

E05323-HCC-DR-L-7201 C3

SUITABILITY
code description

D2 SUITABLE FOR TENDER