



DETAIL C:C

Note: Store and canopy bases to be constructed using special low dig construction methods in accordance with AIA paragraph 6.47

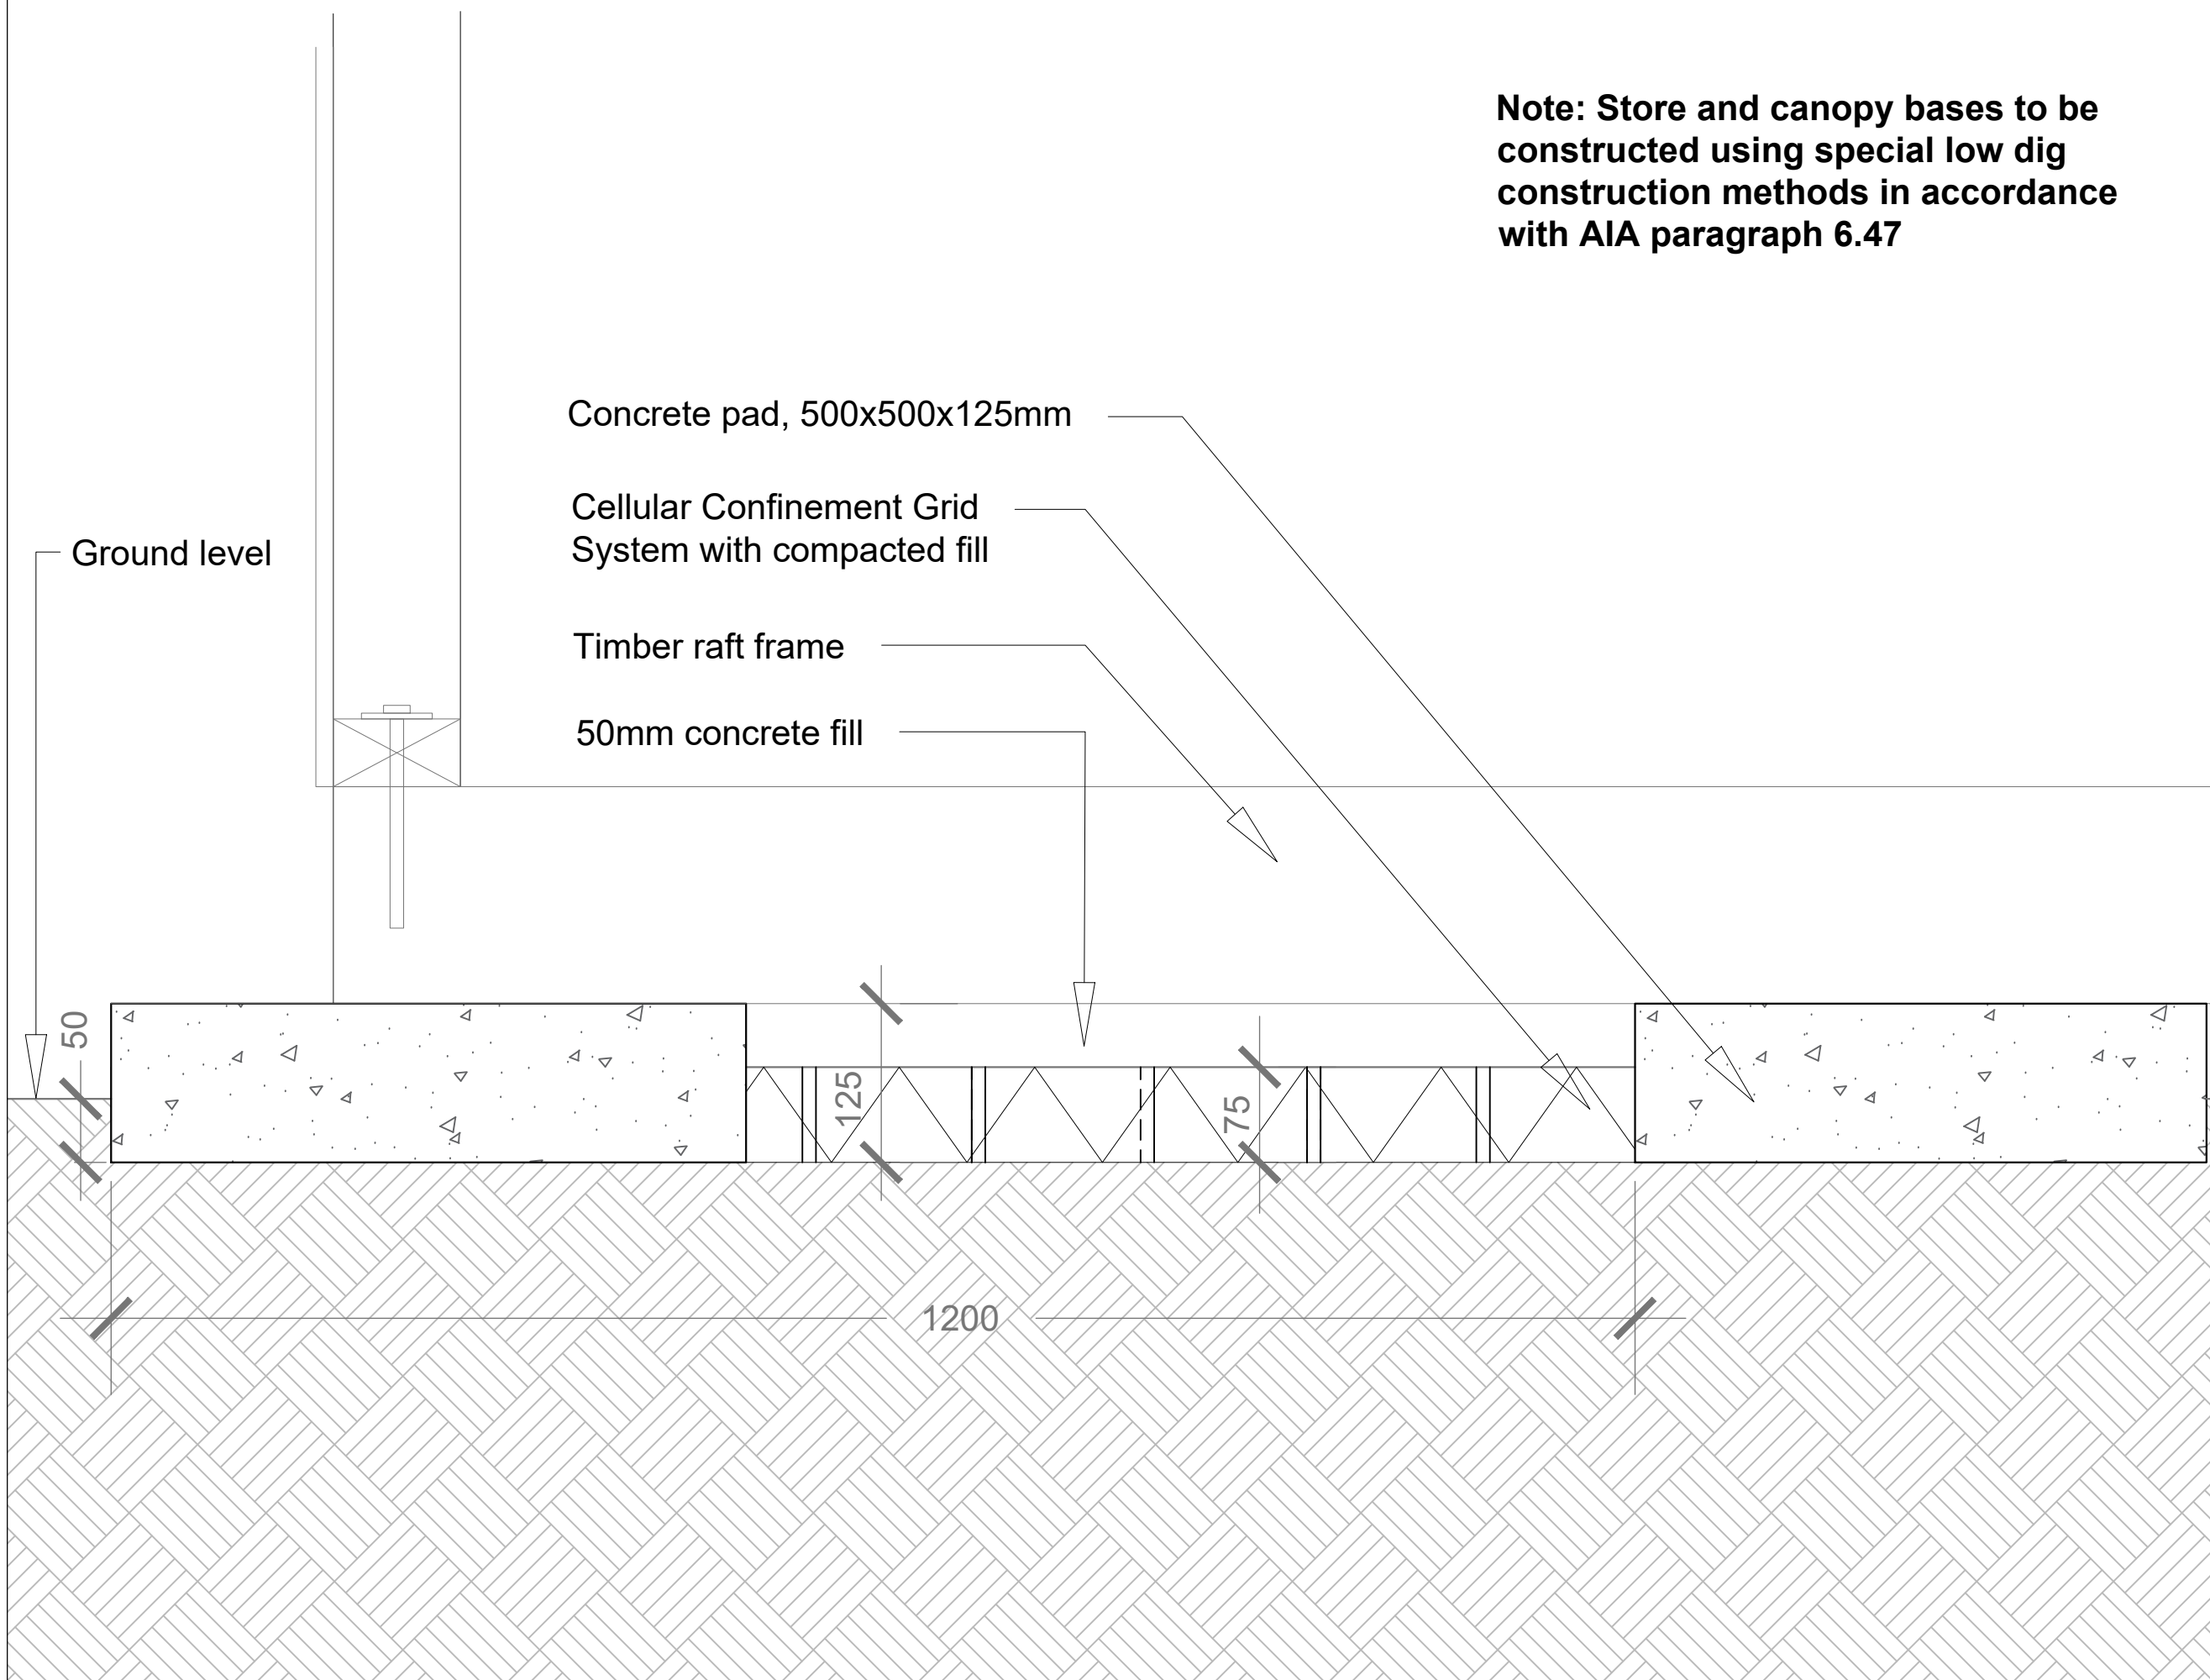

| General Notes |   |  |  |
|---------------|---|--|--|
| 1.            | This drawing is © copyright Hampshire County Council 2023. No unauthorised reproduction of any kind is permitted.   |  |  |
| 2.            | No dimensions to be scaled from this drawing. Verify all dimensions prior to construction. Immediately report any discrepancies on the document to the Architect/Contract Administrator. This document shall be read in conjunction with associated models, specifications and related consultant's documents. |  |  |
| 3.            | Drawing to be read with all relevant Architectural, Interiors, Structural, M&E, Drainage/Public Health, Landscape, Civils and Interiors drawings and specifications.   |  |  |
| 4.            | This map is reproduced from Ordnance Survey material with the permission of Ordnance Survey on behalf of the controller of Her Majesty's Stationery Office © Crown copyright. Unauthorised reproduction infringes Crown Copyright & may lead to prosecution or civil proceedings (100019180) 2023.             |  |  |

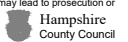

|   |                                 |            |      |         |
|---|---------------------------------|------------|------|---------|
| C3   | Planning and Construction Issue | 13/09/2024 | JM   | CL      |
| C2   | Planning and Construction Issue | 11/07/2024 | JM   | CL      |
| C1   | Construction Issue              | 20/06/2024 | JM   | CL      |
| T1   | Draft Tender Issue              | 11/03/2024 | JM   | CL/MR   |
| Rev   | Description                     | Date       | By   | Chkd    |
| HCC Property Services,<br>Three Ministers House,<br>76 High Street, Winchester SO23 8UL<br>tel: (01962) 947801 |                                 |            |      |         |
|   |                                 |            |      |         |
| PROJECT NAME                                                                                                   |                                 |            |      |         |
| E05323 - Park Lane School                                                                                      |                                 |            |      |         |
| SHEET NAME   |                                 |            |      |         |
| Infant School                                                                                                  |                                 |            |      |         |
| Shed/ Shelter Base Detail                                                                                      |                                 |            |      |         |
| Detail C:C   |                                 |            |      |         |
| SCALE   |                                 |            |      |         |
| 1:5 @ A3   | DRAWN                           | CHKD       | APRV |         |
|   | JM                              | CL         | -    |         |
| DRAWING No.   |                                 |            |      |         |
| project code - originator - volume - level - type - role - number                                              |                                 |            |      | version |
| E05323-HCC-DR-L-7203                                                                                           |                                 |            |      | C3      |
| SUITABILITY   |                                 |            |      |         |
| code description                                                                                               |                                 |            |      |         |
| D2 SUITABLE FOR TENDER                                                                                         |                                 |            |      |         |