

General Notes

1.

This drawing is © copyright Hampshire County Council 2023. No unauthorised reproduction of any kind is permitted.

2.

No dimensions to be scaled from this drawing. Verify all dimensions prior to construction. Immediately report any discrepancies on the document to the Architect/Contract Administrator. This document shall be read in conjunction with associated models, specifications and related consultant's documents.


3.

Drawing to be read with all relevant Architectural, Interiors, Structural, M&E, Drainage/Public Health, Landscape, Civils and Interiors drawings and specifications.

4.

This map is reproduced from Ordnance Survey material with the permission of Ordnance Survey on behalf of the controller of Her Majesty's Stationery Office © Crown copyright. Unauthorised reproduction infringes Crown Copyright & may lead to prosecution or civil proceedings (100019180) 2023.

 Hampshire County Council

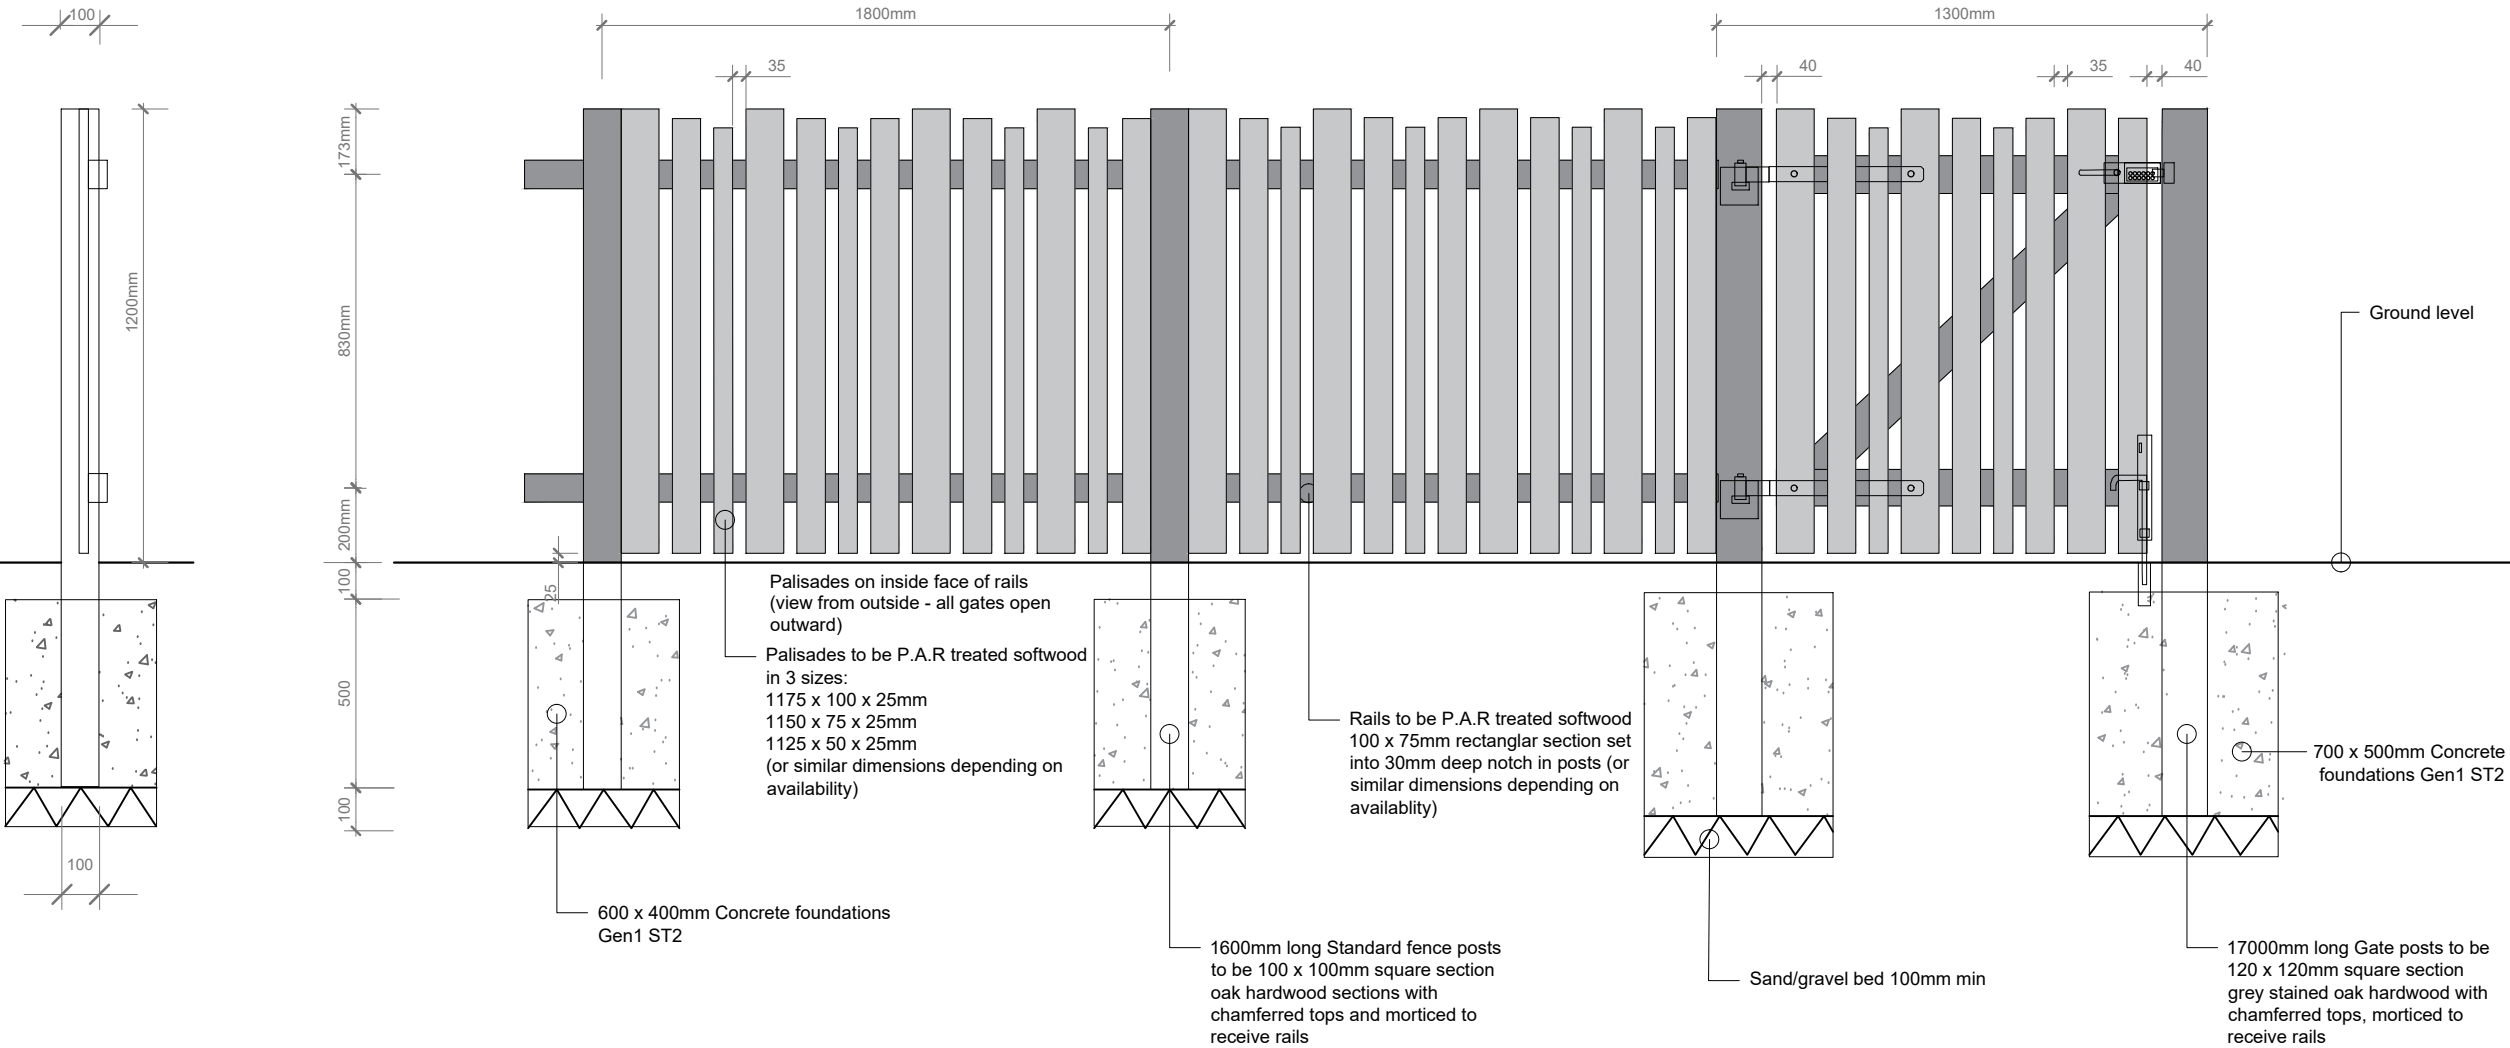

DETAIL D:D NOTES:

- 1.1. These drawings are to be read in conjunction with corresponding NBS spec clauses.
- 1.2. Fencing must comply with BS 1722-5:2006 or latest were this is superseded. Were discrepancies exist between specified detail and BS notify contract administrator.
- 1.3. Gates to comply generally to BS 5709 especially giving minimum 35mm between gate and post and gate leaves, through full 90 deg swing.
- 1.4. Fence and gate posts to be Oak hardwood 100 x 100 and 120 x 120mm section timber. Posts to have single chamfered on top profile.
- 1.5. Timber Palisades and rails to be fully planed softwood A/B grade, treated with Tanalith E in accordance with BS 8417 to give a 15year lifespan.
- 1.6. Palisades fixed to rails with 2no zinc plated screws per rail and countersunk.
- 1.7. All gate furniture to be galvanised steel to BS EN ISO 1461 powder coated, colour black.
- 1.8. Gate locking mechanisms to be manual digipad operated with handle on both sides. Over-ride switch to disingage lock to be included.
- 1.9. Gap between gates and ground level to be 60mm minimum (to 80mm max) throughout swing to avoid foot trap.
- 1.10. Drop bolts to be provided to all gates, pad-lockable in open and closed positions, with galvanised steel retaining tubes, flush with ground.

C3	Planning and Construction Issue	13/09/2024	JM	CL
C2	Planning and Construction Issue	11/07/2024	JM	CL
C1	Construction Issue	20/06/2024	JM	CL
T1	Draft Tender Issue	11/03/2024	JM	CL/MR

Rev	Description	Date	By	Chkd
-----	-------------	------	----	------

HCC Property Services,
Three Ministers House,
76 High Street, Winchester SO23 8UL
tel: (01962) 847801

 Hampshire County Council

PROJECT NAME
E05323 - Park Lane School

SHEET NAME
Infant School
1.2m Timber Vertical Pale Fence With Single Gate Detail
Detail D:D

SCALE	DRAWN	CHKD	APRV
1:20 @ A3	JM	CL	-

DRAWING No.
project code - originator - volume - level - type - role - number version

E05323-HCC-DR-L-7204 C3

SUITABILITY
code description

D2 SUITABLE FOR TENDER