



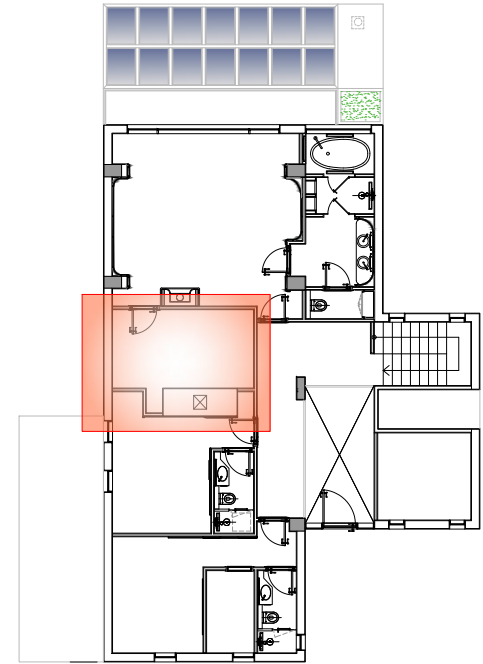

Client:

Project:  
PRIVATE VILLA

Area:  
LONDON

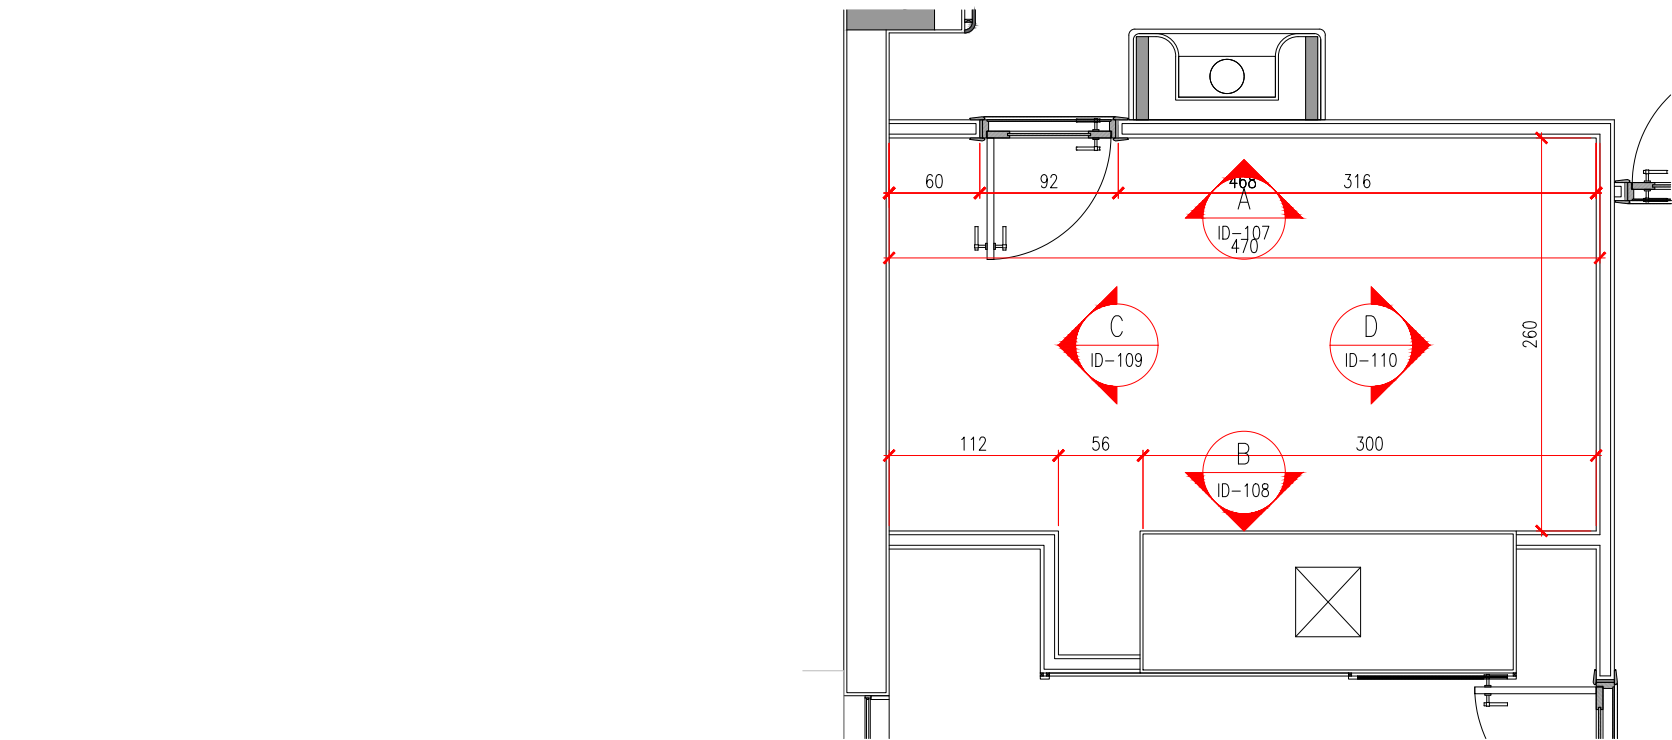

Lebanon - Jounieh  
Jounieh Highway - Kallassy Bldg - RDC  
Tel +961 9 916 303  
rggrouplb@gmail.com

U.A.E - Dubai  
Retro Gama Concept Interior Design LLC  
Business Bay Tamani Arts Tower - 8th floor  
mob +971 50 654 48 42 rgconcept@gmail.com

Syria - Damascus  
Al Mazzeh Eastern Villas - Al Farabi street  
tel +963 11 6133413  
rggroupsyria@gmail.com

www.rggrp.me

Remarks :



Drawing title:  
MASTER DRESSINGROOM  
FIRST FLOOR

Revision:



Scale: 1:50

Sheet no:

MASTER DRESSINGROOM  
**DIMENSION PLAN**  
1  
ID-101 SCALE 1:50M

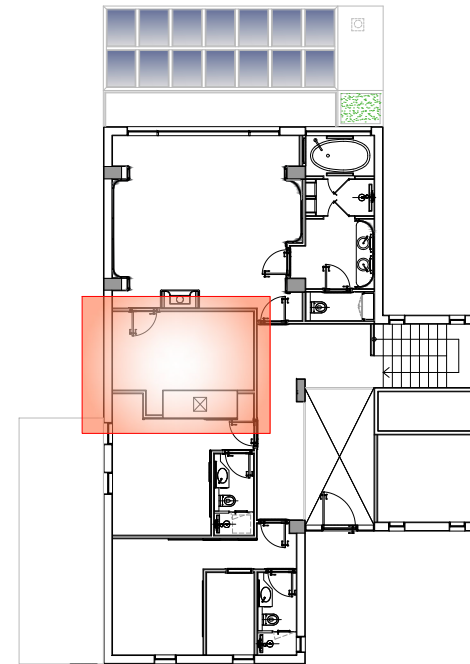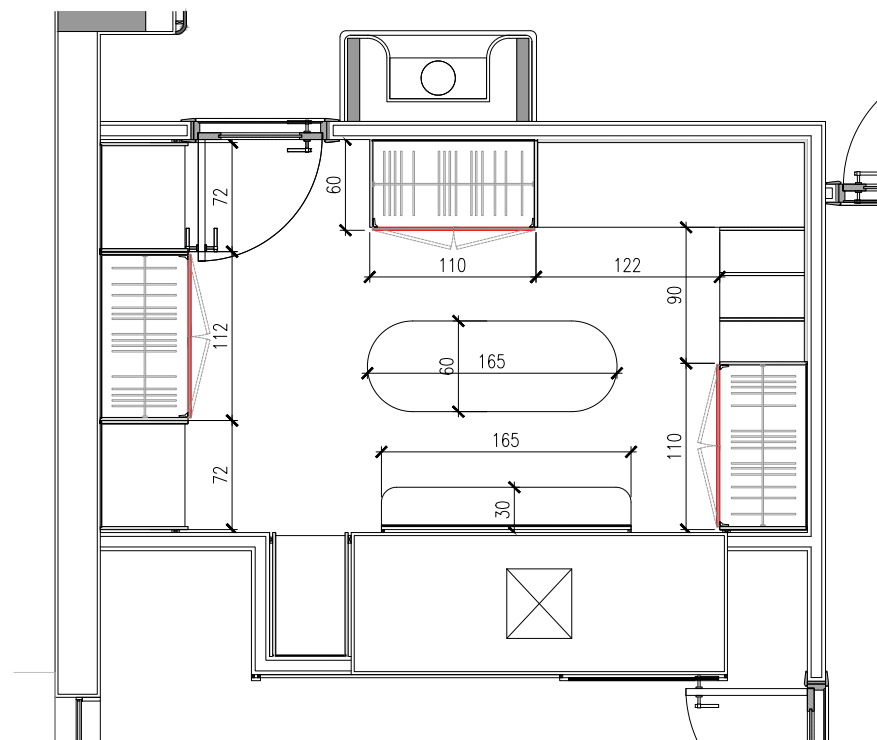

|   |
|---|
| Client:   |
| Project:<br>PRIVATE VILLA   |
| Area:<br>LONDON   |
|                                                                 |
| Lebanon - Jounieh<br>Jounieh Highway - Kallassy Bldg - RDC<br>Tel +961 9 916 303<br>rggroup1b@gmail.com                                            |
| U.A.E - Dubai<br>Retro Gama Concept Interior Design LLC<br>Business Bay Tamani Arts Tower - 8th floor<br>mob +971 50 654 48 42 rgconcept@gmail.com |
| Syria - Damascus<br>Al Mazzeih Eastern Villas - Al Farabi street<br>tel +963 11 6133413<br>rggroupsyria@gmail.com                                  |
| www.rggrp.me   |
| Remarks :   |
| Drawing title:<br>MASTER DRESSINGROOM<br>FIRST FLOOR                                                                                               |
| Revision:   |
| Scale: 1:50<br>                                               |
| Sheet no:   |

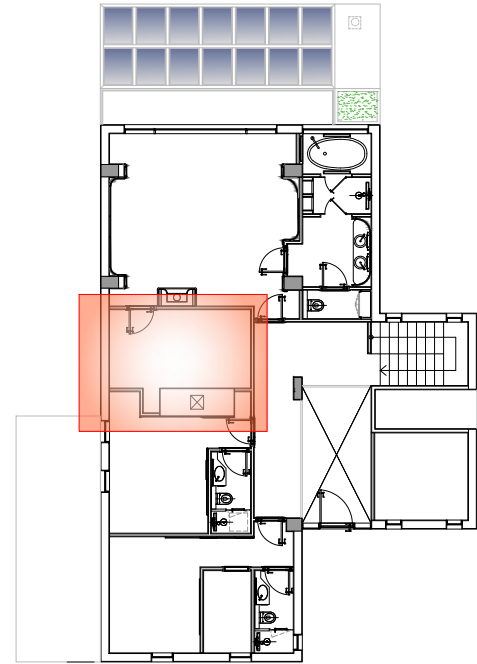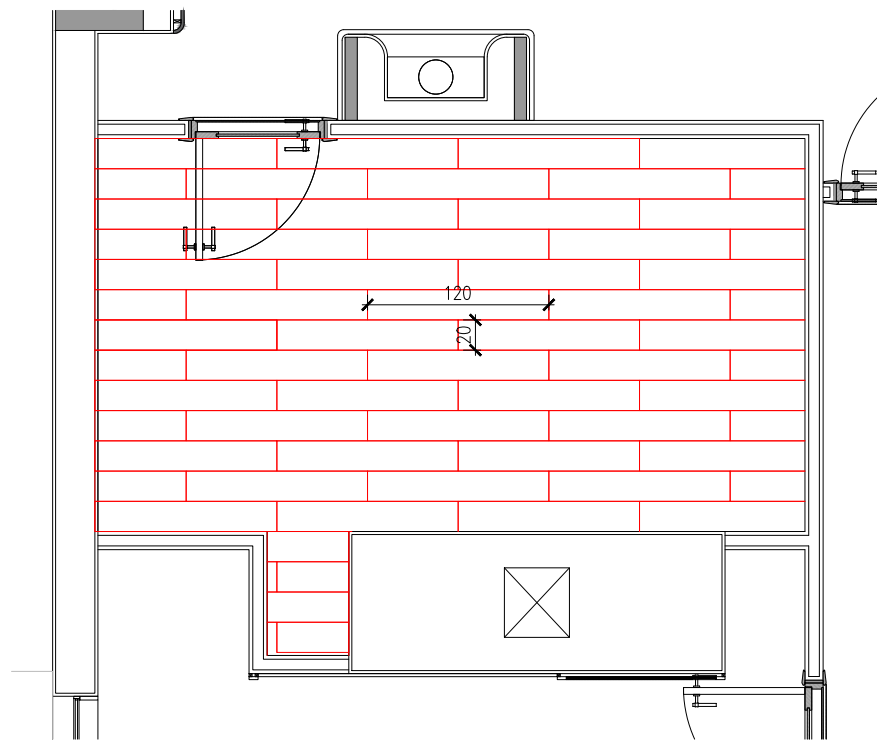

Client:

Project:  
PRIVATE VILLA

Area:  
LONDON



Lebanon - Jounieh  
Jounieh Highway - Kallassy Bldg - RDC  
Tel +961 9 916 303  
rggroup1b@gmail.com

U.A.E - Dubai  
Retro Gama Concept Interior Design LLC  
Business Bay Tamani Arts Tower - 8th floor  
mob +971 50 654 48 42 rgconcept@gmail.com


Syria - Damascus  
Al Mazzeh Eastern Villas - Al Farabi street  
tel +963 11 6133413  
rggroupsyria@gmail.com

[www.rggrp.me](http://www.rggrp.me)

Remarks :

Drawing title:  
MASTER DRESSINGROOM  
FIRST FLOOR

Revision:


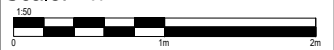
Scale: 1:50  


Sheet no:

3  
ID-103

MASTER DRESSINGROOM  
**FLOORING PLAN**  
SCALE

1:50M

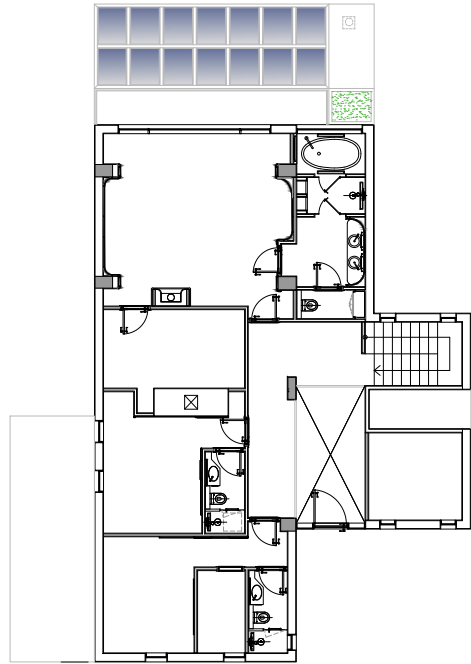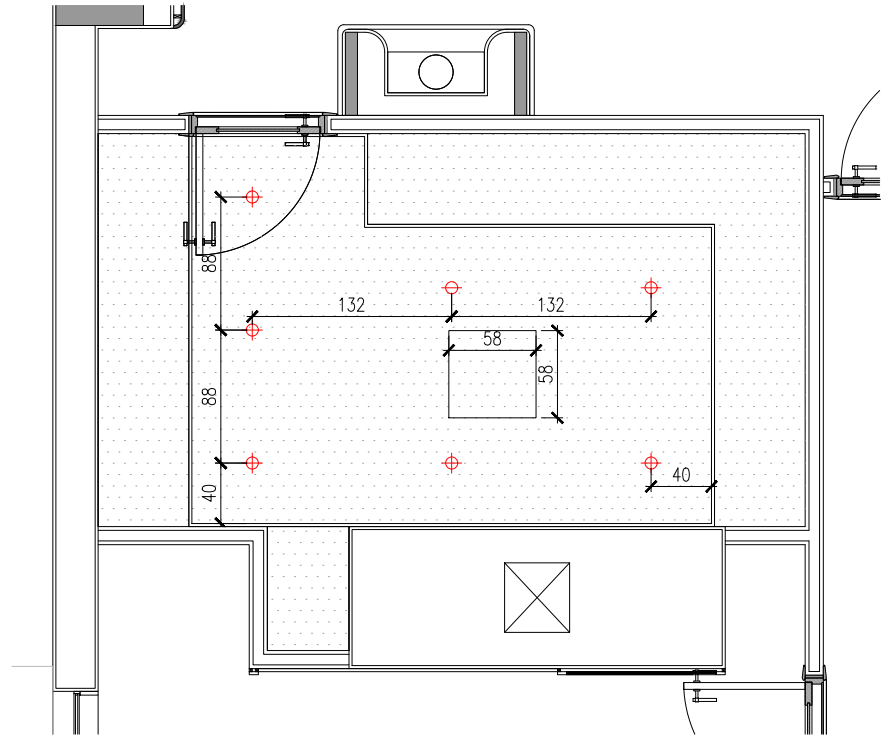

Client:

Project:  
PRIVATE VILLA

Area:  
LONDON



Lebanon - Jounieh  
Jounieh Highway - Kallassy Bldg - RDC  
Tel +961 9 916 303  
rggroup1b@gmail.com

U.A.E - Dubai  
Retro Gama Concept Interior Design LLC  
Business Bay Tamani Arts Tower - 8th floor  
mob +971 50 654 48 42 rgconcept@gmail.com

Syria - Damascus  
Al Mazzeh Eastern Villas - Al Farabi street  
tel +963 11 6133413  
rggroupsyria@gmail.com

www.rggrp.me

Remarks :

Drawing title:  
MASTER DRESSINGROOM  
FIRST FLOOR

Revision:



Sheet no:



4

MASTER DRESSINGROOM  
CEILING PLAN

ID-104

SCALE

1:50M

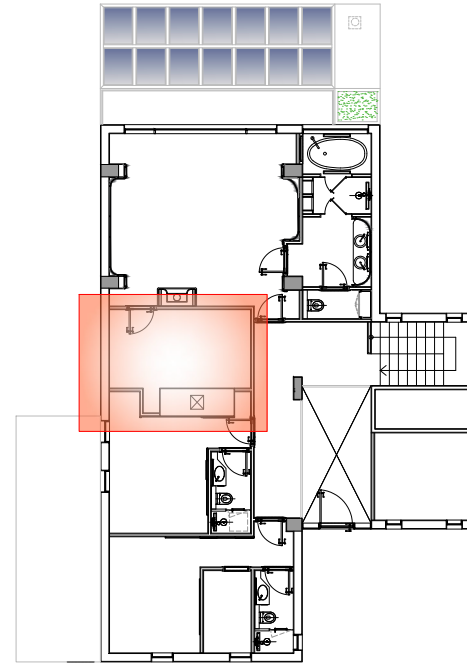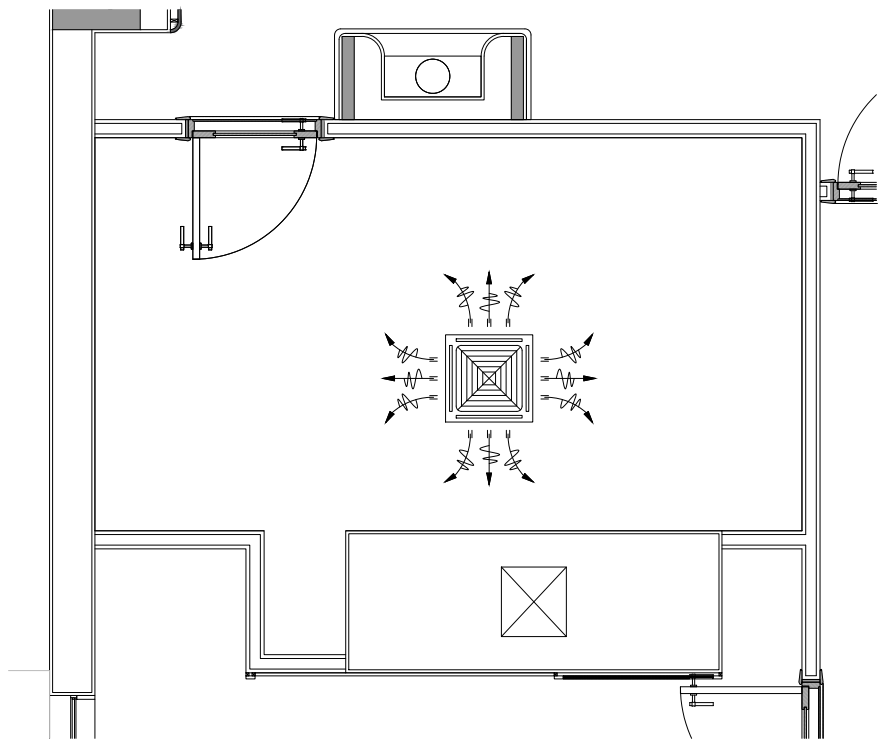

Client:

Project:  
PRIVATE VILLA

Area:  
LONDON



Lebanon - Jounieh  
Jounieh Highway - Kallassy Bldg - RDC  
Tel +961 9 916 303  
rggroup1b@gmail.com

U.A.E - Dubai  
Retro Gama Concept Interior Design LLC  
Business Bay Tamani Arts Tower - 8th floor  
mob +971 50 654 48 42 rgconcept@gmail.com

Syria - Damascus  
Al Mazzeh Eastern Villas - Al Farabi street  
tel +963 11 6133413  
rggroupsyria@gmail.com

[www.rggrp.me](http://www.rggrp.me)

Remarks :



Drawing title:  
MASTER DRESSINGROOM  
FIRST FLOOR

Revision:

Scale: 1:50

Sheet no:

5  
ID-105  
MASTER DRESSINGROOM  
**AC PLAN**  
SCALE 1:50M

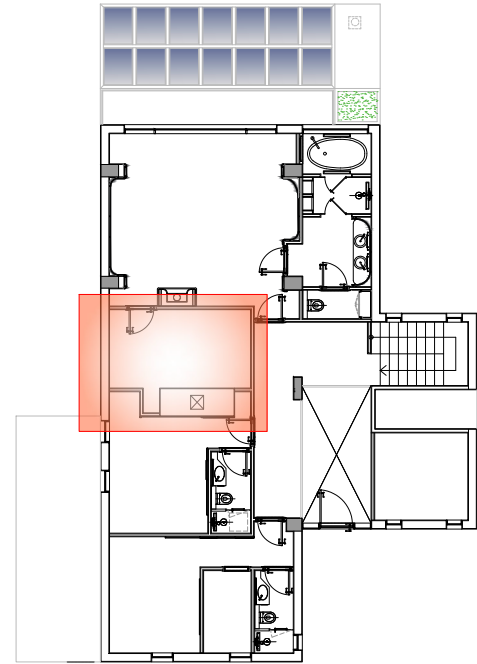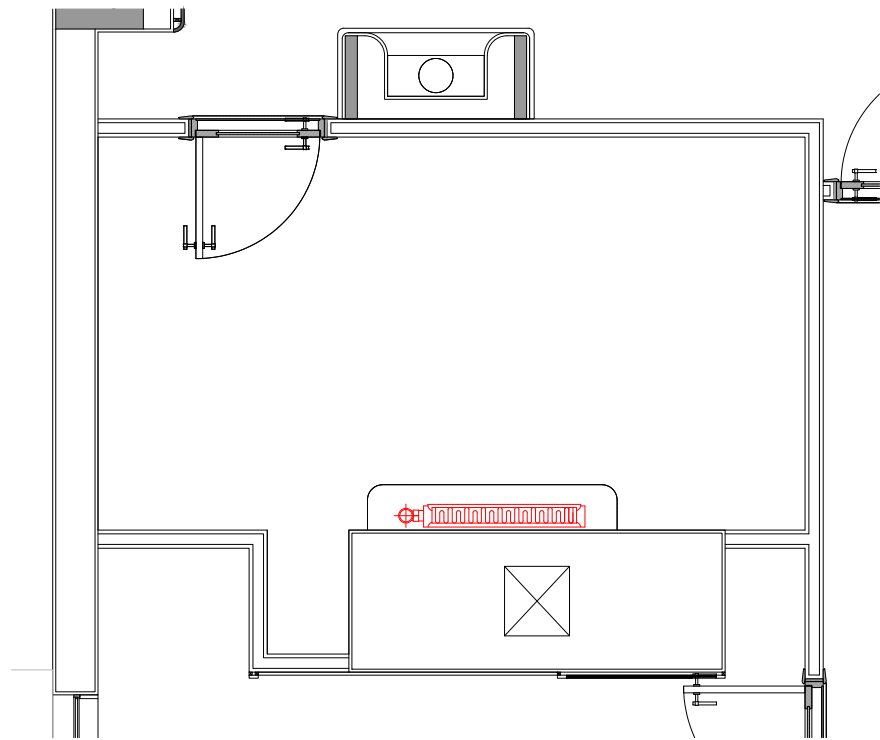

Client:

Project:  
PRIVATE VILLA

Area:  
LONDON



Lebanon - Jounieh  
Jounieh Highway - Kallassy Bldg - RDC  
Tel +961 9 916 303  
rggrouplb@gmail.com

U.A.E - Dubai  
Retro Gama Concept Interior Design LLC  
Business Bay Tamani Arts Tower - 8th floor  
mob +971 50 654 48 42 rgconcept@gmail.com


Syria - Damascus  
Al Mazzeh Eastern Villas - Al Farabi street  
tel +963 11 6133413  
rggroupsyria@gmail.com

www.rggrp.me

Remarks :

Drawing title:  
MASTER DRESSINGROOM  
FIRST FLOOR

Revision:


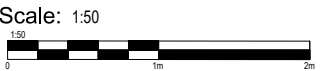


Sheet no:

6  
ID-106

MASTER DRESSINGROOM  
**RADIATOR PLAN**

SCALE 1:50M

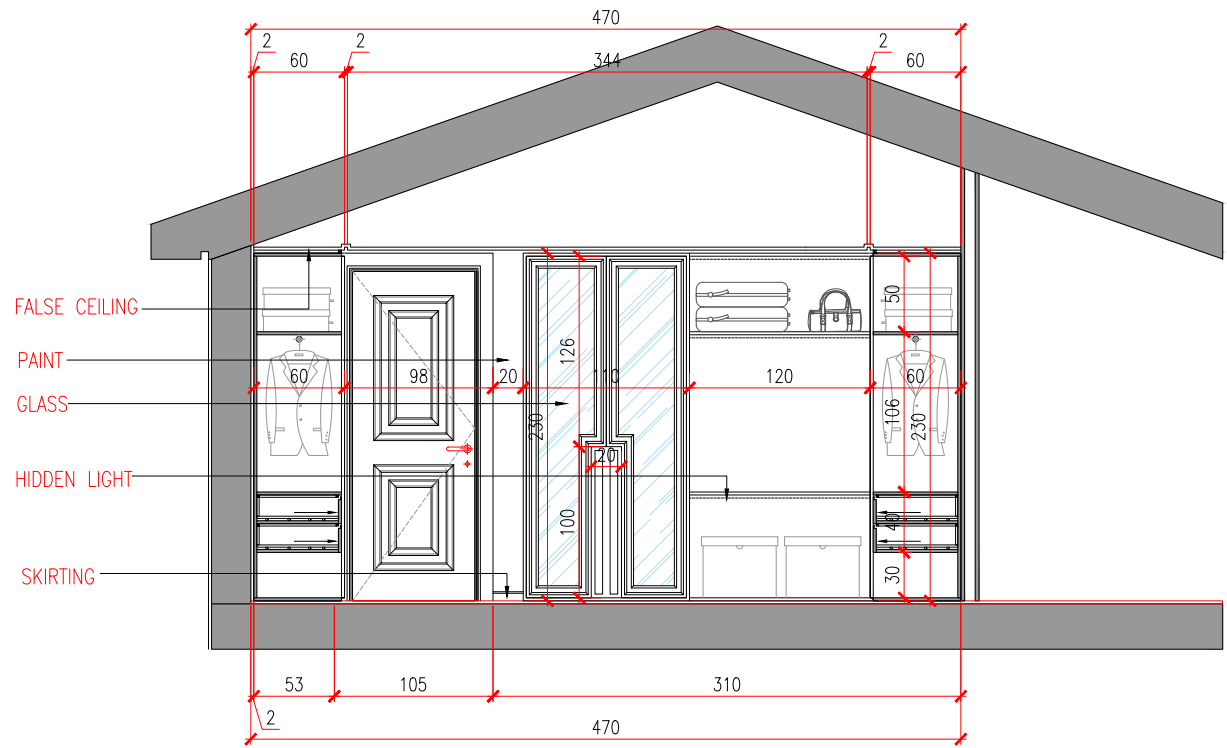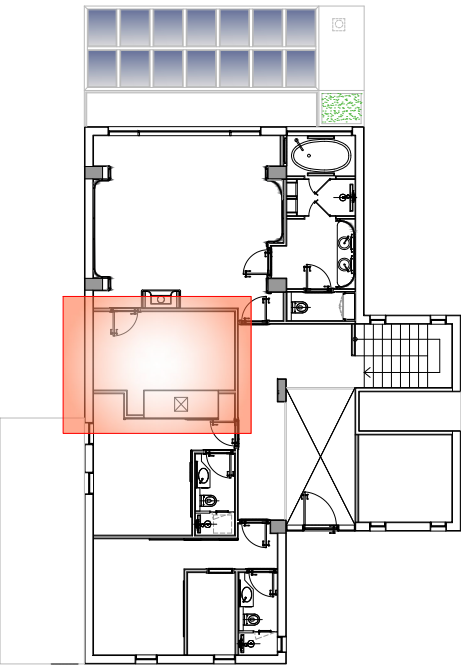

Client:

Project:

PRIVATE VILLA

Area:

LONDON

**rg**  
concept

Lebanon - Jounieh  
Jounieh Highway - Kallassy Bldg - RDC  
Tel +961 9 916 303  
rggroup1b@gmail.com

U.A.E - Dubai  
Retro Gama Concept Interior Design LLC  
Business Bay Tamani Arts Tower - 8th floor  
mob +971 50 654 48 42 rgconcept@gmail.com

Syria - Damascus  
Al Mazzeah Eastern Villas - Al Farabi street  
tel +963 11 6133413  
rggroupsyria@gmail.com

[www.rggrp.me](http://www.rggrp.me)

Remarks :

Drawing title:

MASTER DRESSINGROOM  
FIRST FLOOR

Revision:

Scale: 1:50

Sheet no:

MASTER DRESSINGROOM  
**WALL ELEVATION**  
SCALE 1:50M

A  
ID-107



U.A.E - Dubai  
Retro Gama Concept Interior Design LLC  
Business Bay Tamani Arts Tower - 8th floor  
mob +971 50 654 48 42 [rgconcept@gmail.com](mailto:rgconcept@gmail.com)

[www.rggrp.me](http://www.rggrp.me)

Drawing title:

MASTER DRESSINGROOM  
FIRST FLOOR

Scale: 1:50



A horizontal scale bar with alternating black and white segments. It is marked with '0' at the left end, '1m' at the midpoint, and '2m' at the right end.

Sheet no:

FALSE CEILING \_\_\_\_\_

PAINT \_\_\_\_\_



MIRROR \_\_\_\_\_

RADIATOR \_\_\_\_\_

SKIRTING \_\_\_\_\_

SCALE 1:50M

THESE DRAWINGS ARE THE SOLE PROPERTY OF RG CONCEPT INTERIOR DESIGN ANY USAGE, COPY OR REP RODUCTION BY ANY PERSON OR INSTITUTION IN PART OR IN FULL WILL REQUIRE A PRIOR WRITTEN PERMISSION AND APPROVAL OF R.G.CONCEPT L.L.C. ANY UNWARRANT USAGE WILL BE LIABLE TO LEGAL ACTION. THE INFORMATION INCLUDED IN THESE DOCUMENTS HEREIN IS SUBJECT TO ERRORS AND CHANGES WITHOUT PRIOR NOTICE.

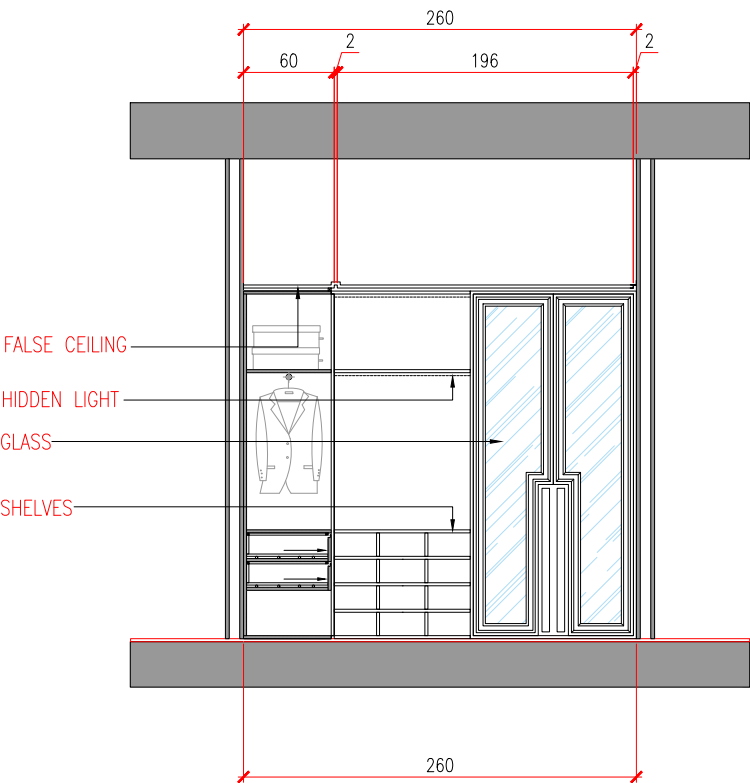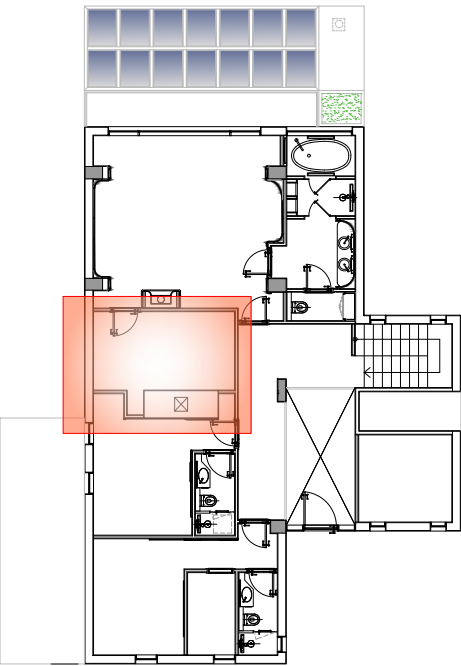

Client:

Project:  
PRIVATE VILLA

Area:  
LONDON



Lebanon - Jounieh  
Jounieh Highway - Kallassy Bldg - RDC  
Tel +961 9 916 303  
rggrouplb@gmail.com

U.A.E - Dubai  
Retro Gama Concept Interior Design LLC  
Business Bay Tamani Arts Tower - 8th floor  
mob +971 50 654 48 42 rgconcept@gmail.com

Syria - Damascus  
Al Mazzeh Eastern Villas - Al Farabi street  
tel +963 11 6133413  
rggroupsyria@gmail.com

www.rggrp.me

Remarks :

Drawing title:  
MASTER DRESSINGROOM  
FIRST FLOOR

Revision:

Scale: 1:50





Sheet no:

C

ID-109

MASTER DRESSINGROOM  
**WALL ELEVATION**  
SCALE 1:50M

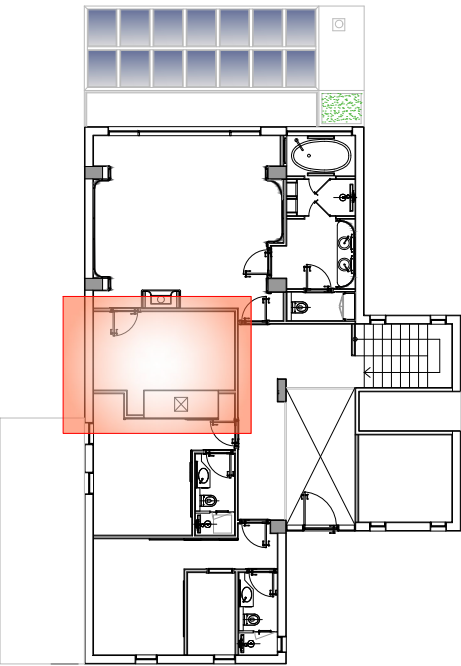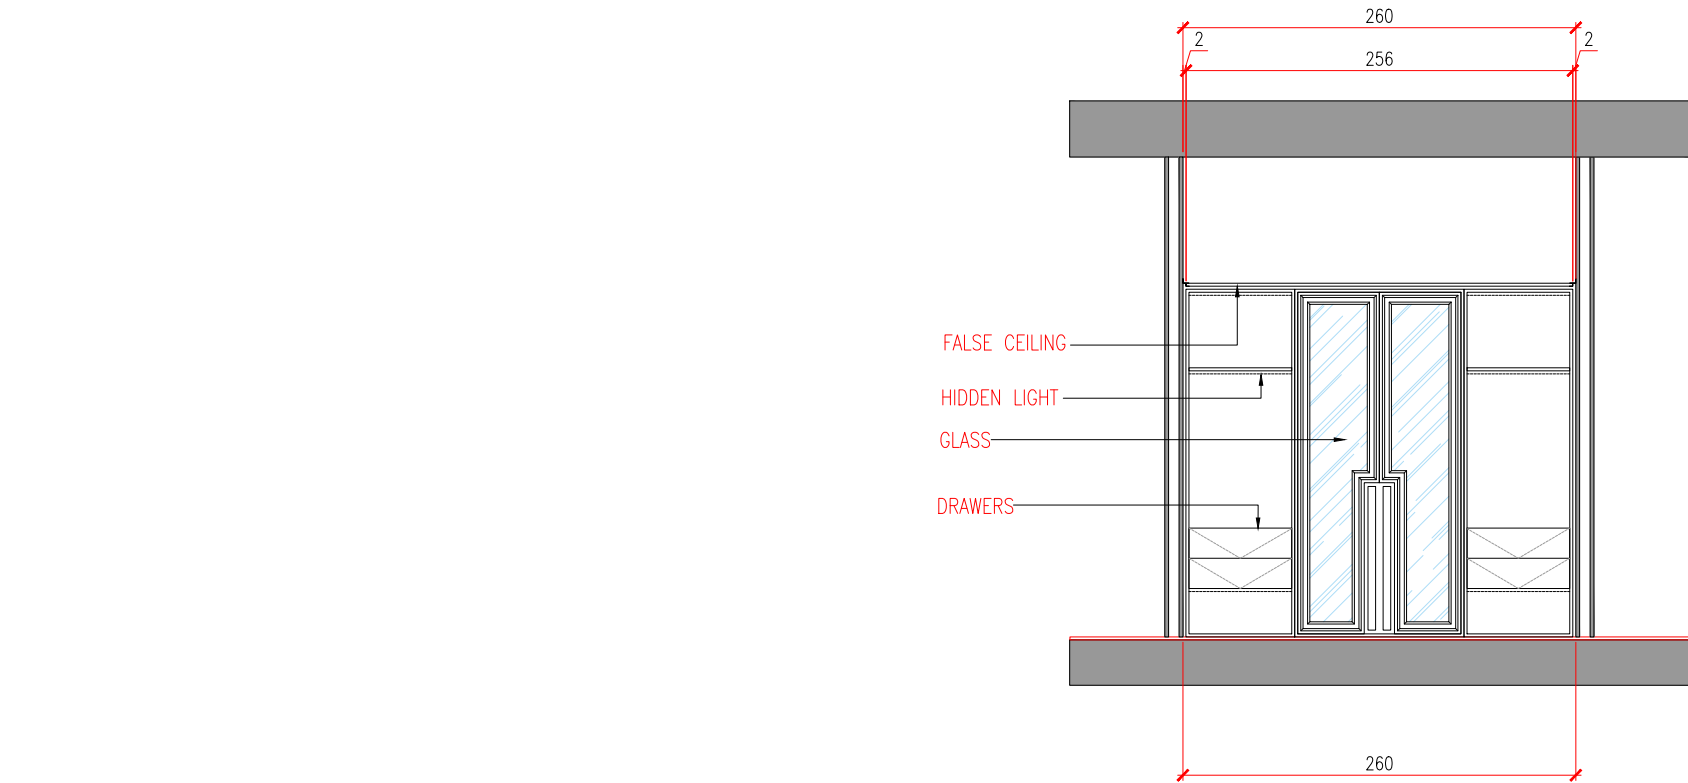

Client:

Project:  
PRIVATE VILLA

Area:  
LONDON

Lebanon - Jounieh  
Jounieh Highway - Kallassy Bldg - RDC  
Tel +961 9 916 303  
rggroup1b@gmail.com

U.A.E - Dubai  
Retro Gama Concept Interior Design LLC  
Business Bay Tamani Arts Tower - 8th floor  
mob +971 50 654 48 42 rgconcept@gmail.com

Syria - Damascus  
Al Mazzeh Eastern Villas - Al Farabi street  
tel +963 11 6133413  
rggroupsyria@gmail.com

www.rggrp.me

Remarks :

Drawing title:  
MASTER DRESSINGROOM  
FIRST FLOOR

Revision:

Scale: 1:50  
0 1m 2m

Sheet no:

MASTER DRESSINGROOM  
**WALL ELEVATION**  
ID-110 SCALE 1:50M



Client:

Project:  
PRIVATE VILLA

Area:  
LONDON



Lebanon - Jounieh  
Jounieh Highway - Kallassy Bldg - RDC  
Tel +961 9 916 303  
rggrouplb@gmail.com

U.A.E - Dubai  
Retro Gama Concept Interior Design LLC  
Business Bay Tamani Arts Tower - 8th floor  
mob +971 50 654 48 42 rgconcept@gmail.com

Syria - Damascus  
Al Mazzeh Eastern Villas - Al Farabi street  
tel +963 11 6133413  
rggroupsyria@gmail.com

[www.rggrp.me](http://www.rggrp.me)

Remarks :

Drawing title:  
MASTER DRESSINGROOM  
FIRST FLOOR

Revision:

Scale: 1:50

Sheet no:



Client:

Project:  
PRIVATE VILLA

Area:  
LONDON



concept

Lebanon - Jounieh  
Jounieh Highway - Kallassy Bldg - RDC  
Tel +961 9 916 303  
rggrouplb@gmail.com

U.A.E - Dubai  
Retro Gama Concept Interior Design LLC  
Business Bay Tamani Arts Tower - 8th floor  
mob +971 50 654 48 42 rgconcept@gmail.com

Syria - Damascus  
Al Mazzeh Eastern Villas - Al Farabi street  
tel +963 11 6133413  
rggroupsyria@gmail.com

[www.rggrp.me](http://www.rggrp.me)

Remarks :

Drawing title:  
MASTER DRESSINGROOM  
FIRST FLOOR

Revision:

Scale: 1:50

Sheet no:



Client:

Project:  
PRIVATE VILLA

Area:  
LONDON



concept

Lebanon - Jounieh  
Jounieh Highway - Kallassy Bldg - RDC  
Tel +961 9 916 303  
rggrouplb@gmail.com

U.A.E - Dubai  
Retro Gama Concept Interior Design LLC  
Business Bay Tamani Arts Tower - 8th floor  
mob +971 50 654 48 42 rgconcept@gmail.com

Syria - Damascus  
Al Mazzeh Eastern Villas - Al Farabi street  
tel +963 11 6133413  
rggroupsyria@gmail.com

www.rggrp.me

Remarks :

Drawing title:  
MASTER DRESSINGROOM  
FIRST FLOOR

Revision:

Scale: 1:50  
0 1m 2m

Sheet no: