


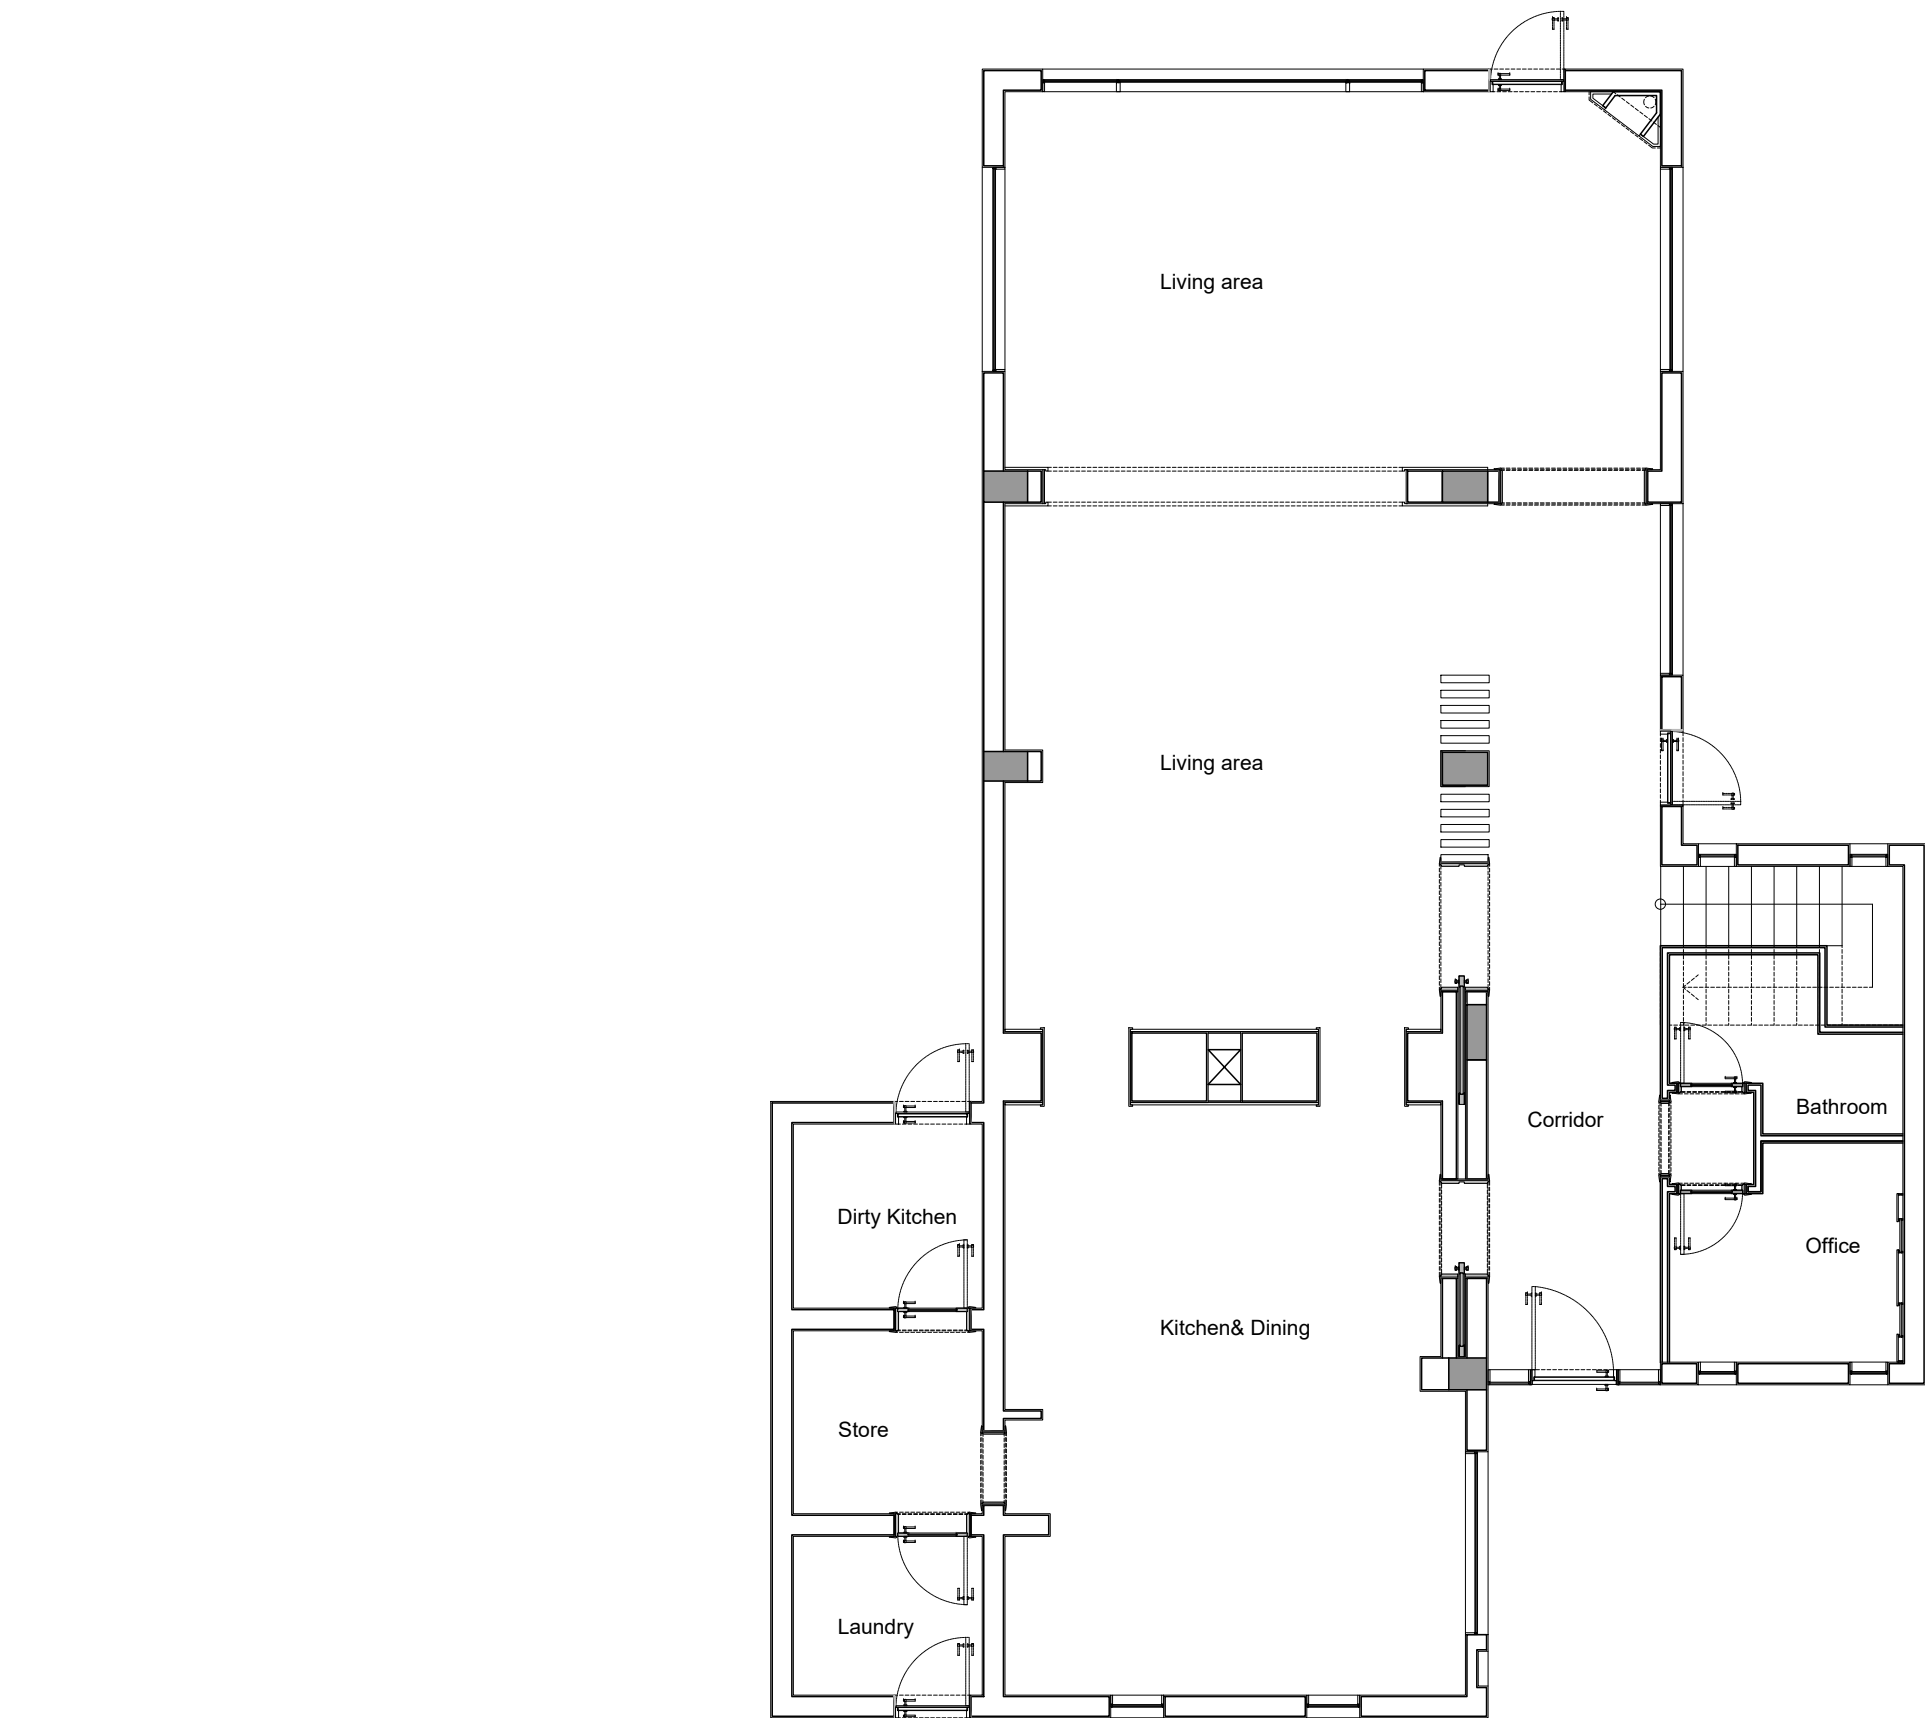

1 DIMENSION PLAN  
ID-101 SCALE 1:100M

Client:

Project:  
PRIVATE VILLA

Area:  
LONDON



Lebanon - Jounieh  
Jounieh Highway - Kallassy Bldg - RDC  
Tel +961 9 916 303  
rggrouplb@gmail.com

U.A.E - Dubai  
Retro Gama Concept Interior Design LLC  
Business Bay Tamani Arts Tower - 8th floor  
mob +971 50 654 48 42 rgconcept@gmail.com

Syria - Damascus  
Al Mazzeh Eastern Villas - Al Farabi street  
tel +963 11 6133413  
rggroupsyria@gmail.com

www.rggrp.me

Remarks :

Drawing title:  
GROUND FLOOR

Revision:  
1:100  
0 1m 2m

Scale: 1:100

Sheet no:



1

ID-101

DIMENSION PLAN

SCALE1:100M

Client:

Project:  
PRIVATE VILLA

Area:  
LONDON



Lebanon - Jounieh  
Jounieh Highway - Kallassy Bldg - RDC  
Tel +961 9 916 303  
rggrouplb@gmail.com


U.A.E - Dubai  
Retro Gama Concept Interior Design LLC  
Business Bay Tamani Arts Tower - 8th floor  
mob +971 50 654 48 42 rgconcept@gmail.com

Syria - Damascus  
Al Mazzeh Eastern Villas - Al Farabi street  
tel +963 11 6133413  
rggroupsyria@gmail.com

www.rggrp.me

Remarks :

Drawing title:  
FIRST FLOOR

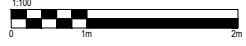Revision:  


Scale: 1:100

Sheet no: