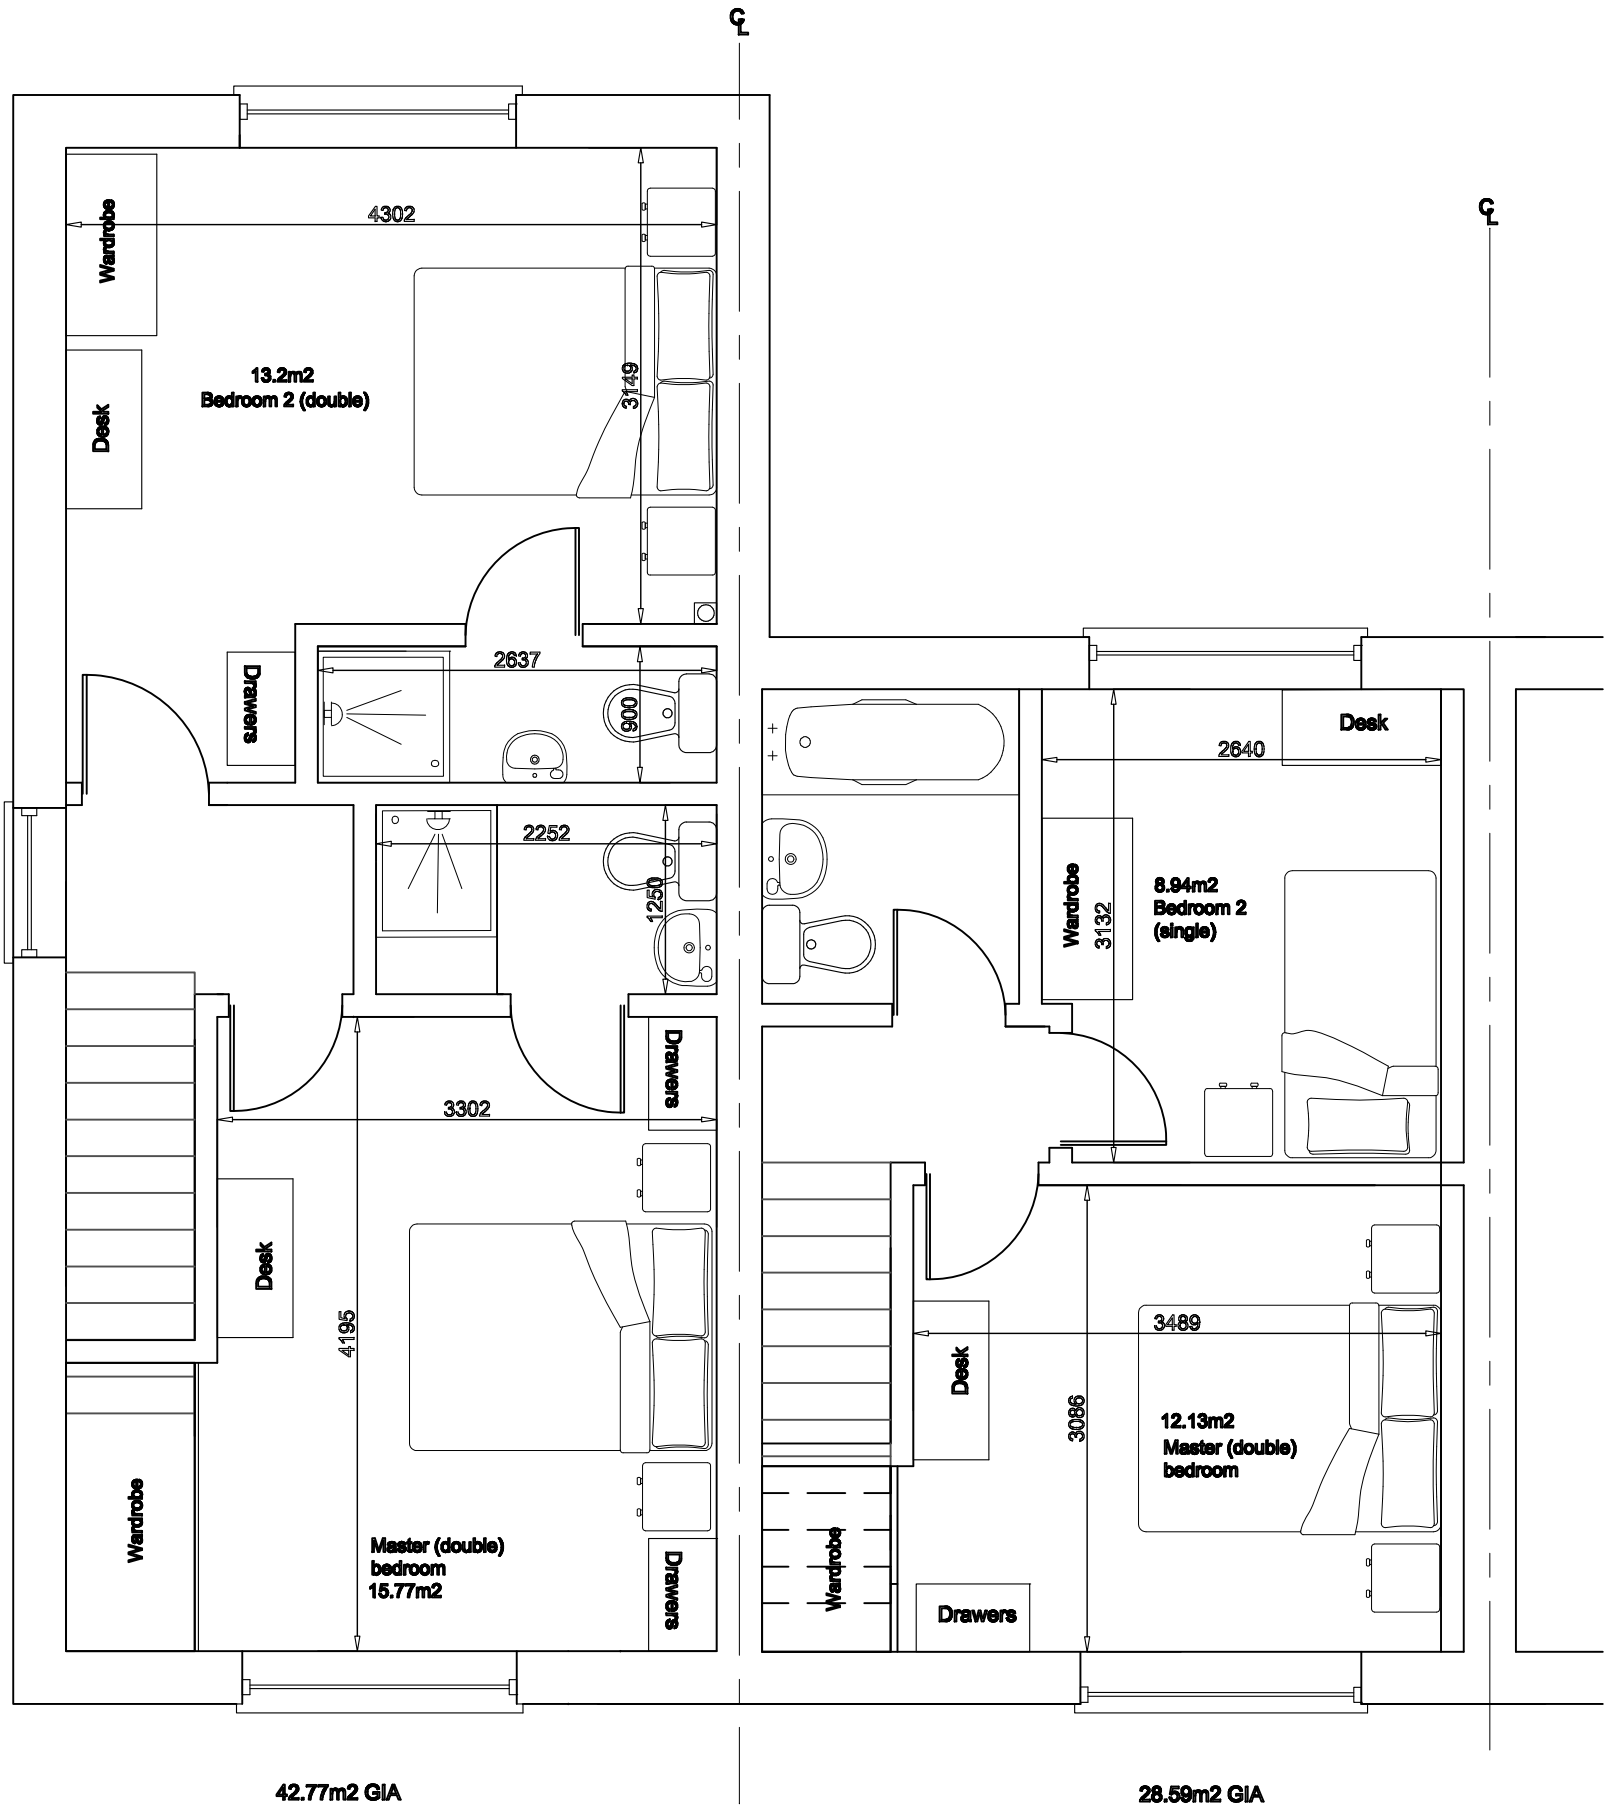


REVISION				
126 & 126A Blandford Road, RG2 8RX PROPOSED 2 x DWELLINGS				
SCALE	1:50 @A3	DRAWN	NJB	DATE
DRAWING NO. 24/23/06				REVISION A