


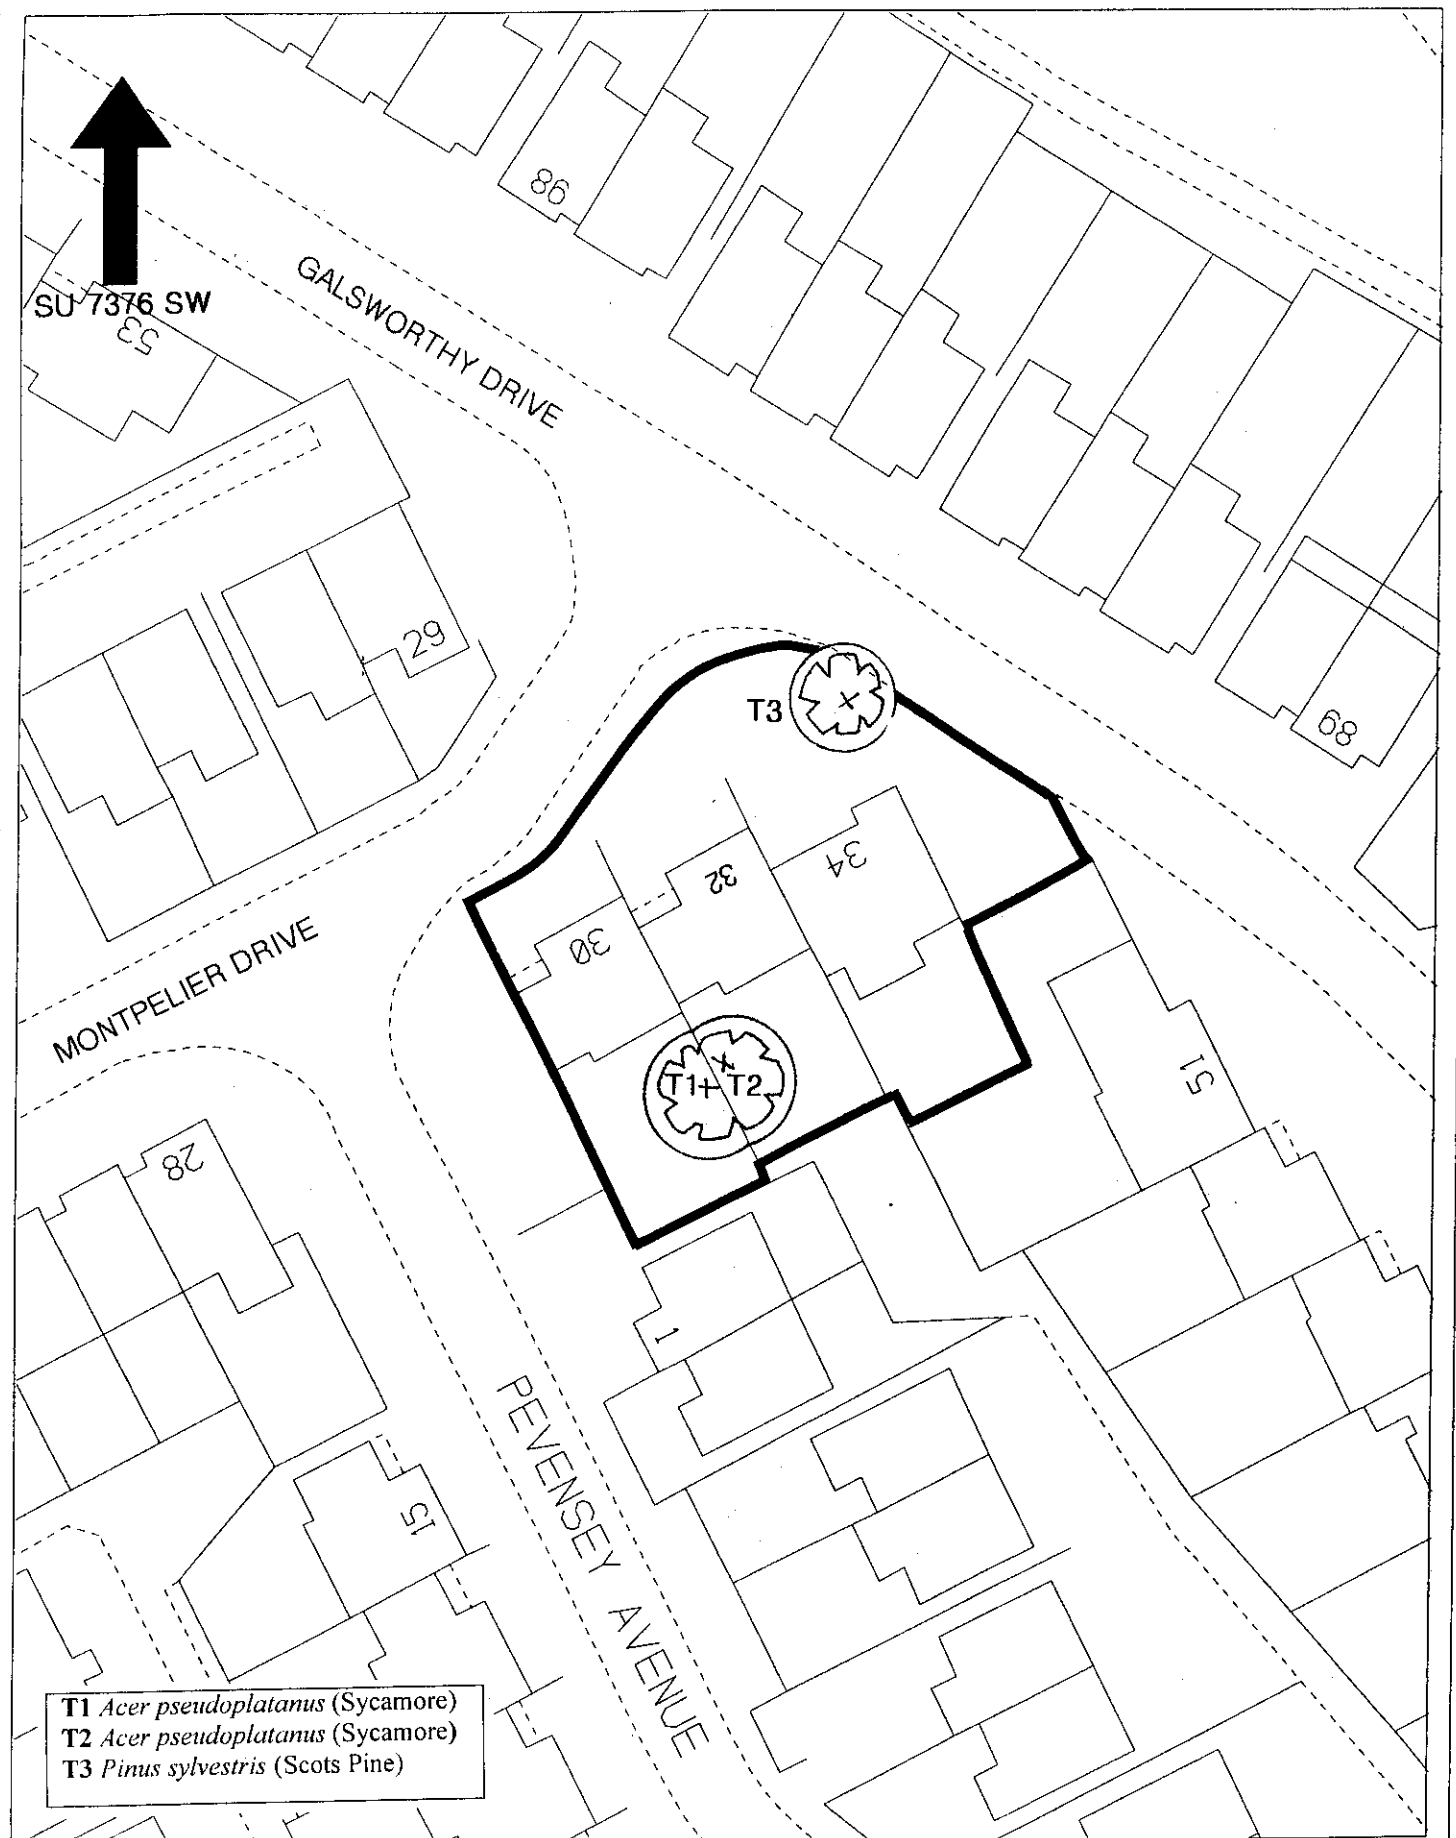

Title: **Tree Preservation Order – 30, 32 & 34 Montpelier Drive, Reading.**

Date: **FEBRUARY 2001**

Drg.No. **E2024**

Scale: 1:500



Reading
BOROUGH COUNCIL

Based upon the 1995 Ordnance Survey 1:1250 mapping with the permission of the Controller of Her Majesty's Stationery Office © Crown Copyright. Unauthorized reproduction infringes Crown copyright and may lead to prosecution or civil proceedings.