



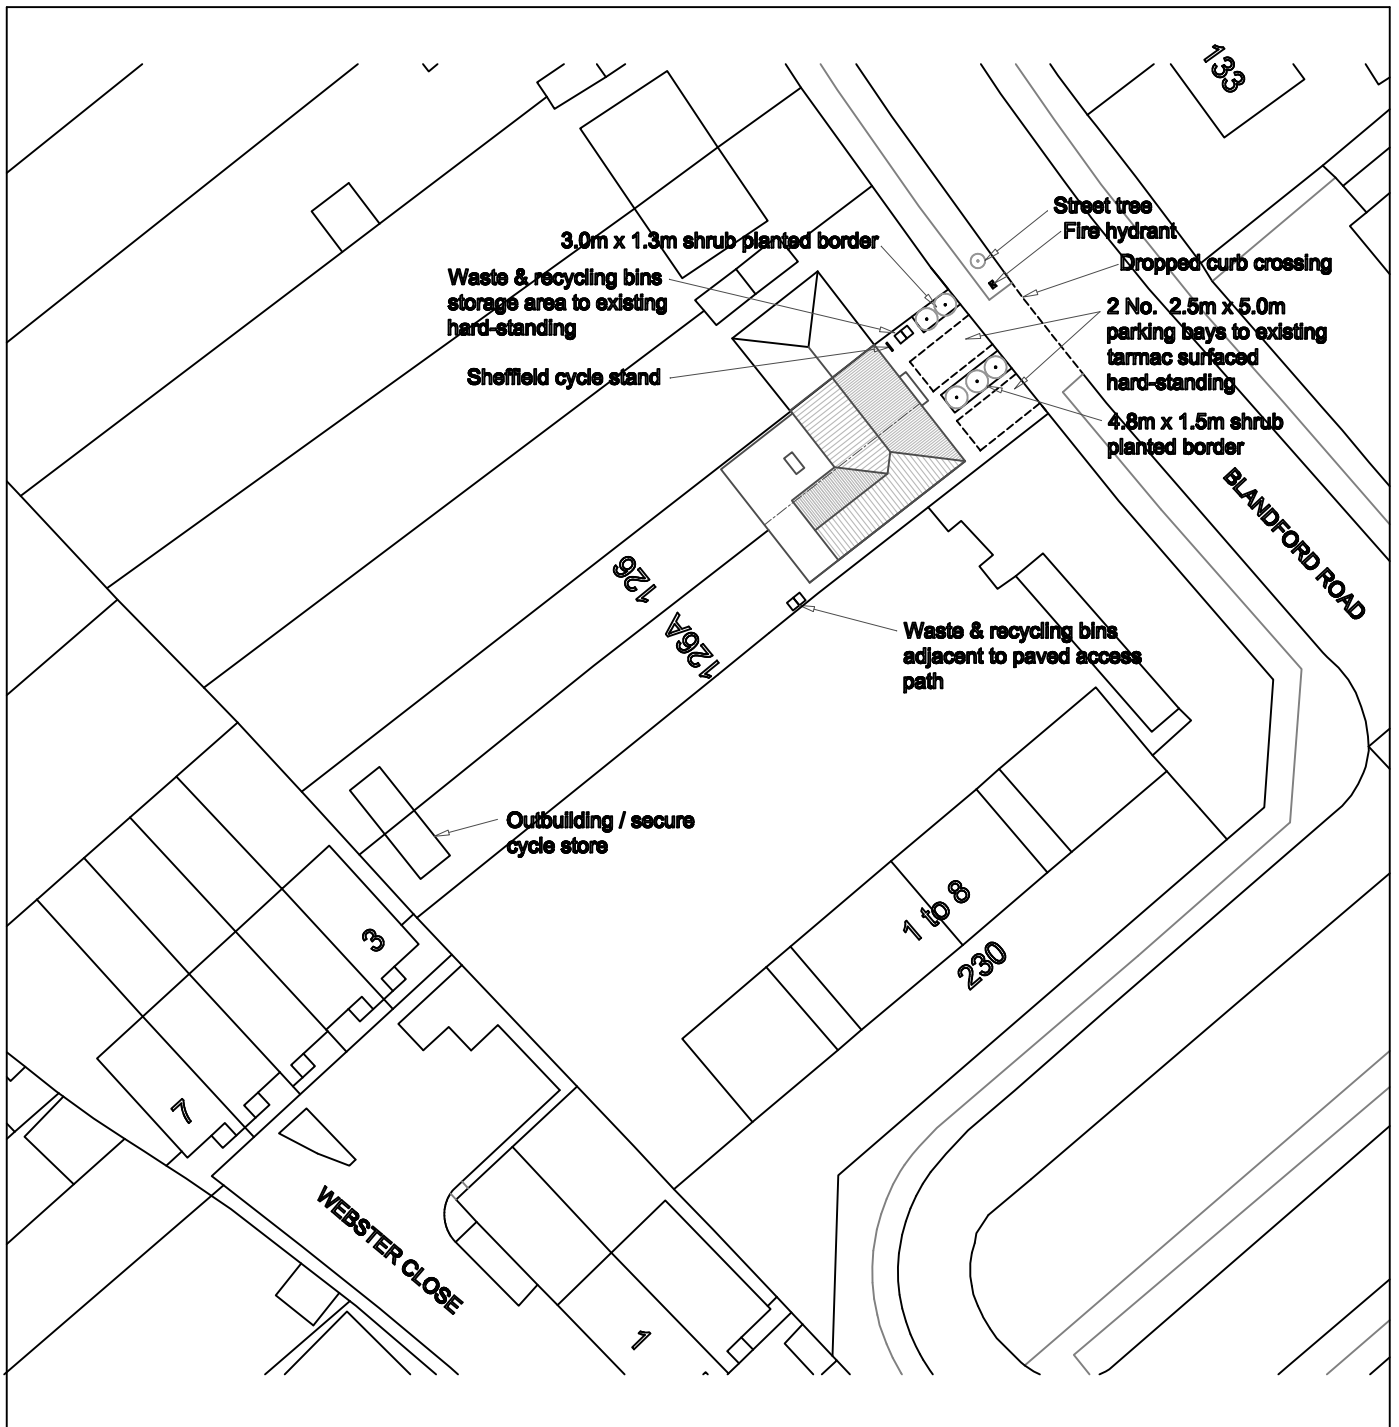

© Crown copyright 2023 Ordnance Survey 100053143

0 5 10 20
SCALE: (Metres)

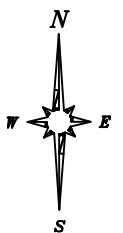

REVISION	FOR CONSULTATION PURPOSES ONLY				
126 & 126A Blandford Road, RG2 8RX					
PROPOSED BLOCK PLAN					
SCALE	1:500 @A4	DRAWN	DATE	24/23/05	REVISION
			SEPT.'24	DRAWING No.	B