


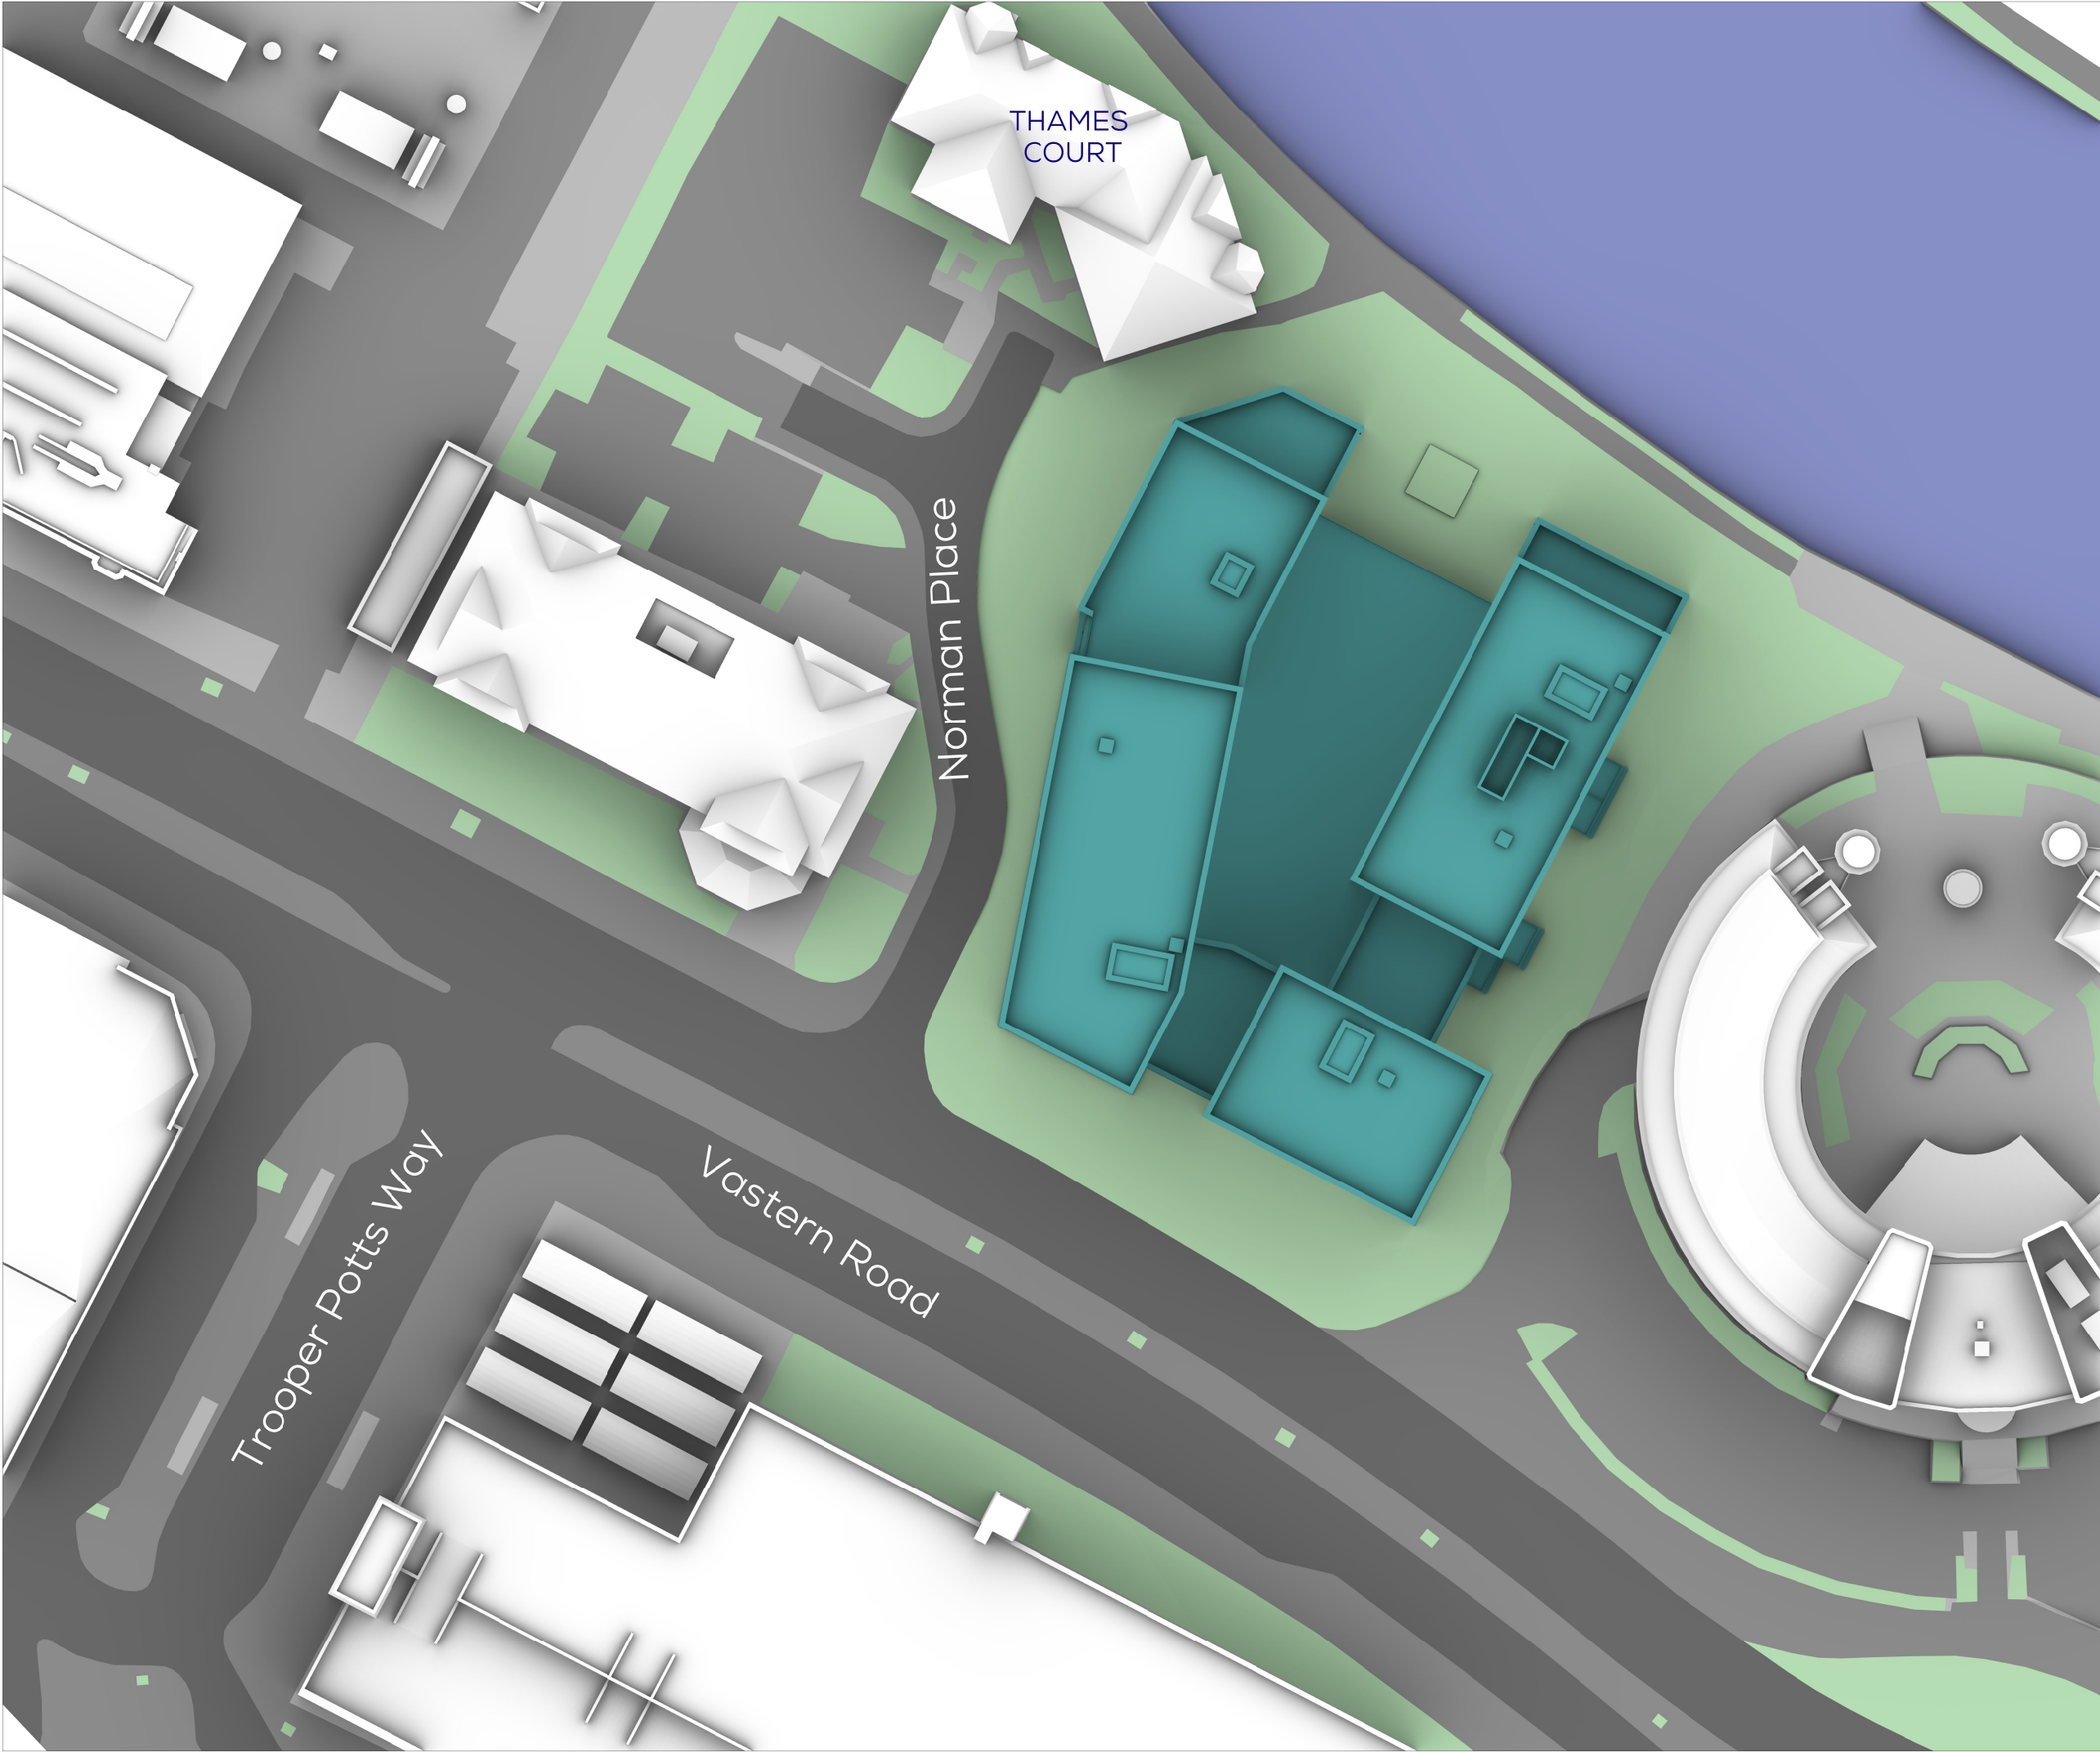

SOURCES OF INFORMATION

IR04 (2411) - VU CITY MODEL
IR17 - SURROUNDING PROPERTIES
IR19- 20240621 ASSAEL UPDATED MODEL

ALL INFORMATION DISPLAYED IS SUBJECT TO A COMPLETE VERIFIABLE SITE SURVEY BEING UNDERTAKEN, GIA TAKES NO RESPONSIBILITY ON THE ACCURACY OR RELIABILITY OF THE DISPLAYED DATA SINCE A VERIFIED SITE SURVEY WAS NOT MADE AVAILABLE PRIOR TO THE GENERATION OF SUCH INFORMATION.

NOTES:
PROPOSED SCENARIO IN TEAL
ALL HEIGHTS AND DIMENSIONS GIVEN IN m AOD

N.B. DO NOT SCALE OFF THIS DRAWING

PROJECT:
Norman Place, Reading


DRAWING NAME:
PLAN VIEW PROPOSED

DWN BY	SCALE	CHK BY	DATE	REV No.
EW	NTS	SP	25/6/2024	-
PROJ No.	REL No.	ADDR No.	IS No.	DWG No.
19977	06	-	02	04



The Whitehouse
Belvedere Road
London SE1 8GA
t 020 7202 1400
f 020 7202 1401
mail@gia.uk.com
www.gia.uk.com

LONDON • DUBLIN • MANCHESTER • BELFAST • BRISTOL

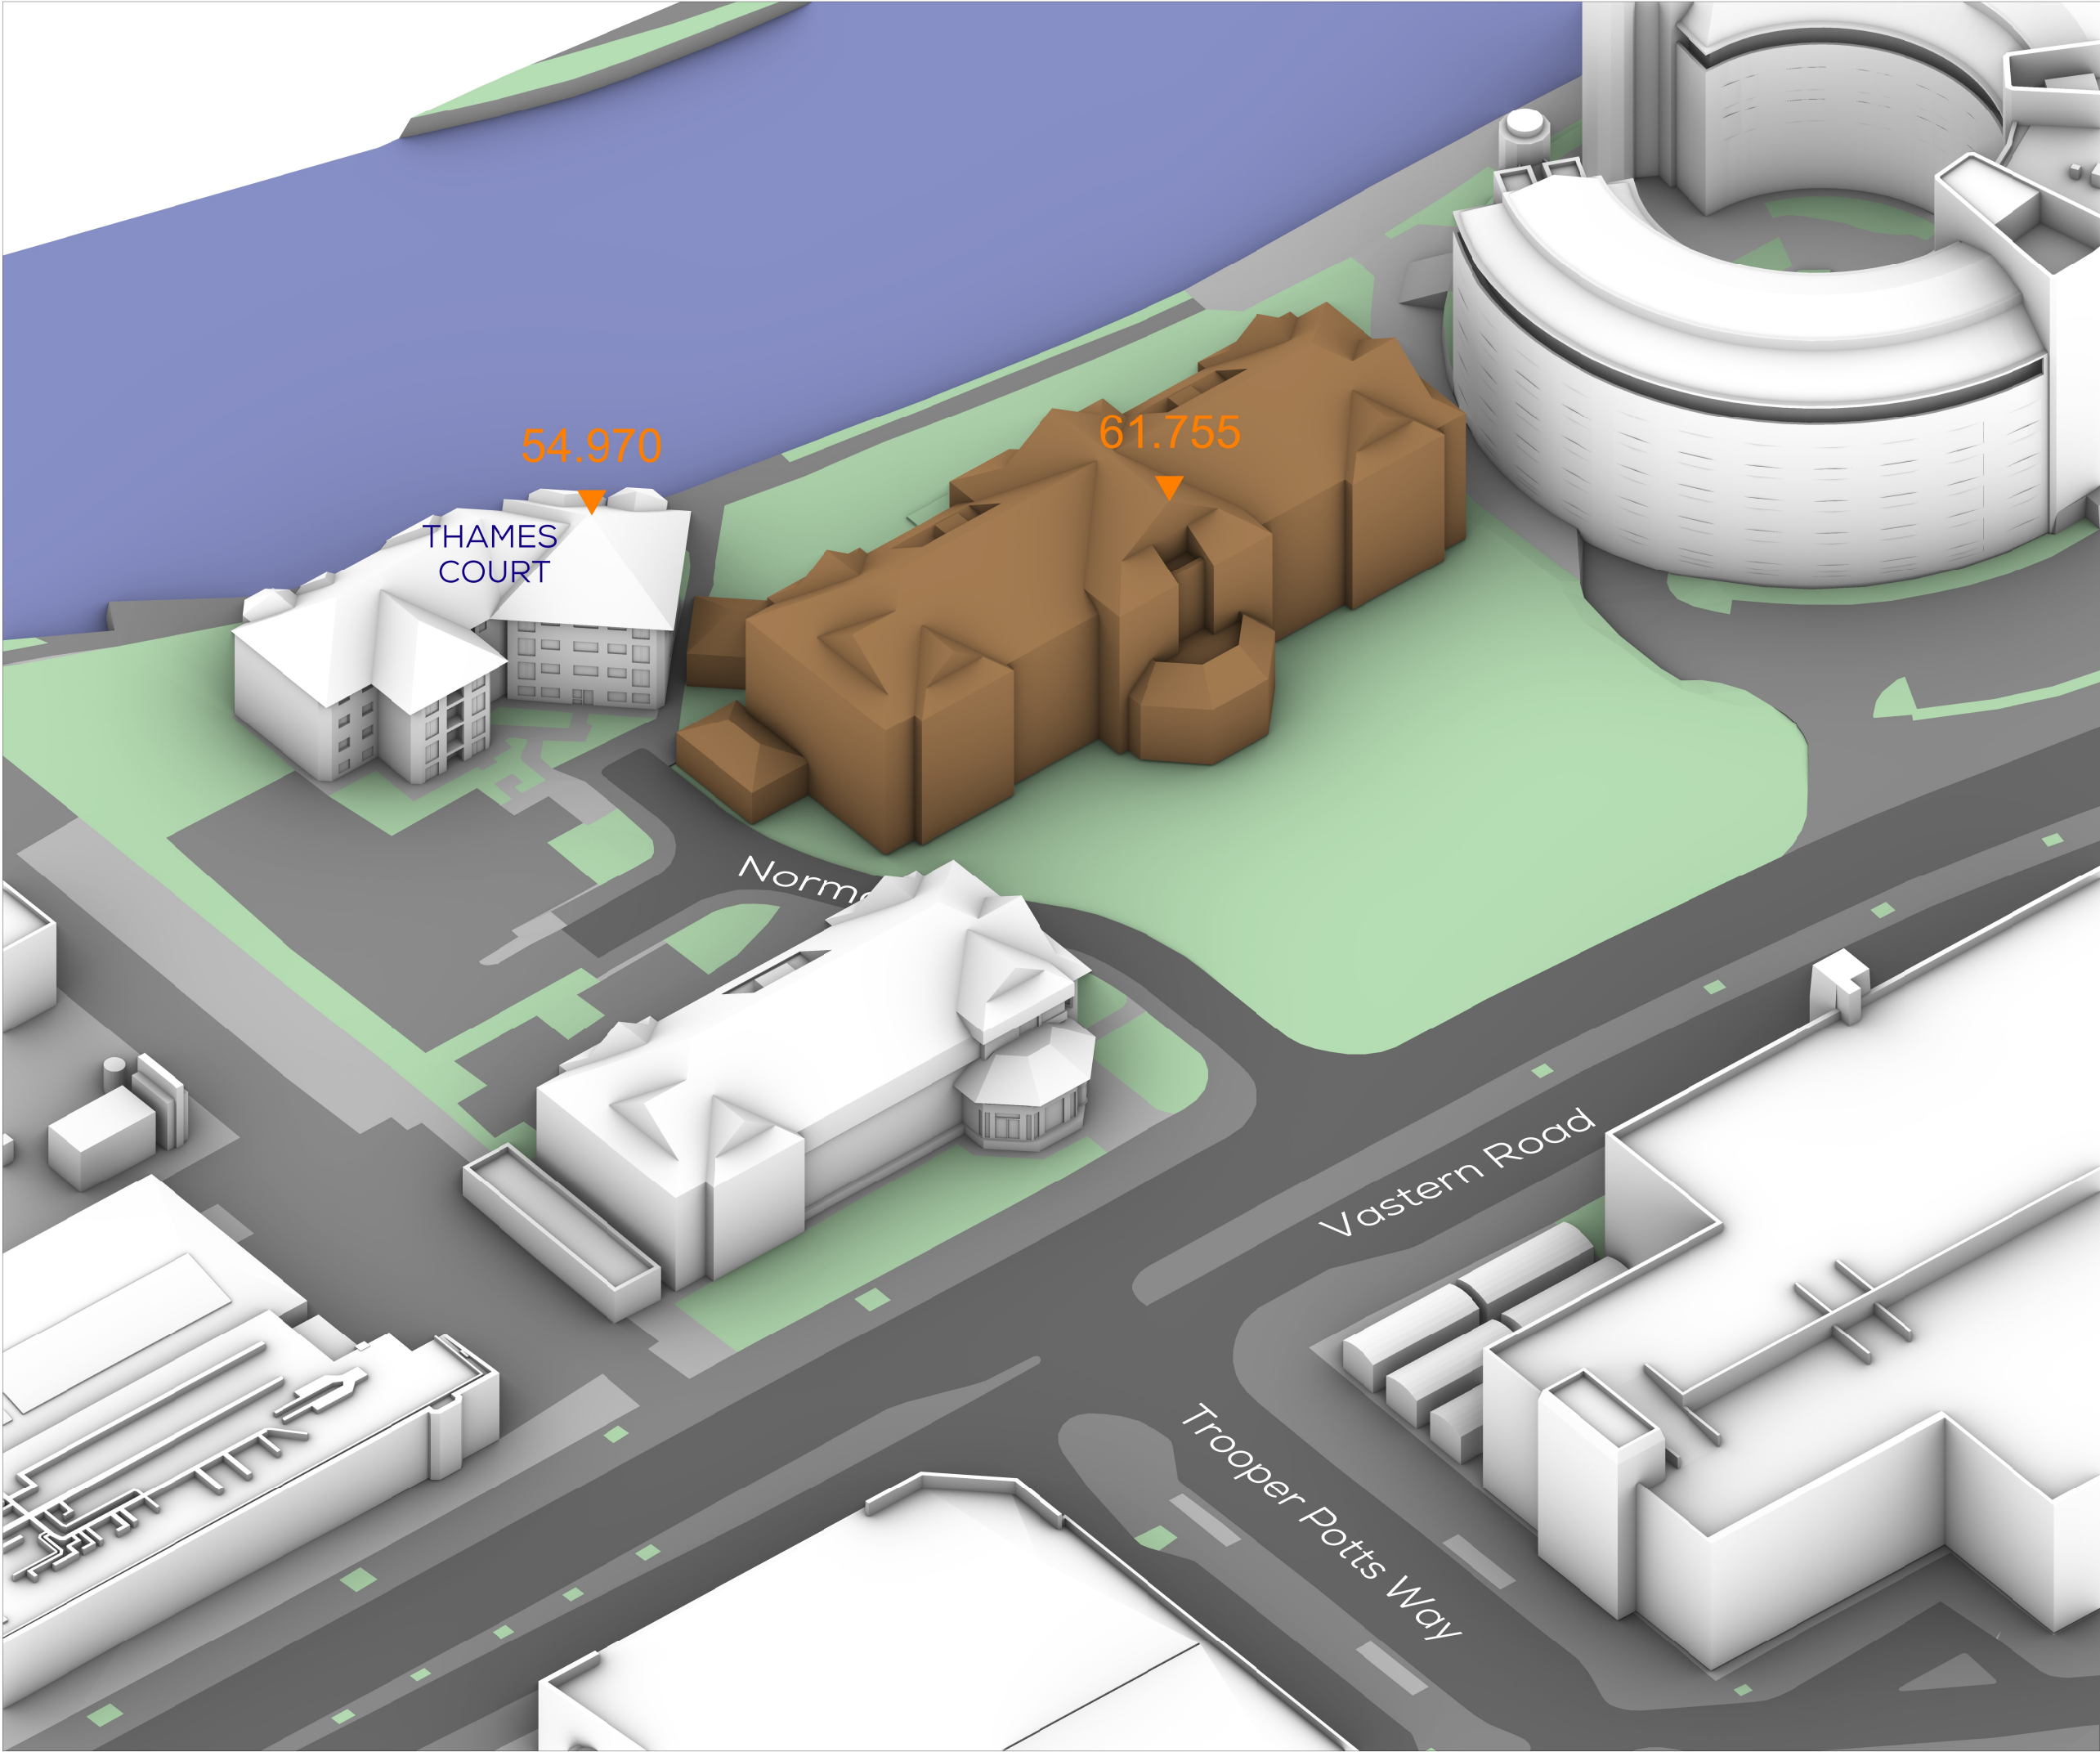

SOURCES OF INFORMATION

IR04 (2411) - VU CITY MODEL
IR17 - SURROUNDING PROPERTIES
IR19- 20240621 ASSAEL UPDATED MODEL

ALL INFORMATION DISPLAYED IS SUBJECT TO A COMPLETE VERIFIABLE SITE SURVEY BEING UNDERTAKEN, GIA TAKES NO RESPONSIBILITY ON THE ACCURACY OR RELIABILITY OF THE DISPLAYED DATA SINCE A VERIFIED SITE SURVEY WAS NOT MADE AVAILABLE PRIOR TO THE GENERATION OF SUCH INFORMATION.

NOTES:
EXISTING SCENARIO IN SEPIA
ALL HEIGHTS AND DIMENSIONS GIVEN IN m AOD

N.B. DO NOT SCALE OFF THIS DRAWING

PROJECT:
Norman Place, Reading


DRAWING NAME:
3D VIEW EXISTING

DWN BY	SCALE	CHK BY	DATE	REV No.
EW	NTS	SP	25/6/2024	-
PROJ No.	REL No.	ADDR No.	IS No.	DWG No.
19977	06	-	02	03



The Whitehouse
Belvedere Road
London SE1 8GA
t 020 7202 1400
f 020 7202 1401
mail@gia.uk.com
www.gia.uk.com

LONDON • DUBLIN • MANCHESTER • BELFAST • BRISTOL

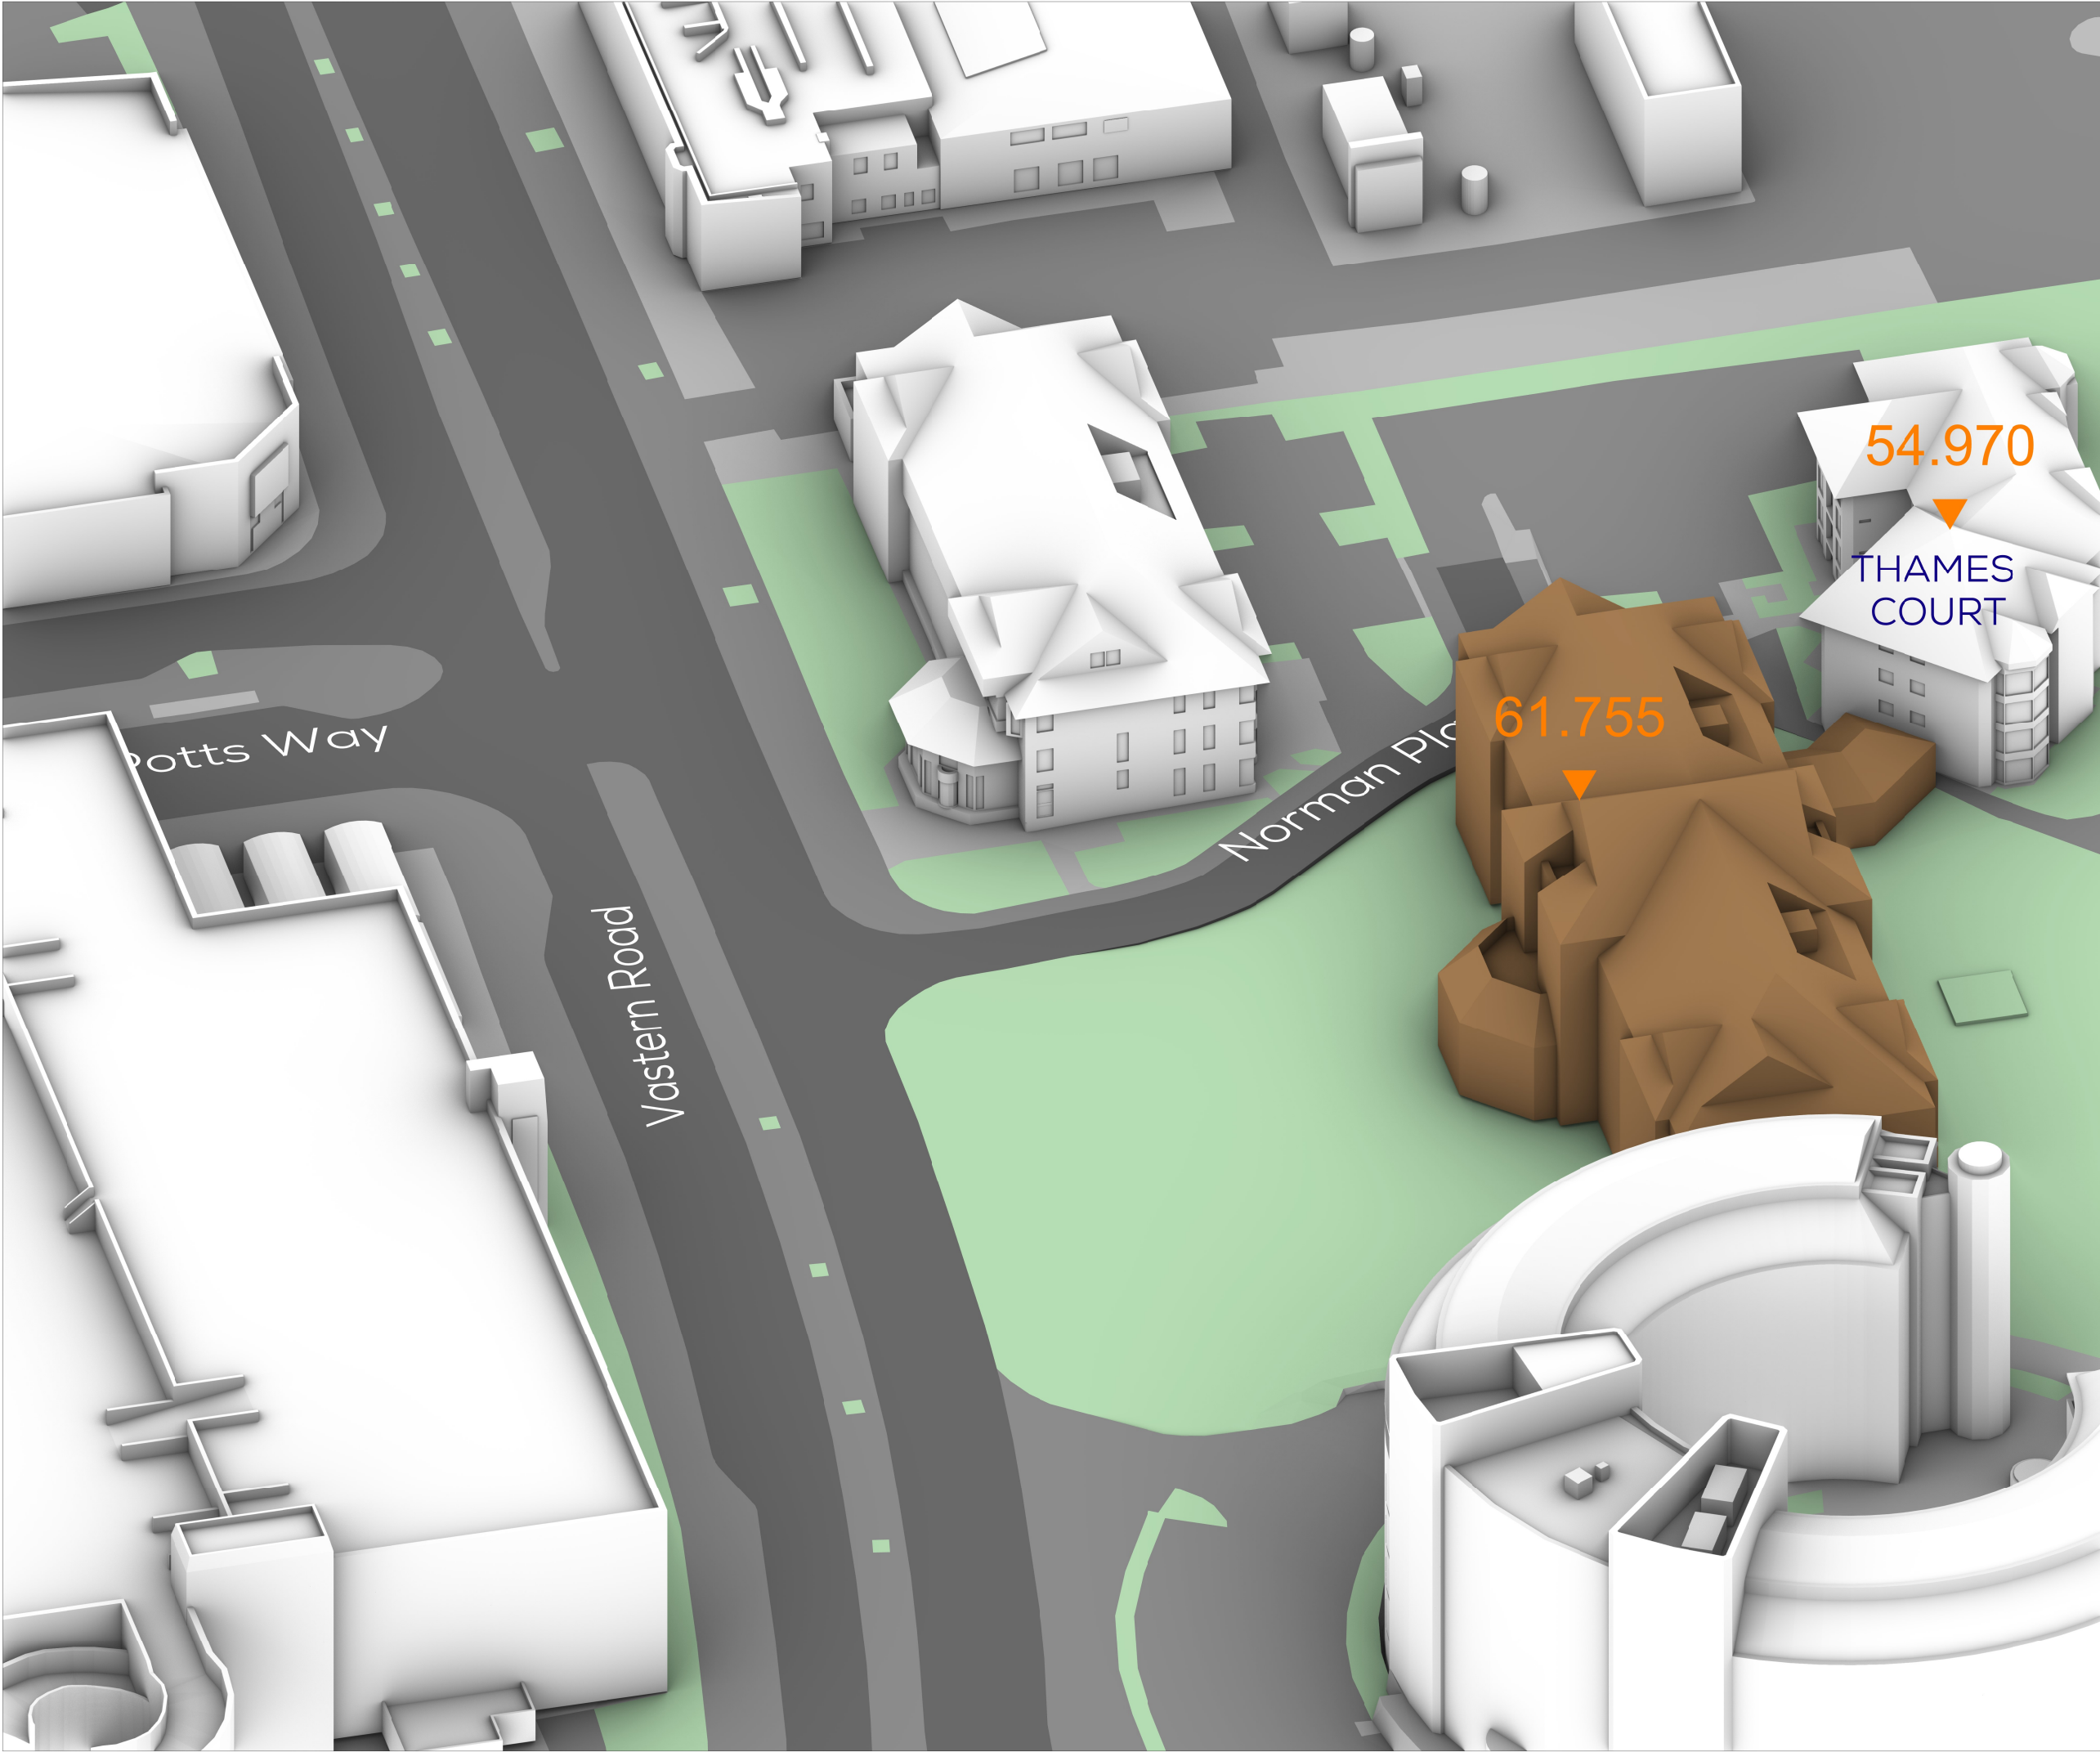

SOURCES OF INFORMATION

IR04 (2411) - VU CITY MODEL
IR17 - SURROUNDING PROPERTIES
IR19- 20240621 ASSAEL UPDATED MODEL

ALL INFORMATION DISPLAYED IS SUBJECT TO A COMPLETE VERIFIABLE SITE SURVEY BEING UNDERTAKEN, GIA TAKES NO RESPONSIBILITY ON THE ACCURACY OR RELIABILITY OF THE DISPLAYED DATA SINCE A VERIFIED SITE SURVEY WAS NOT MADE AVAILABLE PRIOR TO THE GENERATION OF SUCH INFORMATION.

NOTES:
EXISTING SCENARIO IN SEPIA
ALL HEIGHTS AND DIMENSIONS GIVEN IN m AOD

N.B. DO NOT SCALE OFF THIS DRAWING

PROJECT:
Norman Place, Reading

DRAWING NAME:
3D VIEW EXISTING

DWN BY	SCALE	CHK BY	DATE	REV No.
EW	NTS	SP	25/6/2024	-
PROJ No.	REL No.	ADDR No.	IS No.	DWG No.
19977	06	-	02	02



The Whitehouse
Belvedere Road
London SE1 8GA
t 020 7202 1400
f 020 7202 1401
mail@gia.uk.com
www.gia.uk.com

LONDON • DUBLIN • MANCHESTER • BELFAST • BRISTOL

APPENDIX 03
DRAWINGS:

CUMULATIVE