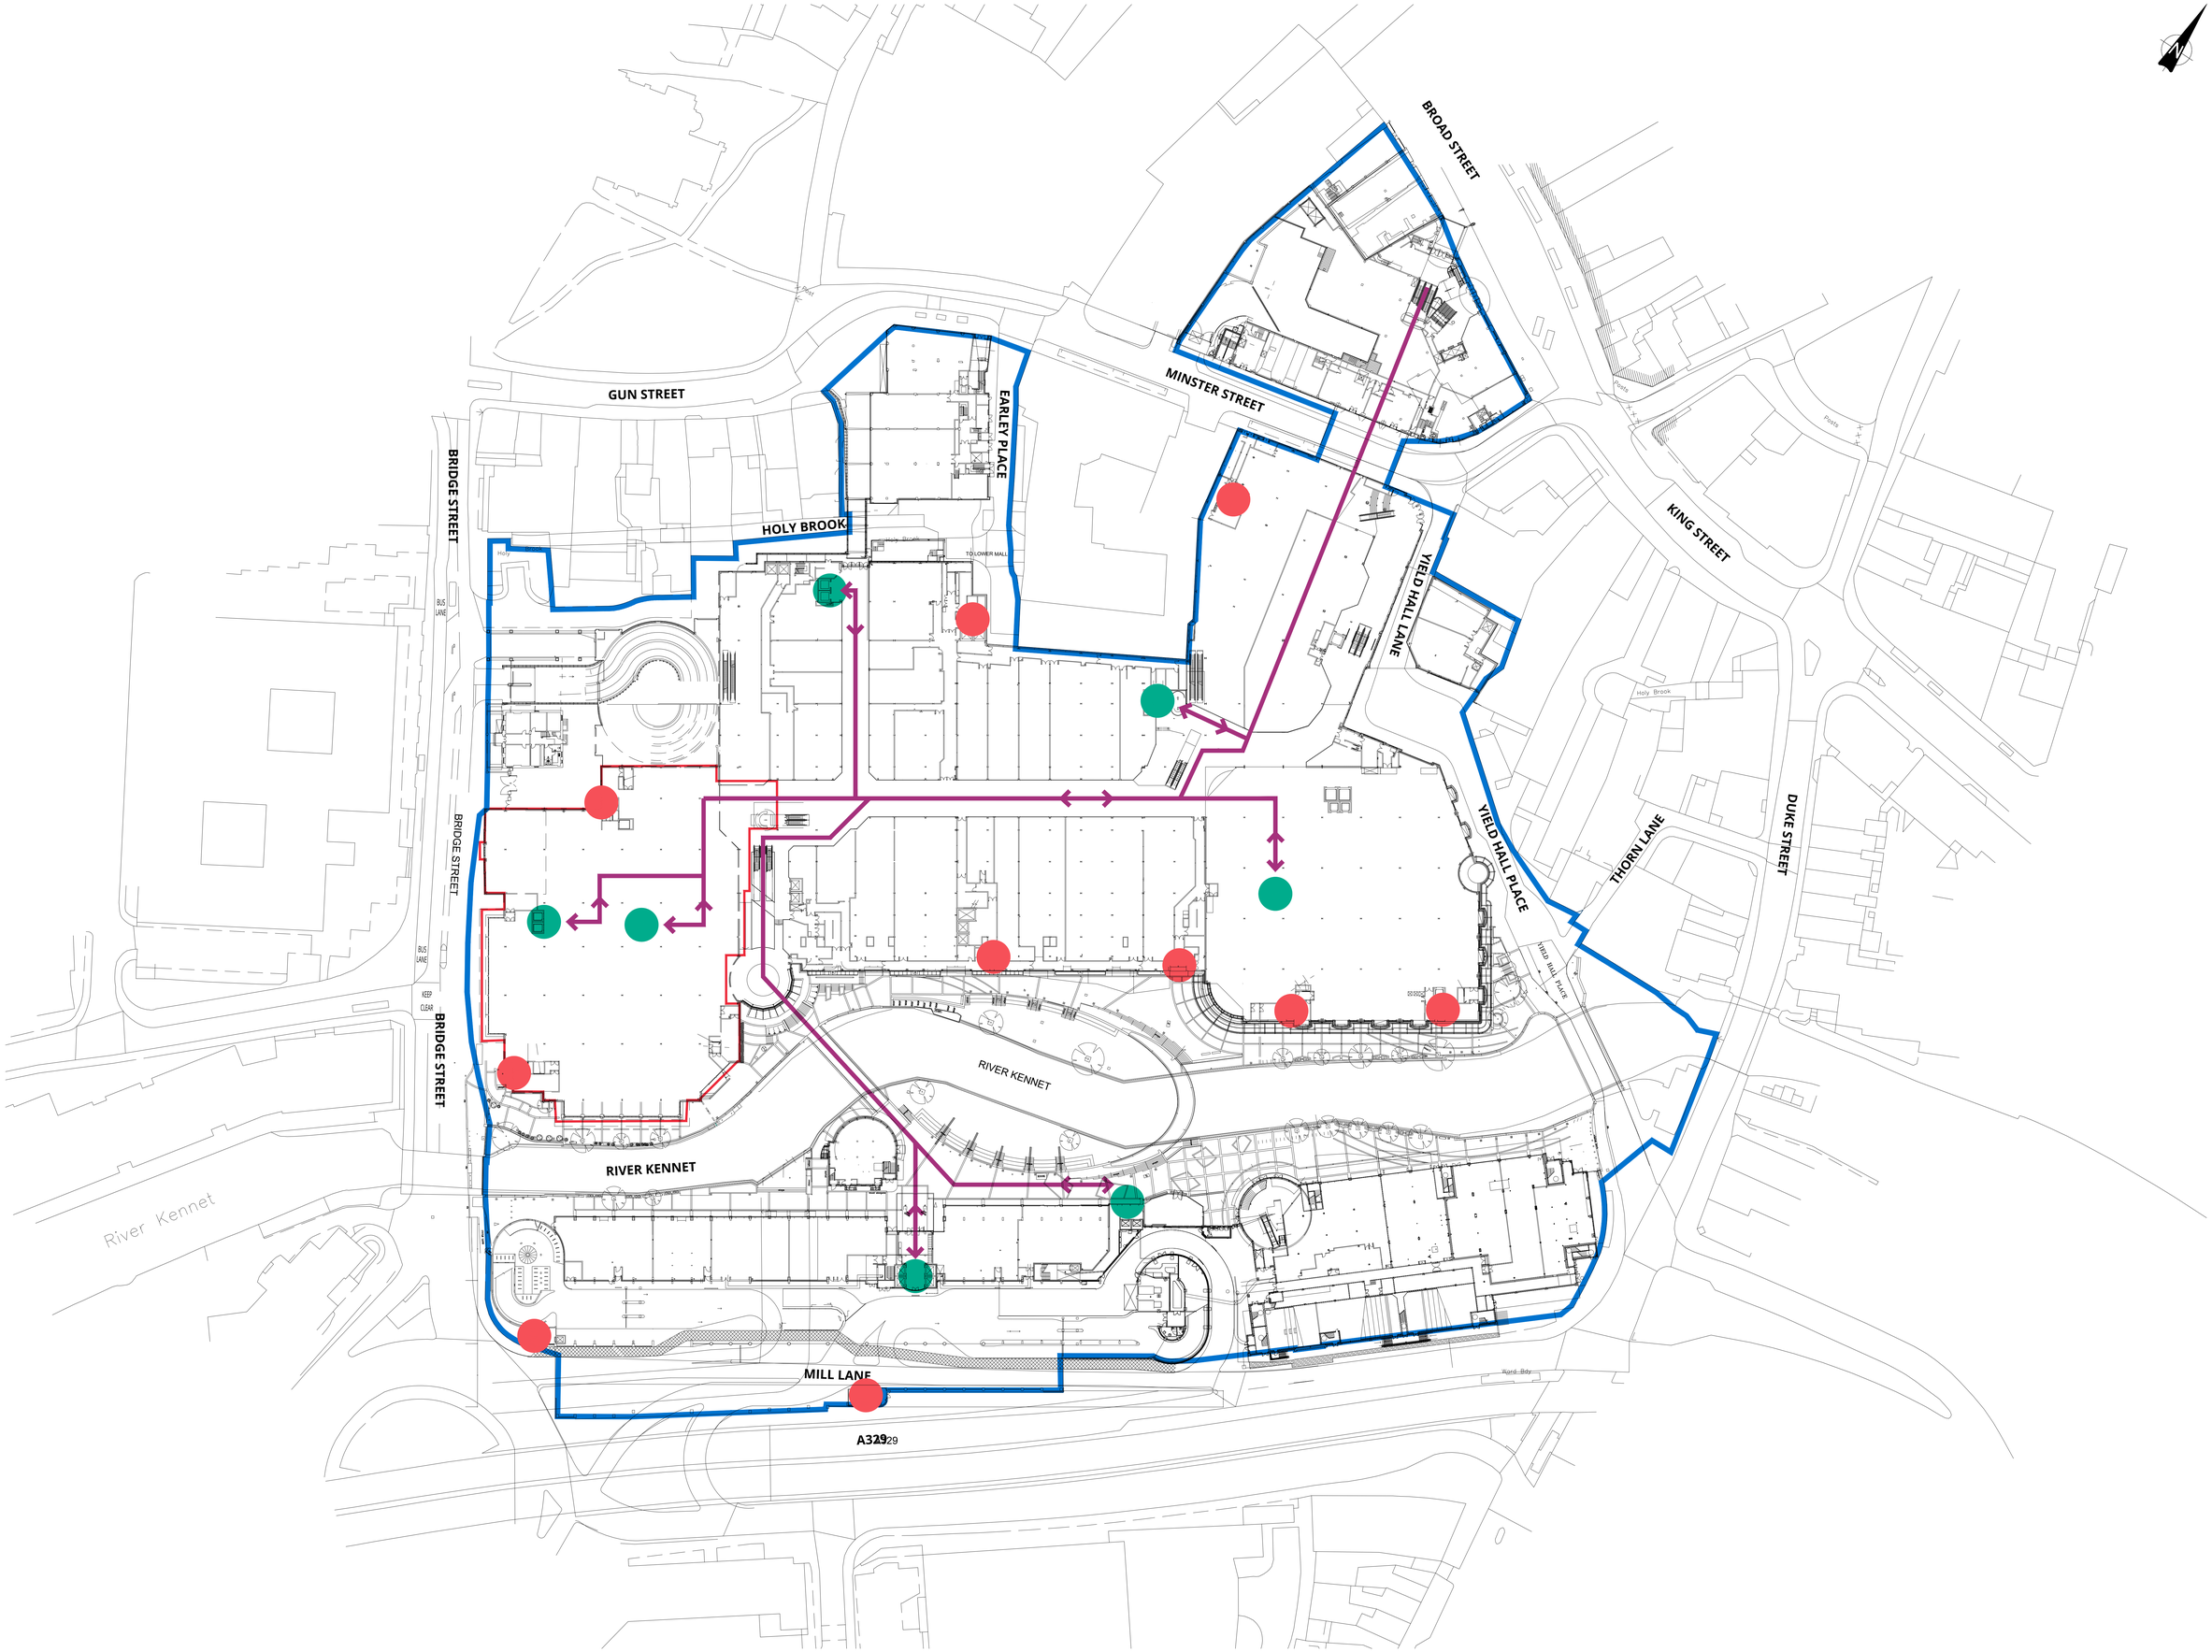

Copyright of this drawing is the property of Urban Edge Architecture Limited. It must not be reproduced or amended nor used in the execution of any works whether in conjunction with the proposed works for which it is prepared or otherwise without the express consent in writing of Urban Edge Architecture Limited.

UrbanEdge Architecture Limited
One Scotgate Mews, Scotgate,
Stamford, Lincolnshire, PE9 2FX.

Tel. ++44 (0)1780 755665
Fax. ++44 (0)1780 755360

DRAWING TO BE READ IN COLOUR

LEGEND

- PUBLIC VERTICAL CIRCULATION ACCESS TO CAR PARKS
- FIRE ESCAPE ACCESS
- INTERNAL ROUTES TO CAR PARK ACCESS

NOTES:

ACCESS TO PUBLIC ACCESS POINTS INTO CENTRE AND CAR PARK LIMITED TO CENTRE OPENING HOURS.

RIVERSIDE PEDESTRIAN AREA OPEN TO PUBLIC 24 HOURS.

SCALE 1 : 500
SCALE 1 : 1

0m 5m 10m 20m 30m 40m 50m
0mm 10mm 20mm 40mm 60mm 80mm 100mm

Rev No	Description	Drawn By	Date
P01	Access routes added.	DH	17.11.23

URBANEDGE
architecture / landscape / masterplanning

Client
ORACLE LTD PARTNERSHIP
C/O HAMMERSON

Project
THE ORACLE
READING

Drawing
CAR PARKS
PEDESTRIAN ACCESS
/ FIRE ESCAPE POINTS

Issue Purpose
FOR PLANNING

UE Proj No	Scale	Date	Drawn	Status	Revision
2216	1:500 @ A1	NOV 2023	DH	-	P01

Project - Organisation - Volume/System - Level - Type - Role - Number
2216-URB-OR-37-DR-A-208905