



Existing Drop Kerb retained

Remove Drop Kerb and reinstate kerb match the existing


2.995.9

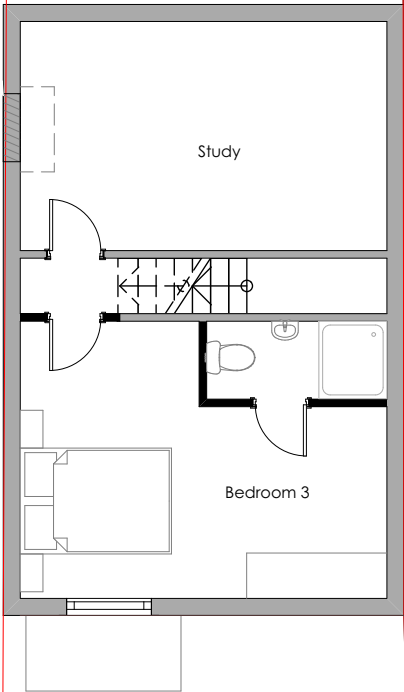

1:100 Proposed Lower Ground Floor

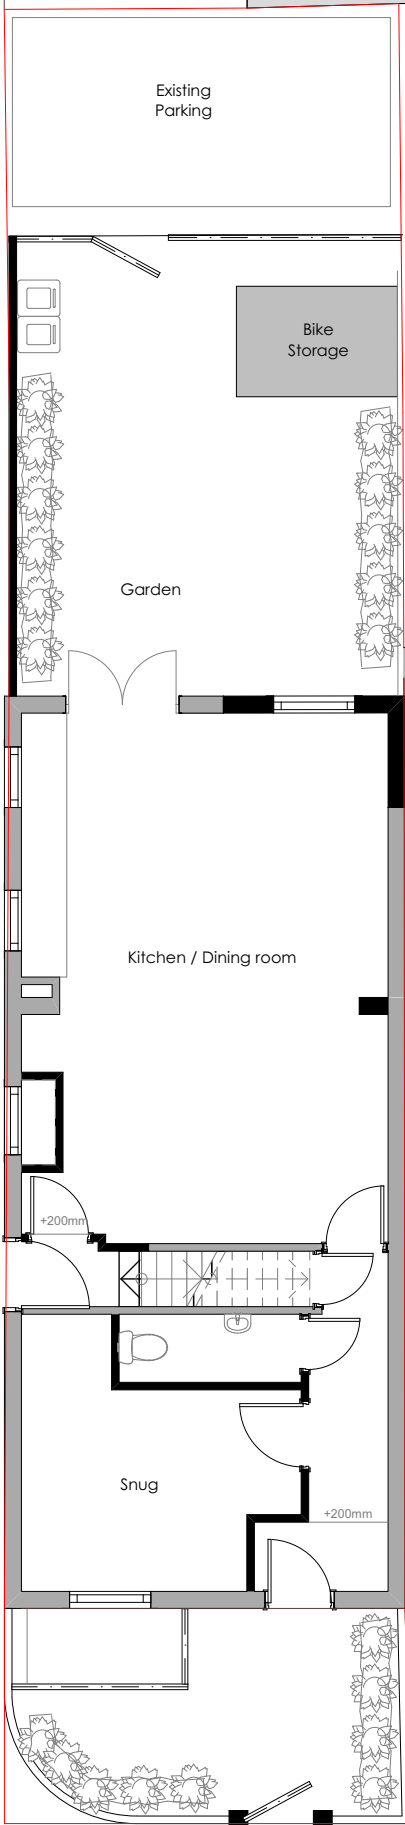

1:100 Proposed Ground Floor

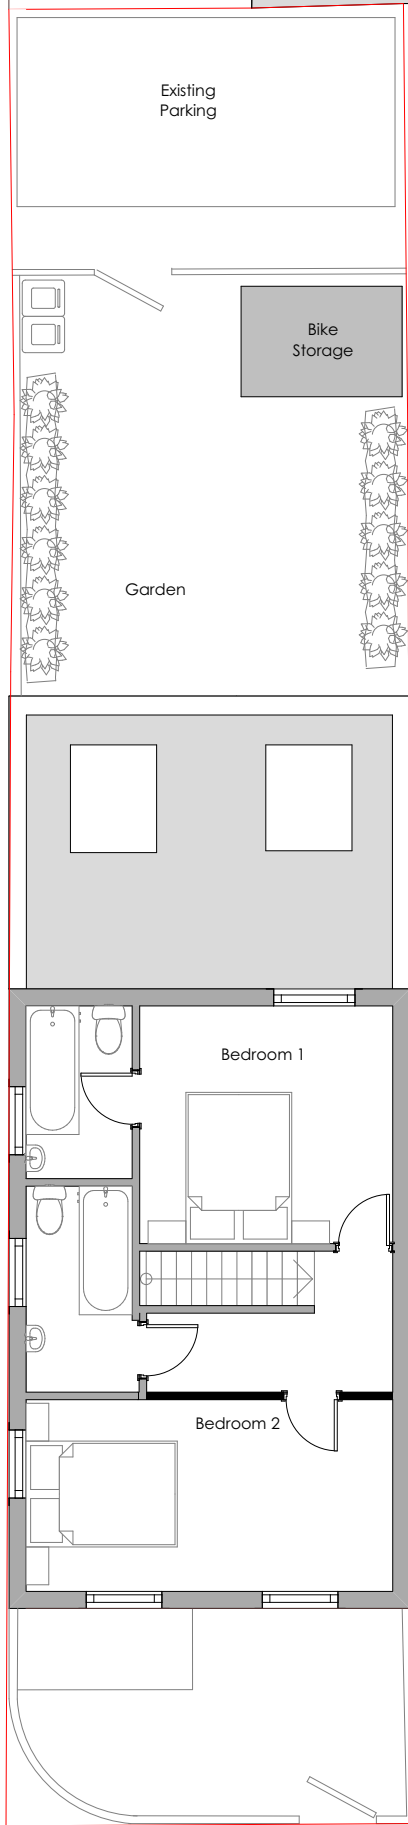

1:100 Proposed First Floor

© This drawing remains the property of The Keen Partnership and shall not be copied without prior written consent.

All dimensions to be checked on site and any discrepancies to be reported before work commences.

Notes:

Date	Rev	Comments	By	Chk'd

1:100



THE KEEN PARTNERSHIP
The Courtyard
Edinburgh Road
Reading RG30 2UA
Tel: 0118 9510 855
Fax: 0118 9510 866
chris@keenpartnership.co.uk
www.keenpartnership.co.uk



Job Title:
17 St Johns Road, RG1 4EB

Drawing Title:
Proposed Plans REV G

Drawing Date: 13-12-2023	Status: Planning Drawings
Issue Date: 08/10/2024	Drawn By: PD
	Scale: @A3

Drawing No:
9295-108

Rev:
G