




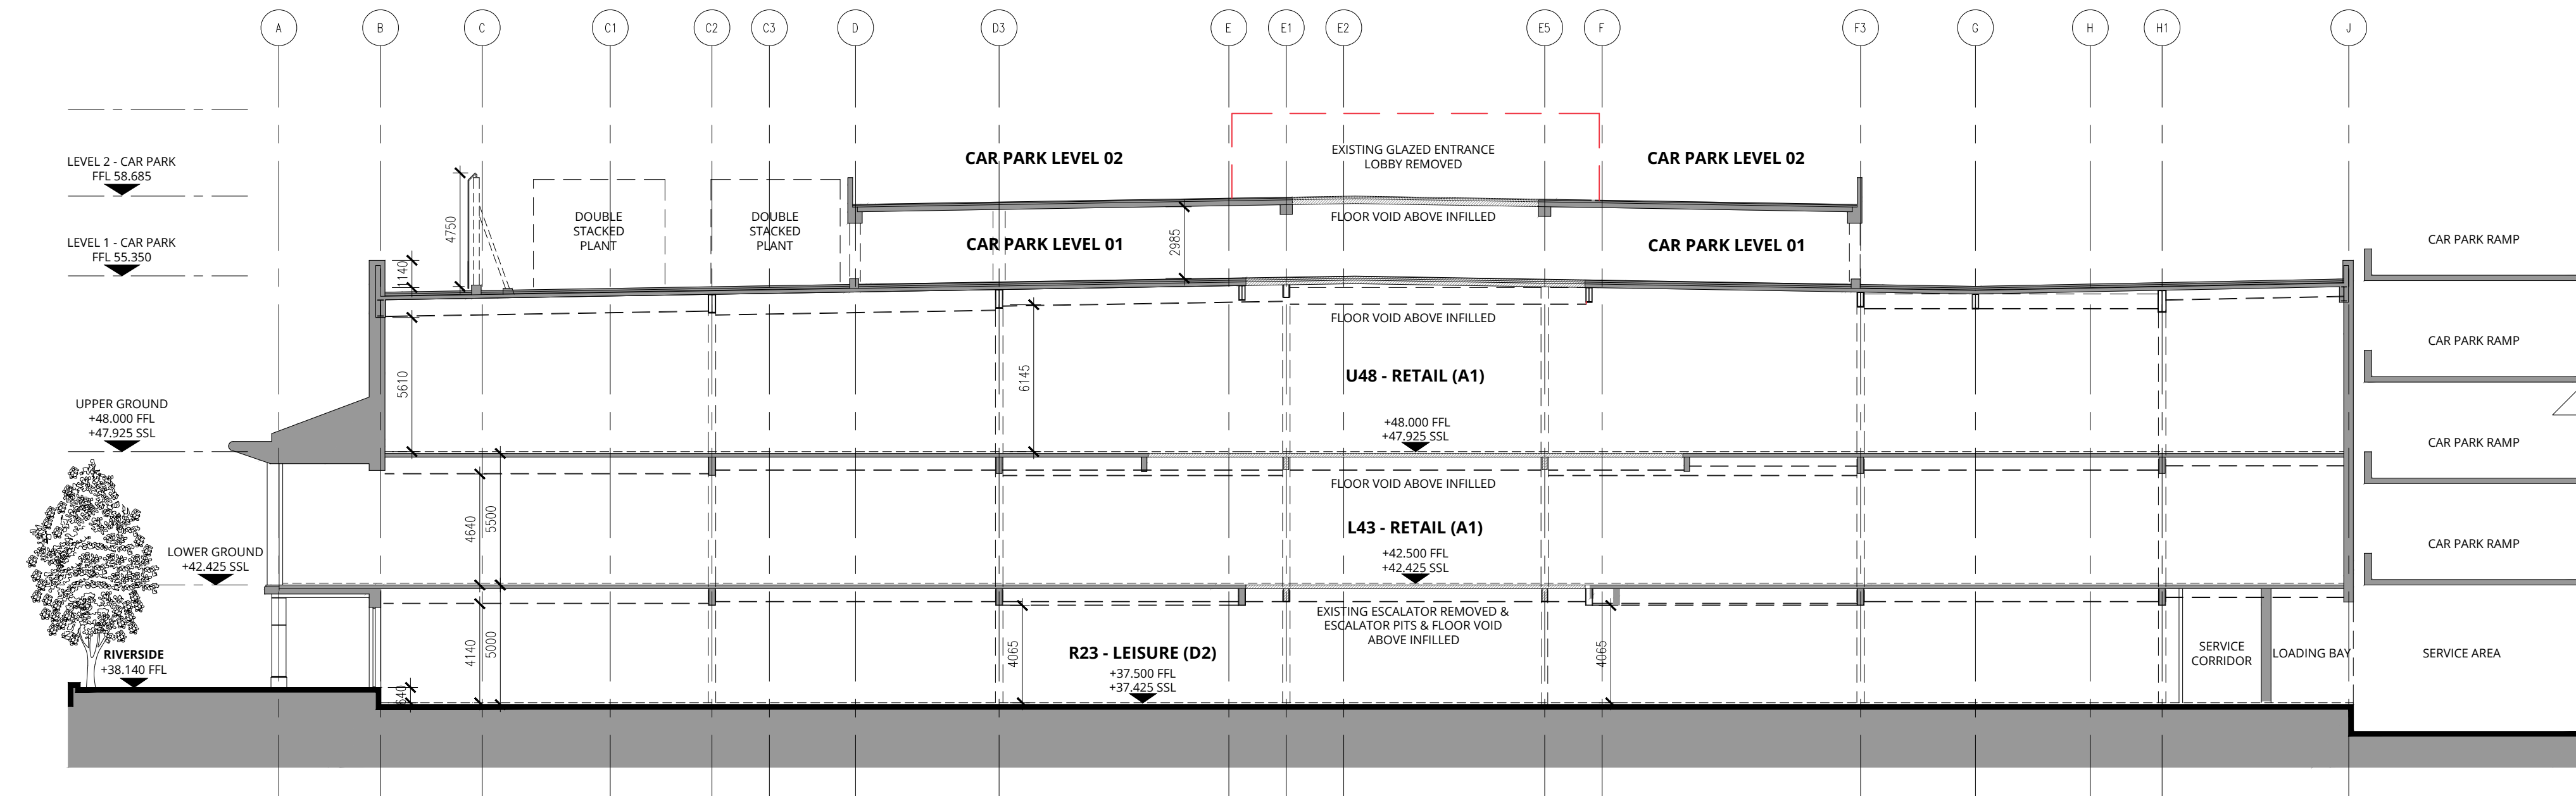


SECTION A-A

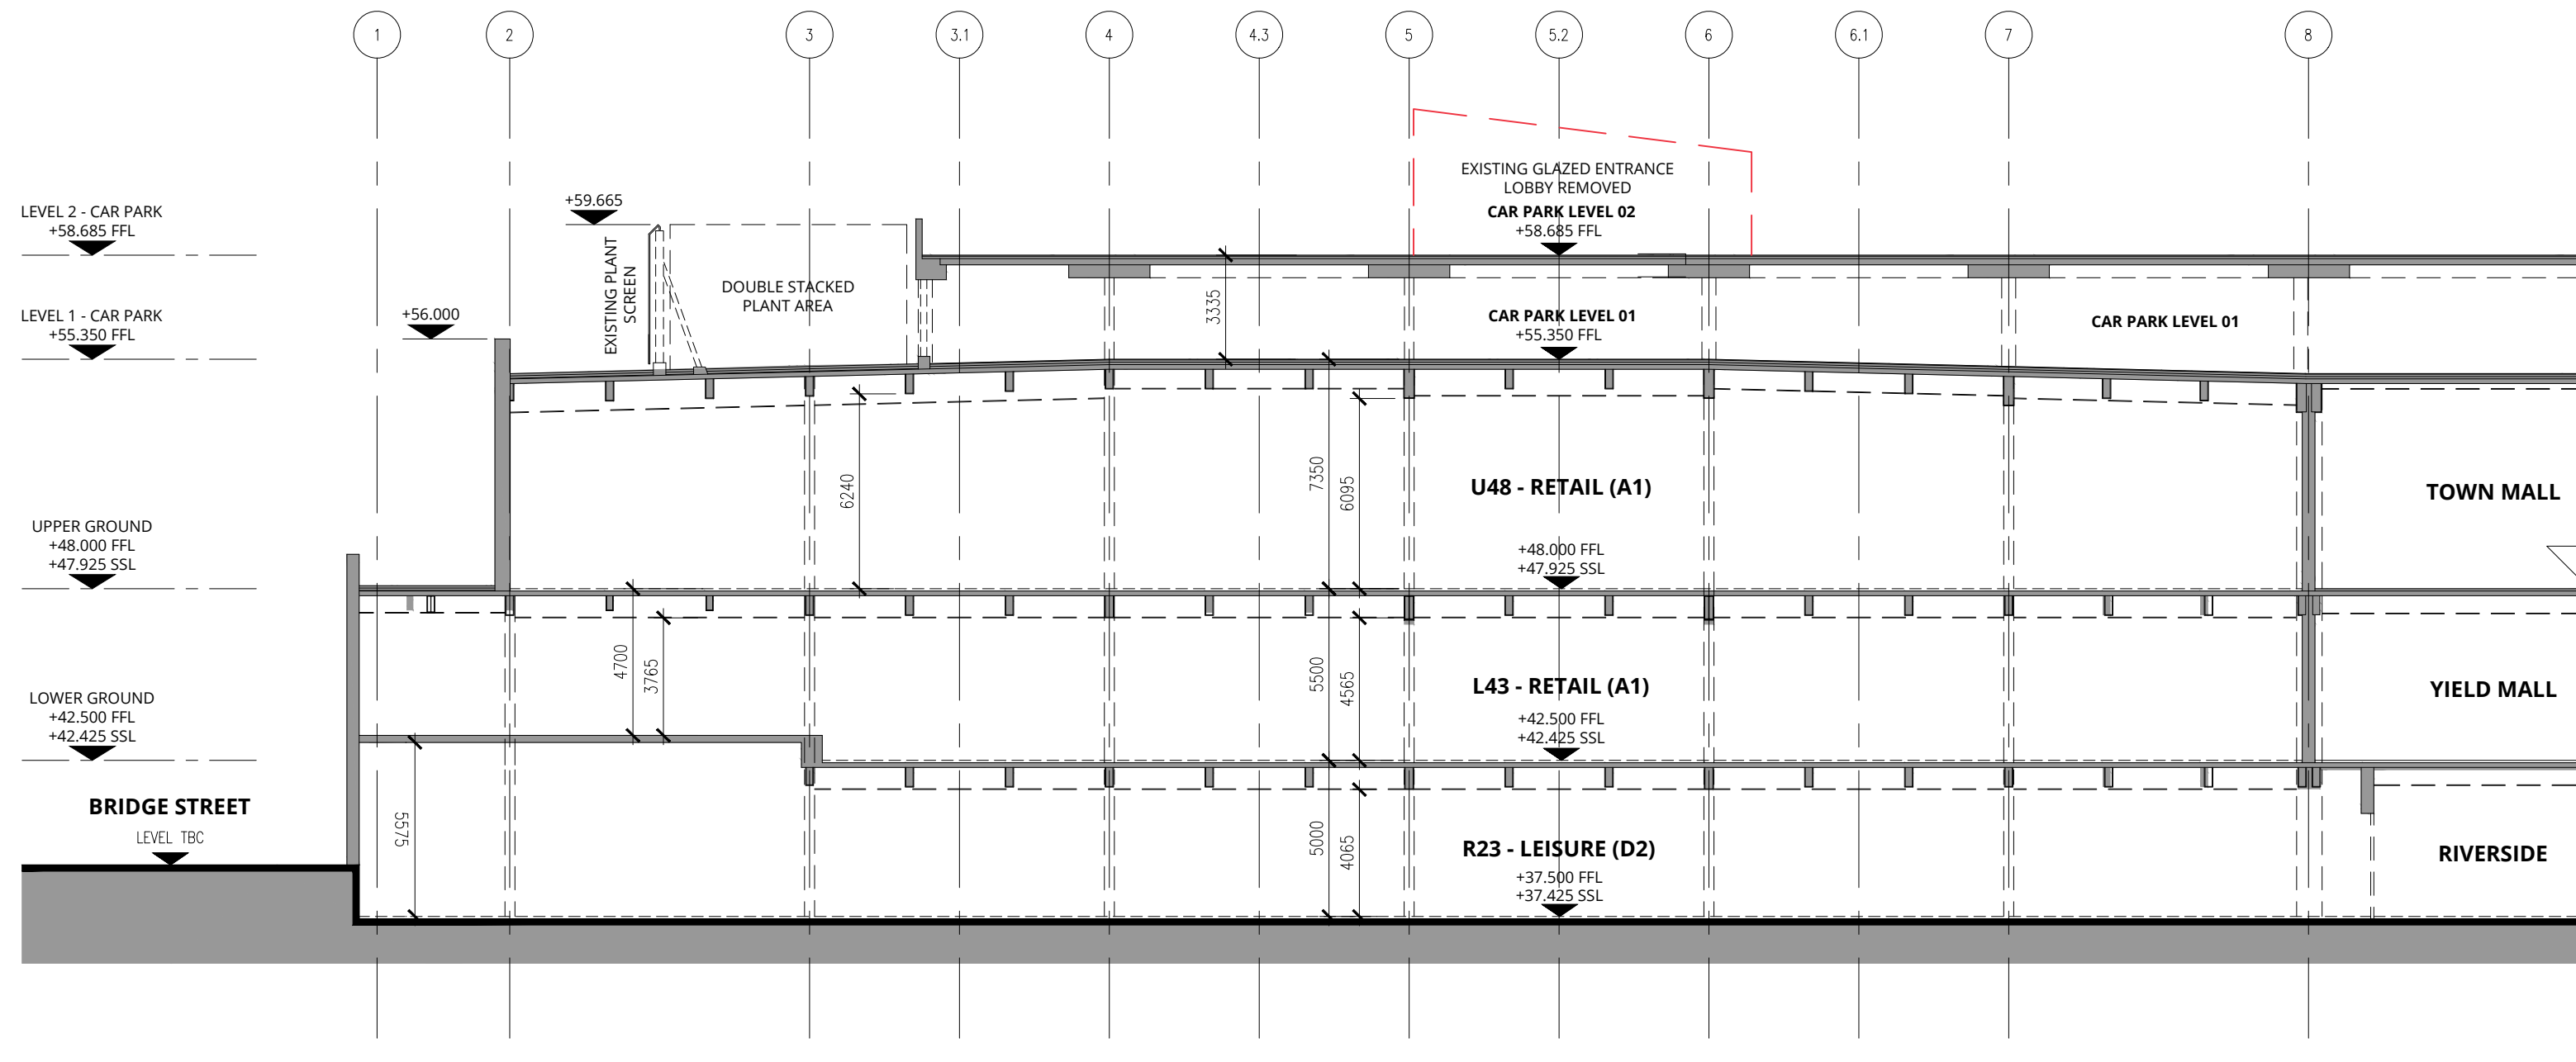

SECTION B-B

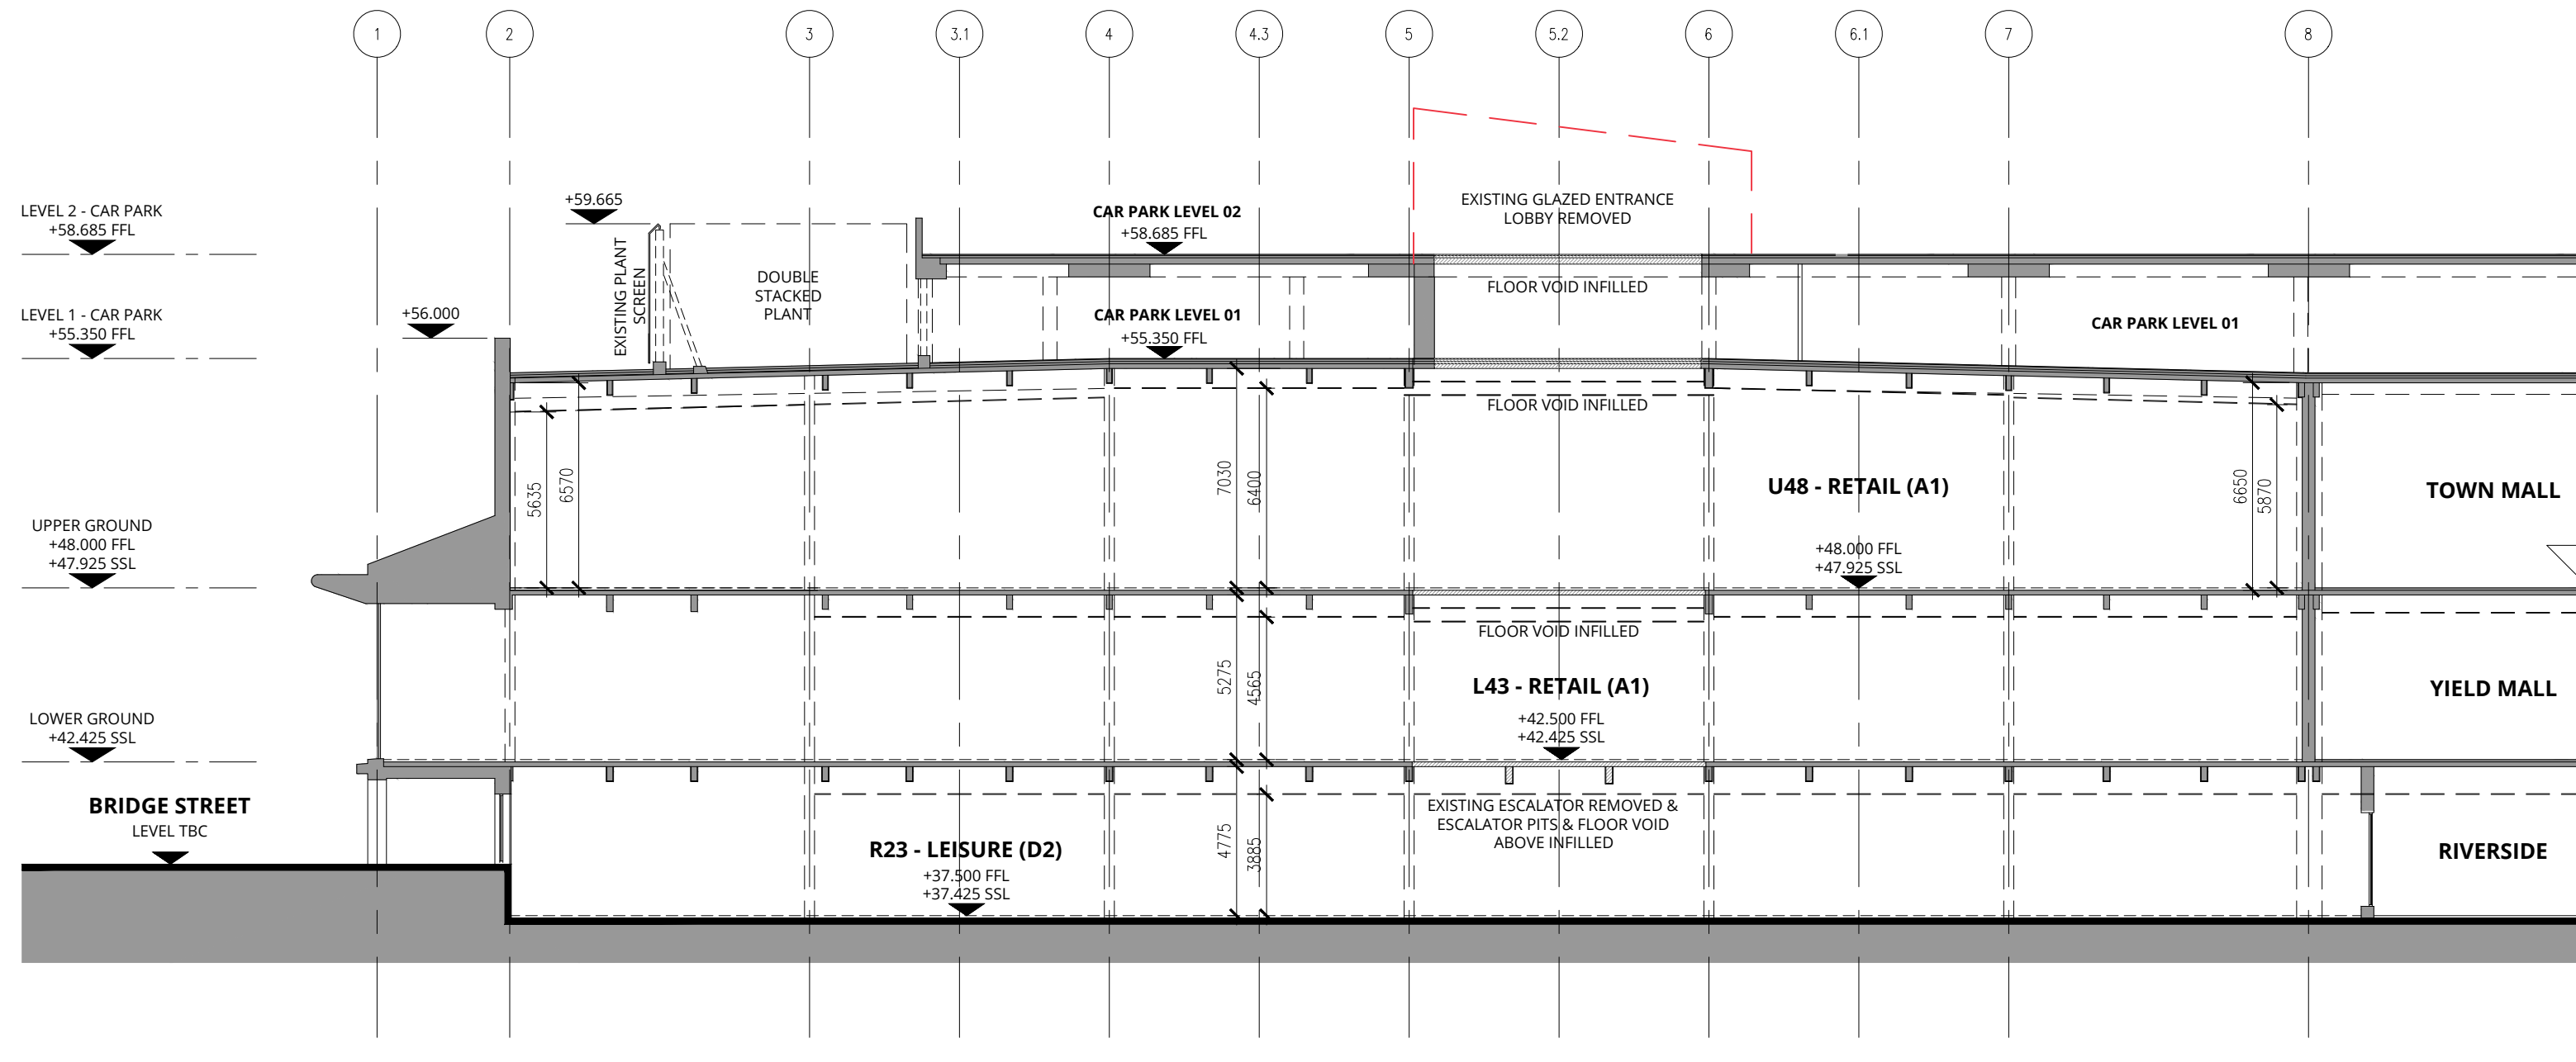

SECTION C-C

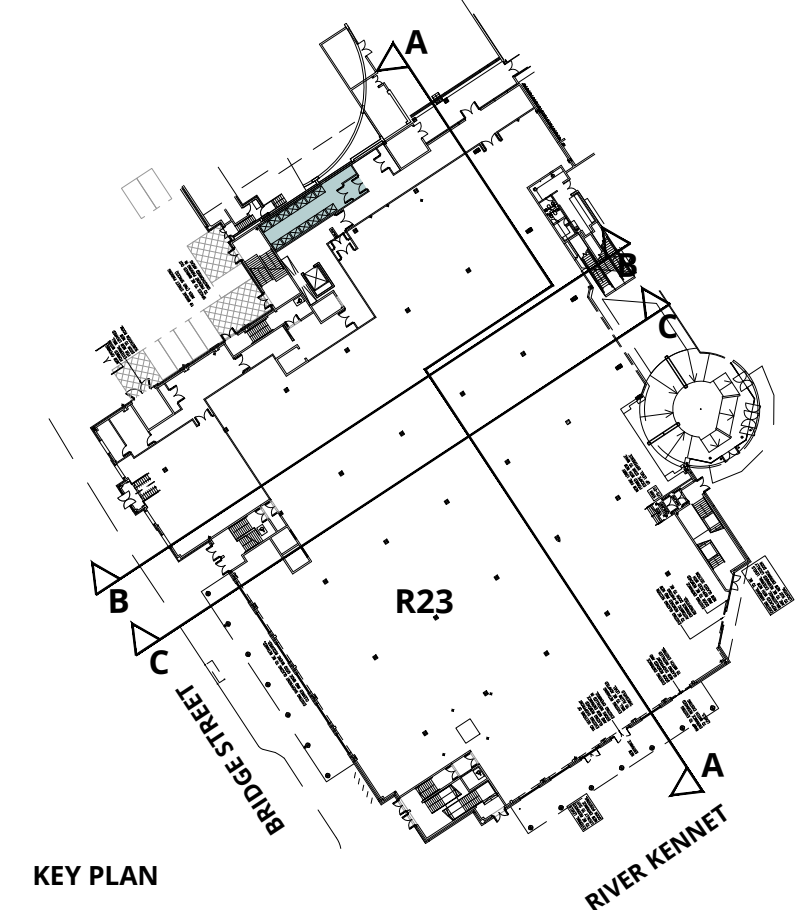

KEY PLAN

Copyright of this drawing is the property of Urban Edge Architecture Limited. It must not be reproduced or amended nor used in the execution of any works whether in conjunction with the proposed works for which it is prepared or otherwise without the express consent in writing of Urban Edge Architecture Limited.

UrbanEdge Architecture Limited
One Scotgate Mews, Scotgate,
Stamford, Lincolnshire, PE9 2FX.

Tel. +44 (0)1780 755665
Fax. +44 (0)1780 755360

DRAWING TO BE READ IN COLOUR

NOTES:

- DRAWING HAS BEEN PREPARED ON THE BASIS OF RECORD INFORMATION PROVIDED. FURTHER INVESTIGATIONS/ SURVEYS OF EXISTING SHELL SHOULD BE UNDERTAKEN FOLLOWING STRIP OUT OF EXISTING HOUSE OF FRASER UNIT PRIOR TO DETAILED DEVELOPMENT OF PROPOSALS.
- ALL EXISTING STRUCTURAL ELEMENTS AND COLUMN SIZES/ LOCATIONS ARE INDICATIVE AND SUBJECT TO FURTHER CONFIRMATION FOLLOWING STRIP OUT.
- ALL RISER LOCATIONS AND SIZES ARE INDICATIVE AND SUBJECT TO FURTHER DETAILED DESIGN AND CO-ORDINATION.
- ALL INCOMING SERVICE POSITIONS, DRAINAGE, ETC. IS SUBJECT TO FURTHER DESIGN DEVELOPMENT.

KEY:

- EXTENT OF PROPOSED DEMOLITION WORKS TO REMOVE LOBBY AND ASSOCIATED CAR PARK KERBS
- EXTENT OF PROPOSED FLOOR INFILL AND CAR PARK RECONFIGURATION

P00 Issued for planning. DH 21.03.24
Rev No Description Drawn By Date

URBANEDGE
architecture / landscape / masterplanning

Client
ORACLE LTD PARTNERSHIP
C/O HAMMERSON

Project
THE ORACLE, READING
FORMER HOUSE OF FRASER
LOBBY / FACADE AMENDMENTS

Drawing
GENERAL SECTIONS
AS PROPOSED

Issue Purpose

FOR PLANNING

UET/Rev No	Scale	Date	Drawn	Status	Revision
2216	1:200 @ A1	MARCH 2024	DH	-	C00

Project - Organisation - Volume/System - Level - Type - Role - Number
2216-URB-LR-XX-DR-A-208350

SCALE 1 : 200
SCALE 1 : 1
0m 5m 10m 15m 20m
0m 10mm 20mm 40mm 60mm 80mm 100mm