


Location Plan

Site Address: 46, Shinfield Road, Reading, RG2 7BW



Date Produced: 08-Oct-2024

Scale: 1:1250 @A3

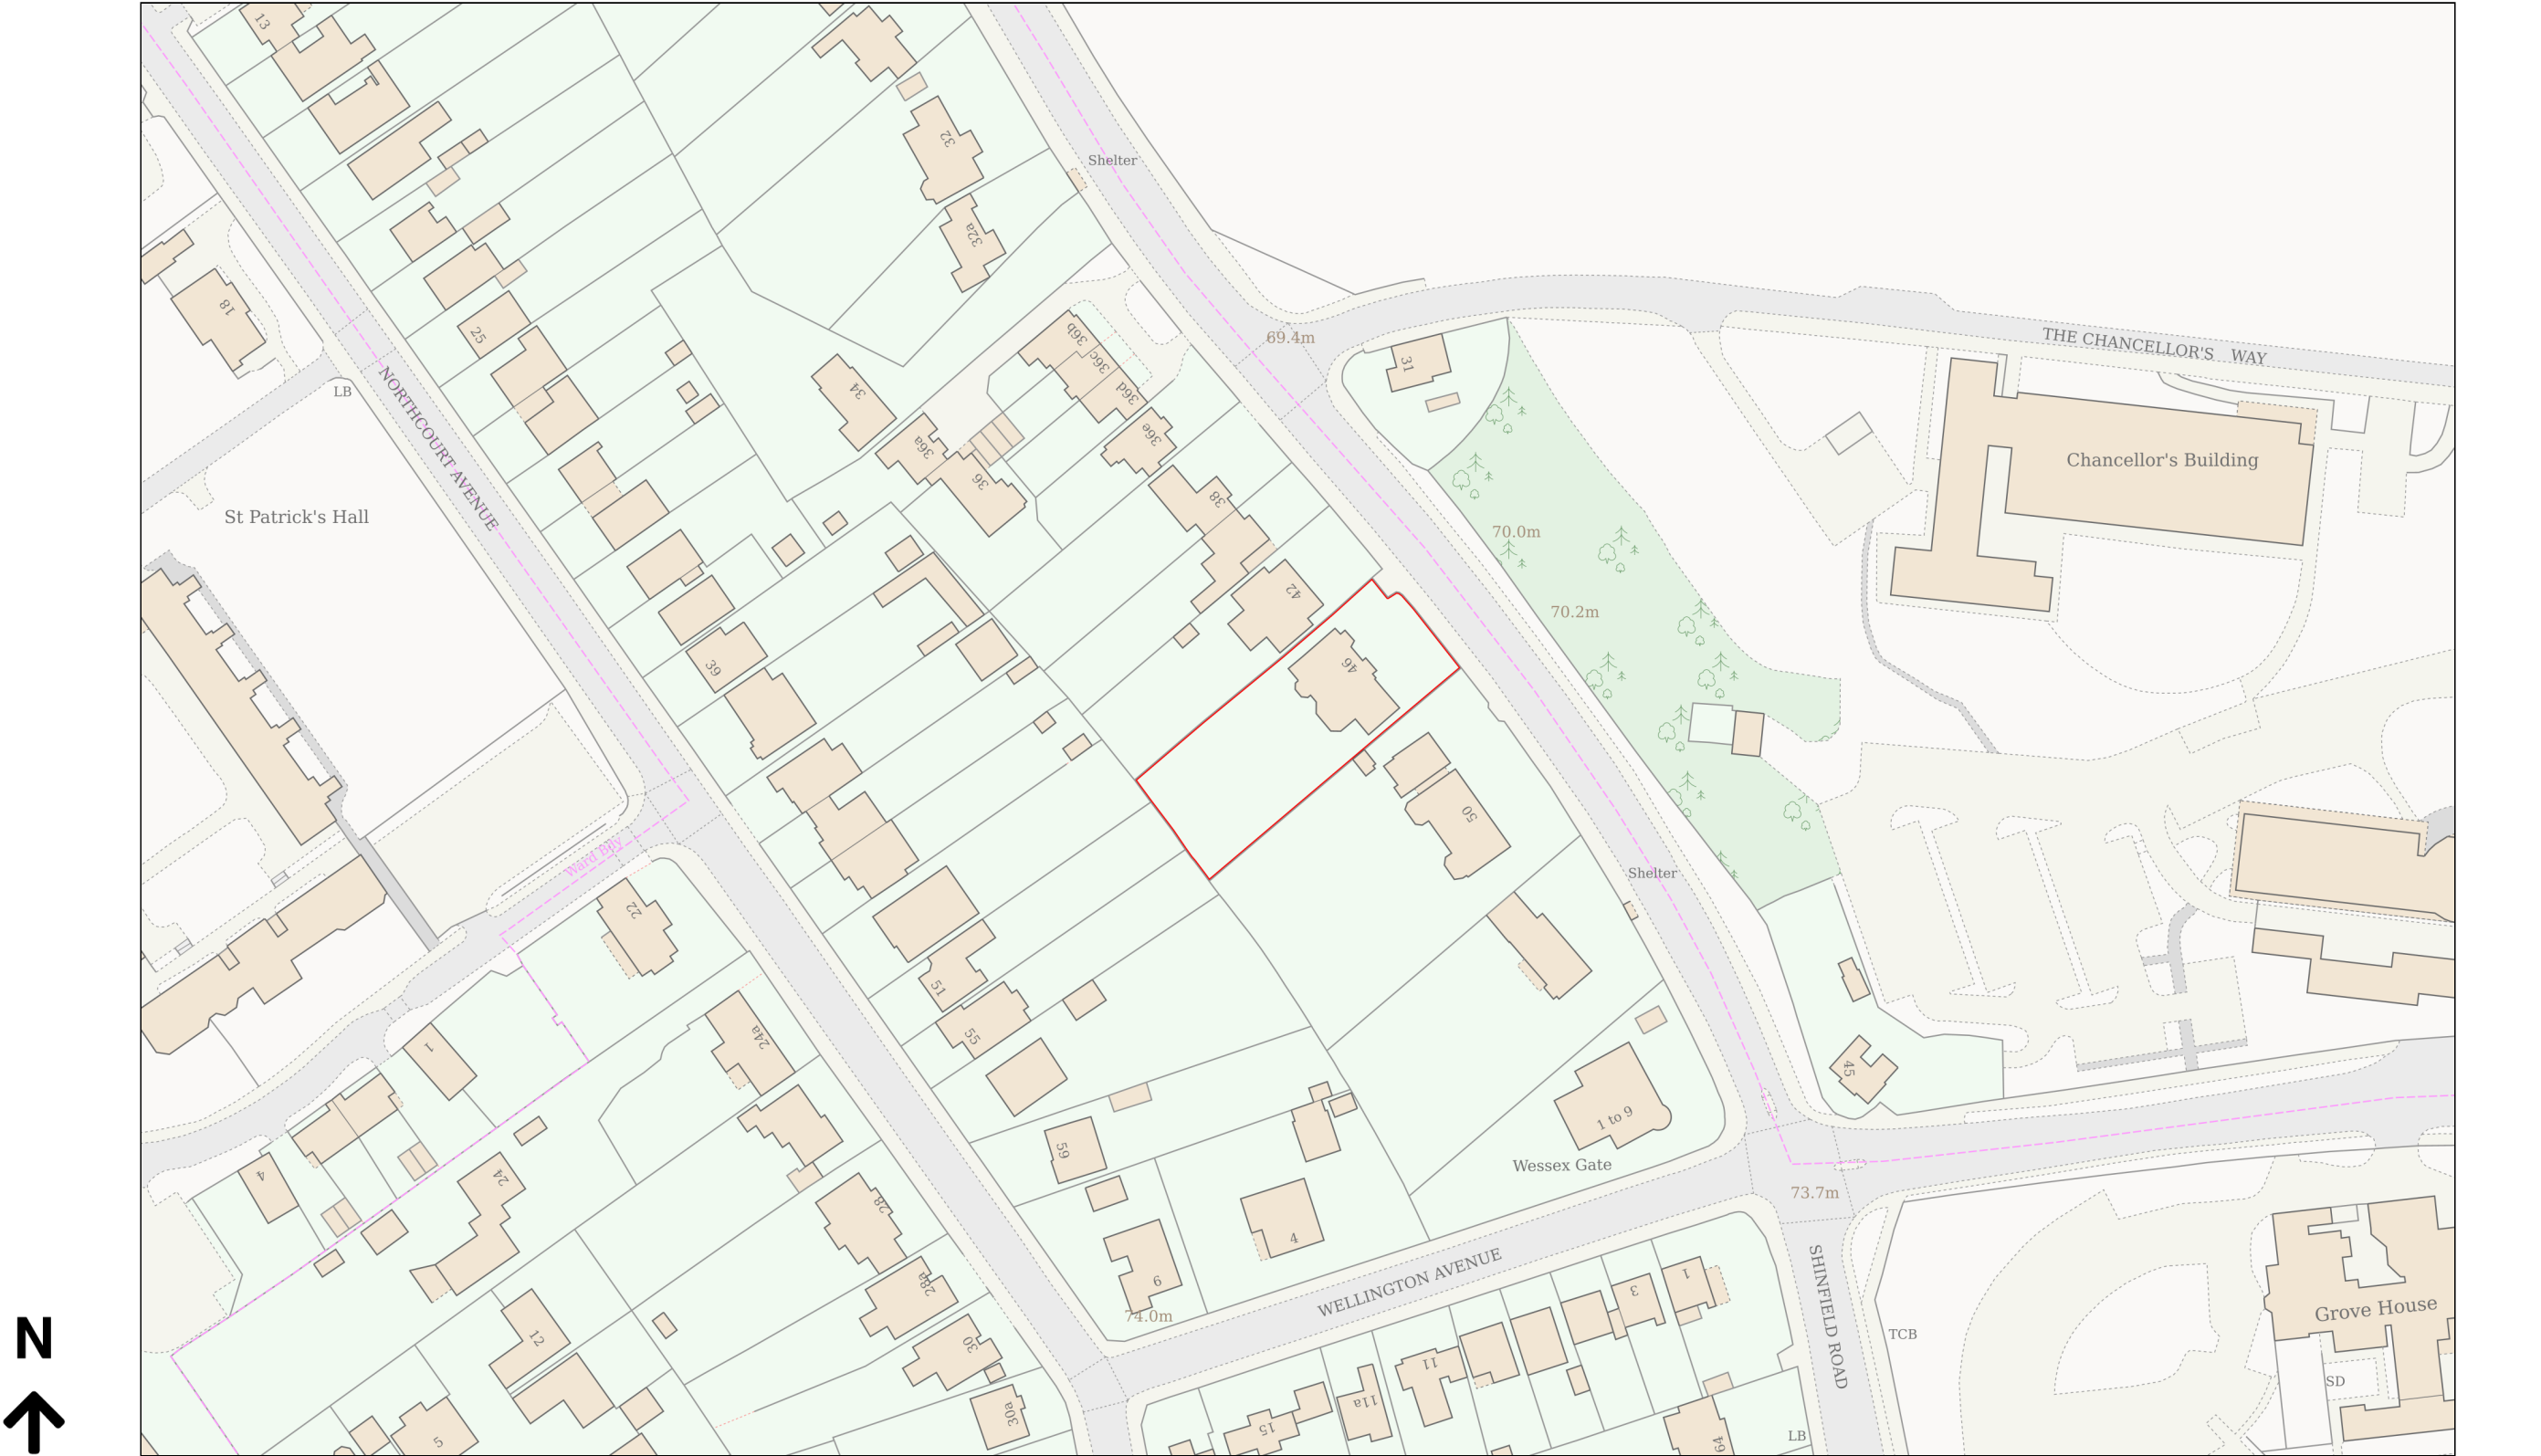

Planning Portal Reference: PP-13246750v1