


Notes:
All details existing, unless marked proposed
Original drawing size A4
Scaled dimensions should not be taken from this
drawing unless authorised.

Site Boundary
Advert Location

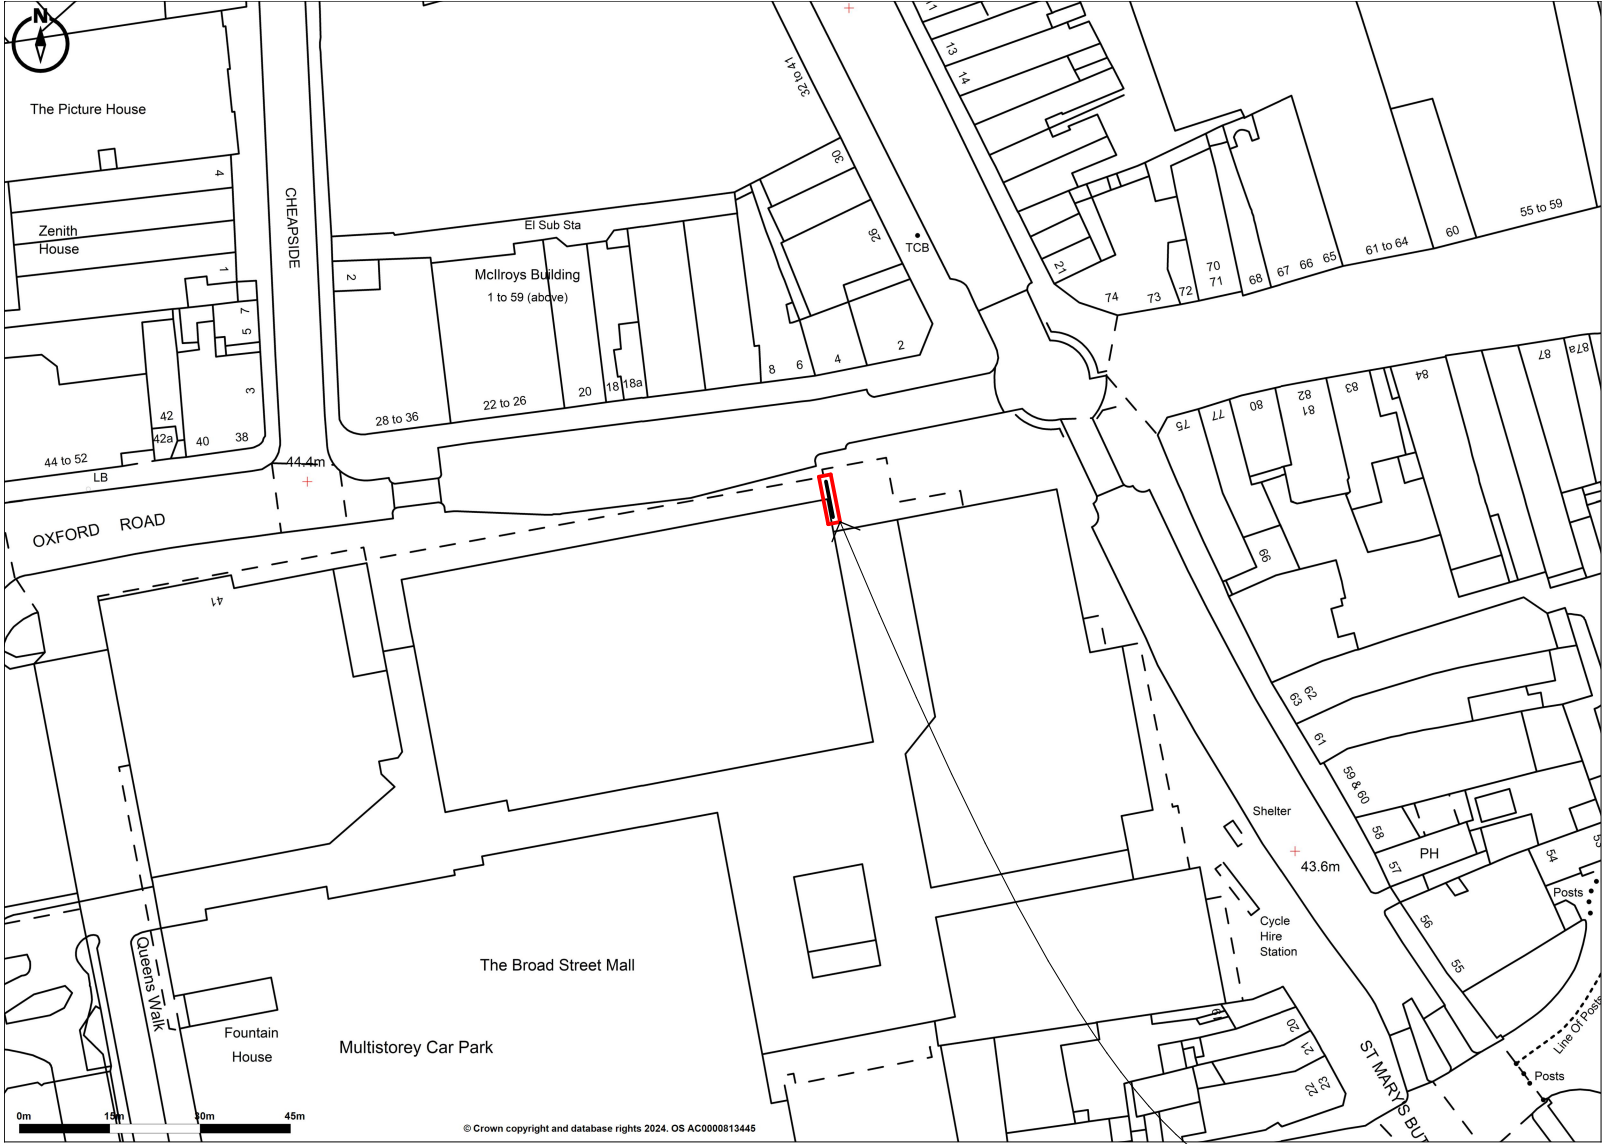

ArdentLand
7 Bell Yard
London
WC2A 2JR
0203 925 4603
www.ardentland.com

Ardent Land Ref:

Project

East Facing Wall, under
canopy of Oxford Road
Entrance, Broad Street Mall,
Broad Street,
Reading,
RG1 7QE
Drawing Name

**Location Plan -
Proposed**

Drawing Status

PLANNING

Revision

- First Formal Issue CDDO

Date

2.10.2024

Drawing Scale @ A4

1:1250


Layout ID

Revision

T4850 A4 050

Promap
LANDMARK INFORMATION

© Crown copyright and database rights 2024. OS AC0000813445
Plotted Scale - 1:1250. Paper Size - A4

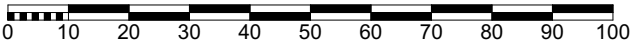

Application Site

