



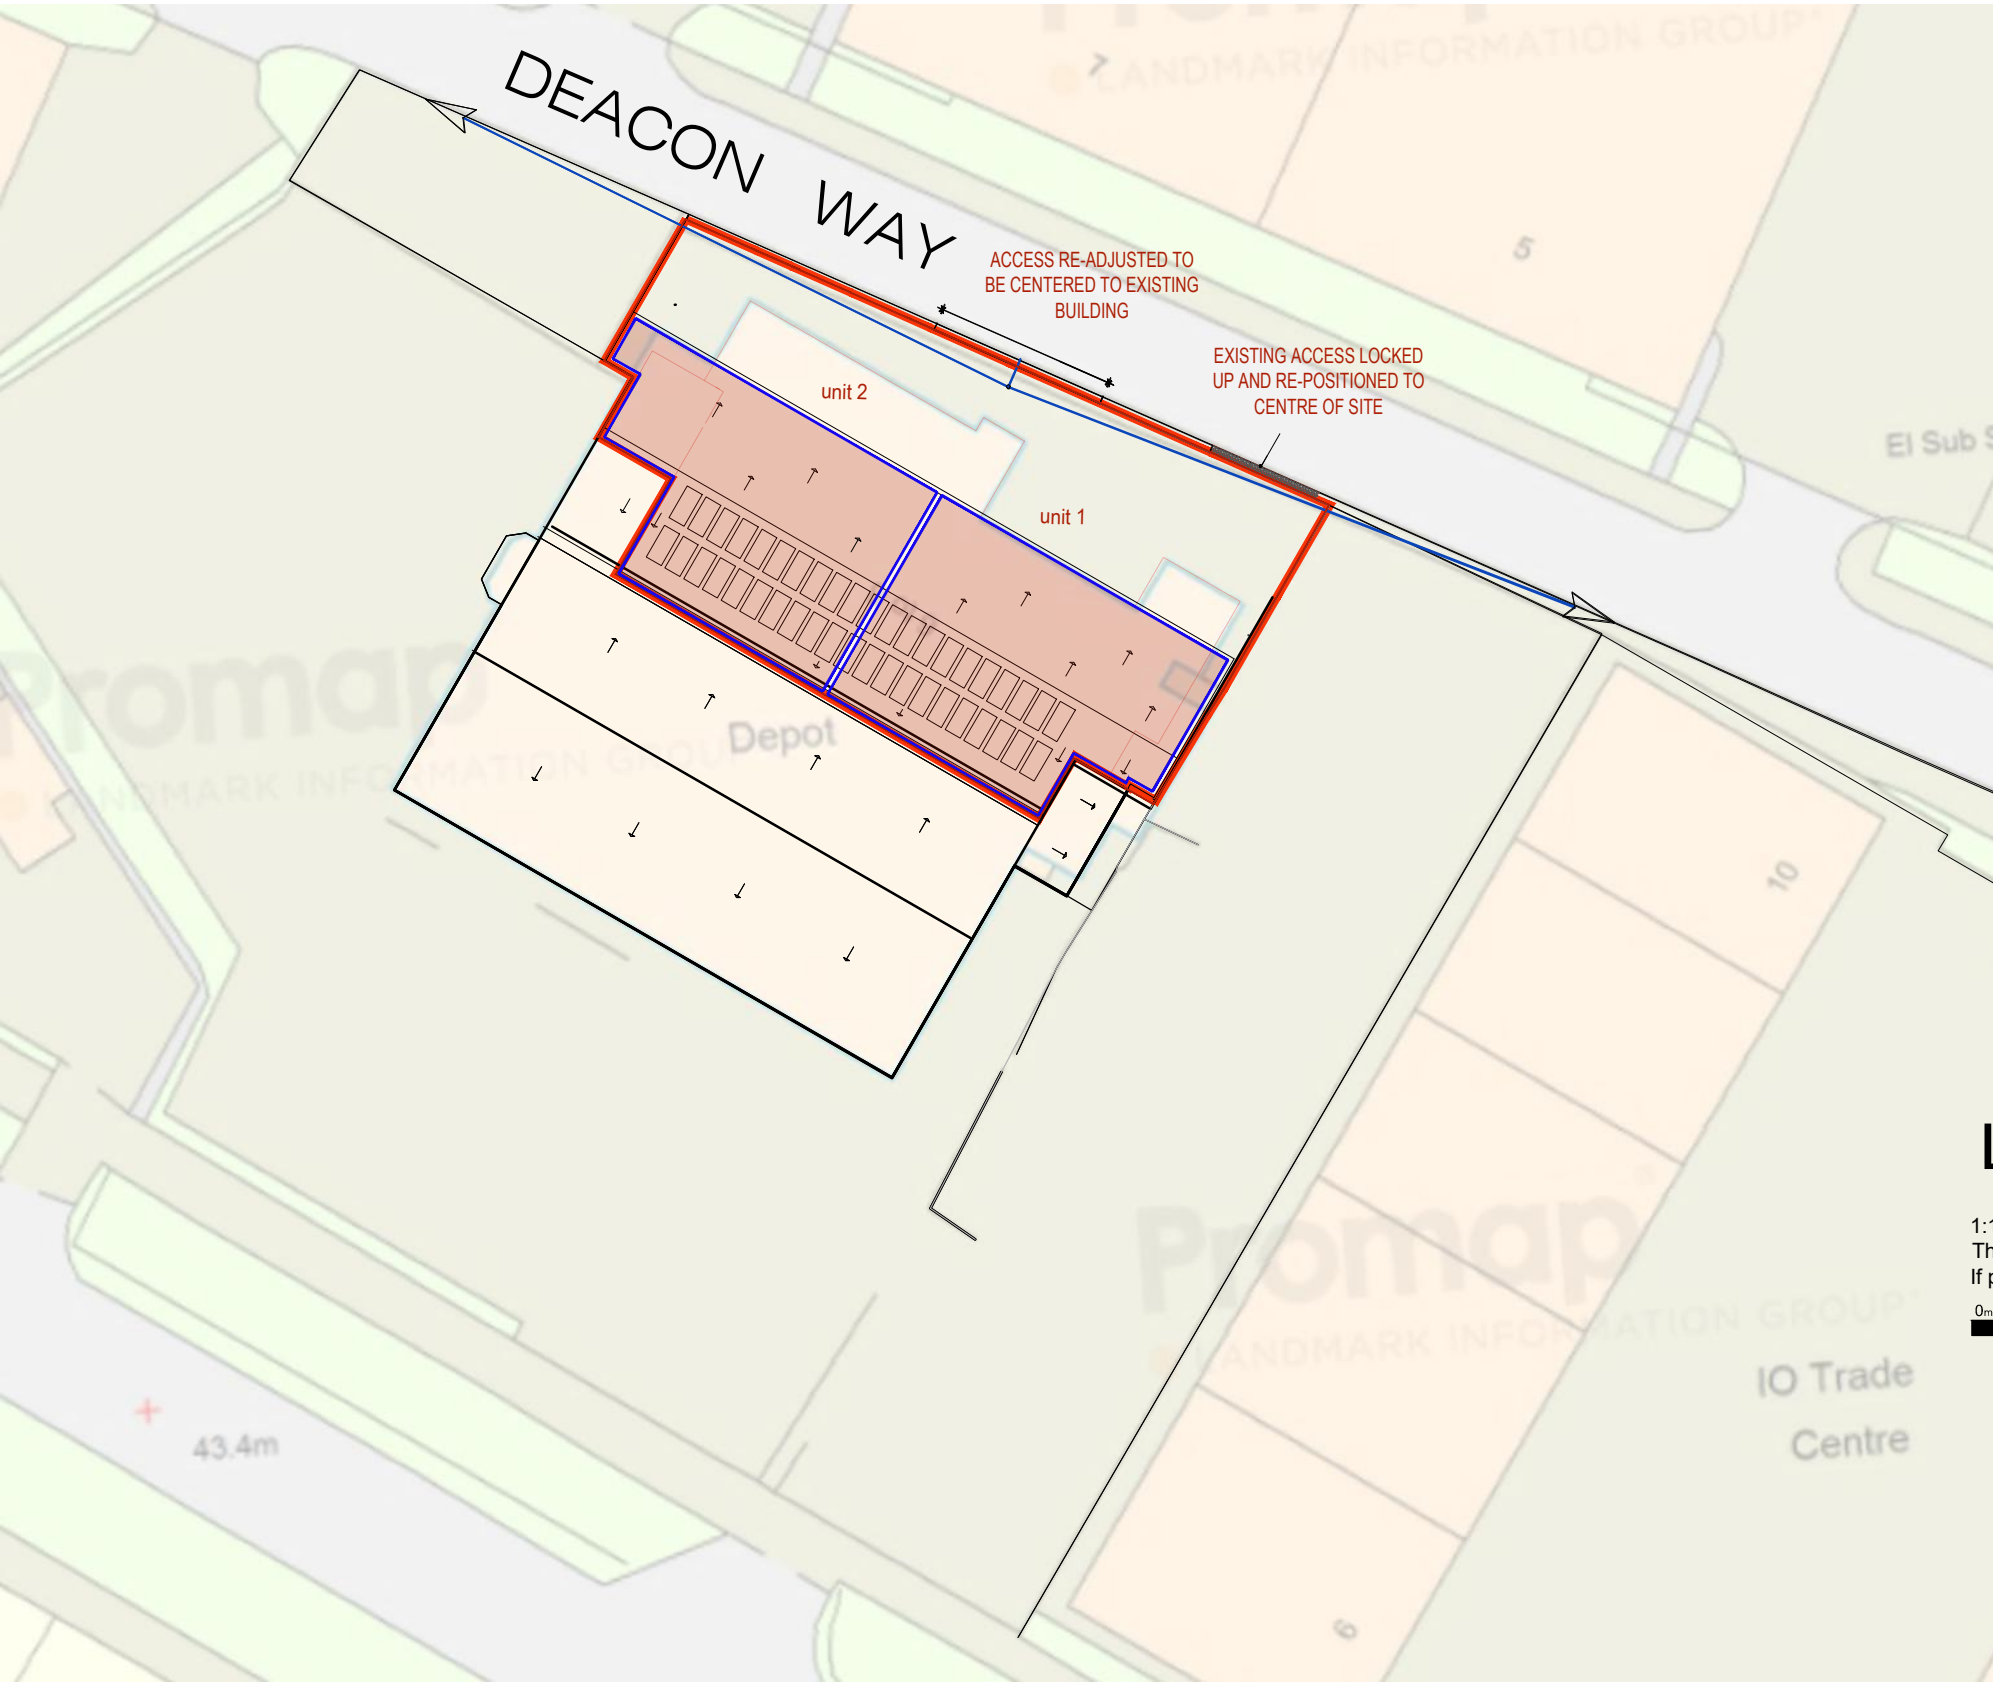


Location Plan (Scale 1:1250 Scale)

1:1250 scale Bar
This Drawing has been produced for printing onto A3 size paper,
If printing on any other size please use the scale bar below.

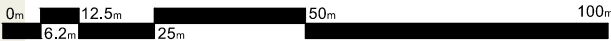

Block Plan (Scale 1:500 Scale)

1:500 scale Bar
This Drawing has been produced for printing onto A3 size paper,
If printing on any other size please use the scale bar below.

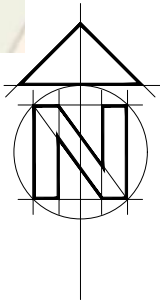

ARCHITECTURE AND
TECHNICAL SERVICES



CLIENT Craftsman Brothers Ltd
JOB READING COLD STORE,
Deacon Way, Reading RG30 6AZ
DRG BLOCK & LOCATION PLAN

D//ARCH
272 London Road
Earley
Reading
RG6 1AJ
0750 779 1187
dnarchitecture@yahoo.com

SCALE 1:500/1:250 DRAWN D.NORVAISA DATE APR 202
PAPER SIZE (A3)

DN1200/200 E