


notes:
all rights reserved. this work is copyright
and cannot be reproduced or copied or modified
in any form or by any means, graphic electronic
or mechanical, including photocopying without
the written permission of bungard architecture +
design studio.

materials key

- ① retained facade
- ② white painted render
- ③ metal double glazing

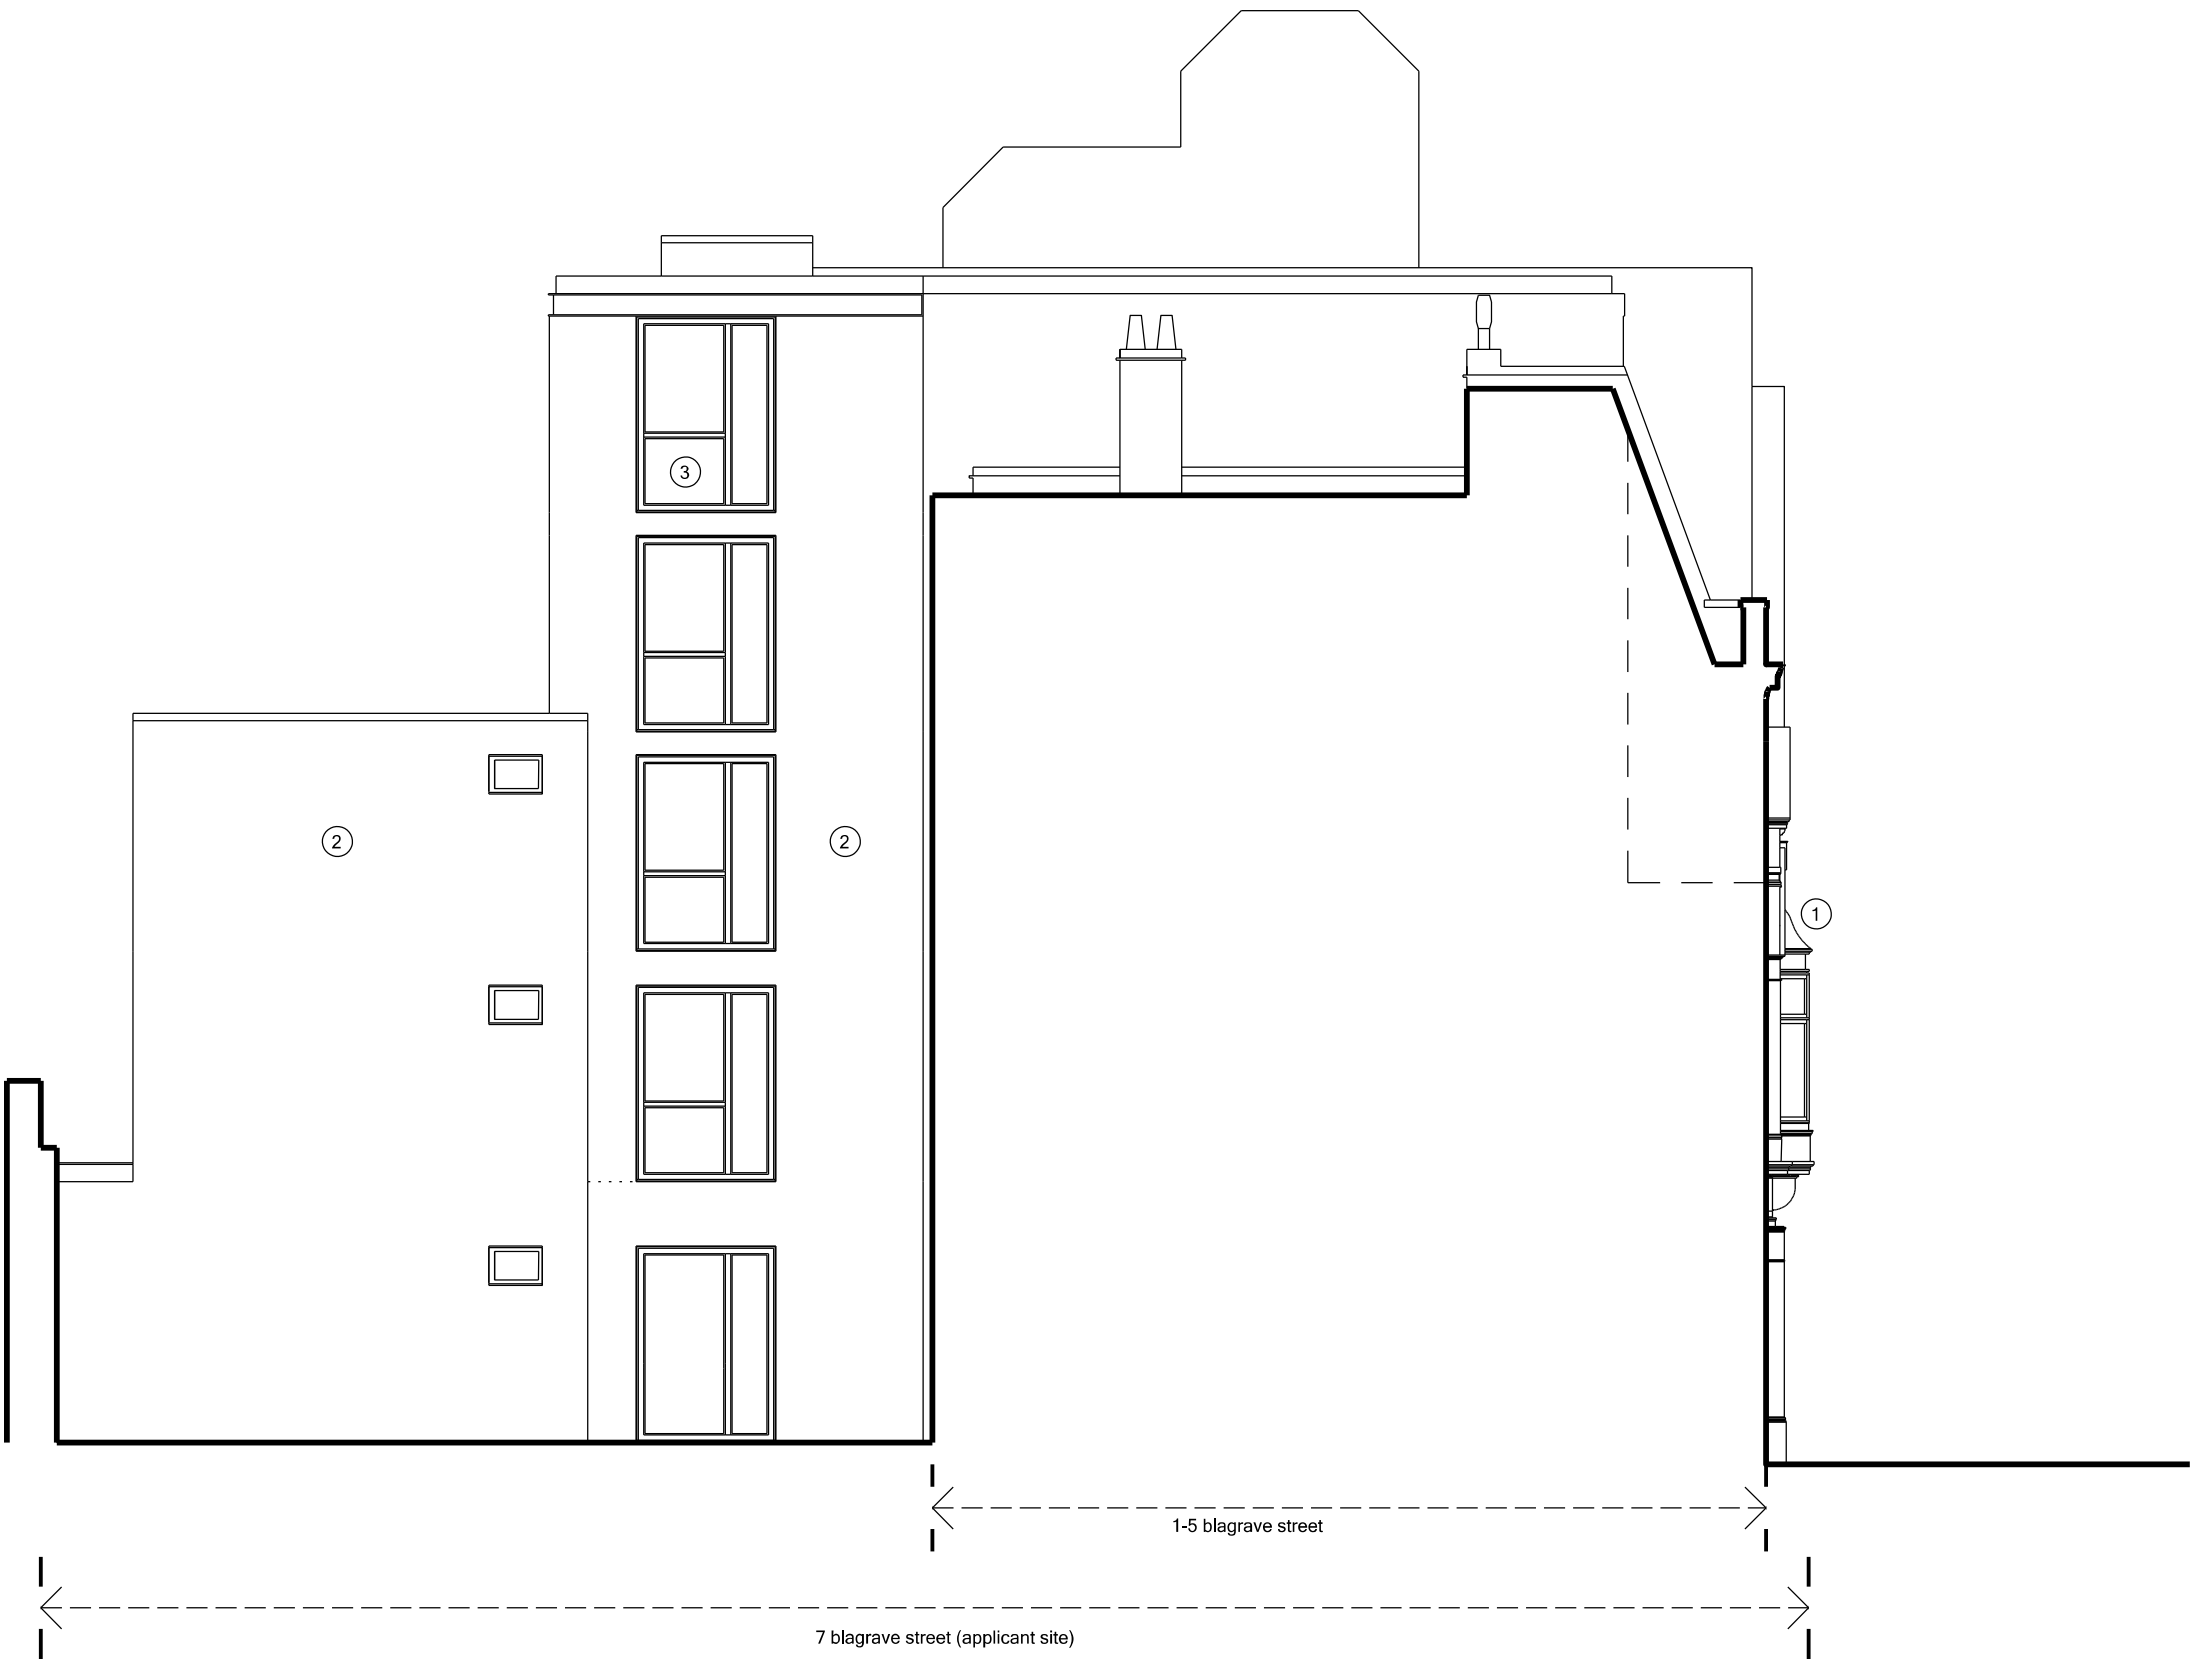

Revised Planning Submission	08.09.24	A
Planning Submission	31.01.23	/
Revision description	date	Rev

bad

bad-studio
one braemar road
worchester park
kt4 8sn
www.bad-studio.uk

Studio

Project
7 Blagrove Street - Reading - RG1 1PJ

Drawing
Proposed - Side Elevation

Scale	Date
1:100 @ A3	19.07.22
Job number	Revision
2205	E_03_G200_001 A