
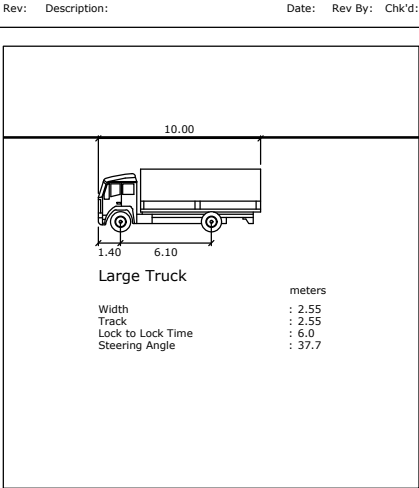


C:\Users\anock\Motion\StaffSite - Cbread 2211031\Drawings\2211031 - TK02E 10m Rigid.dwg

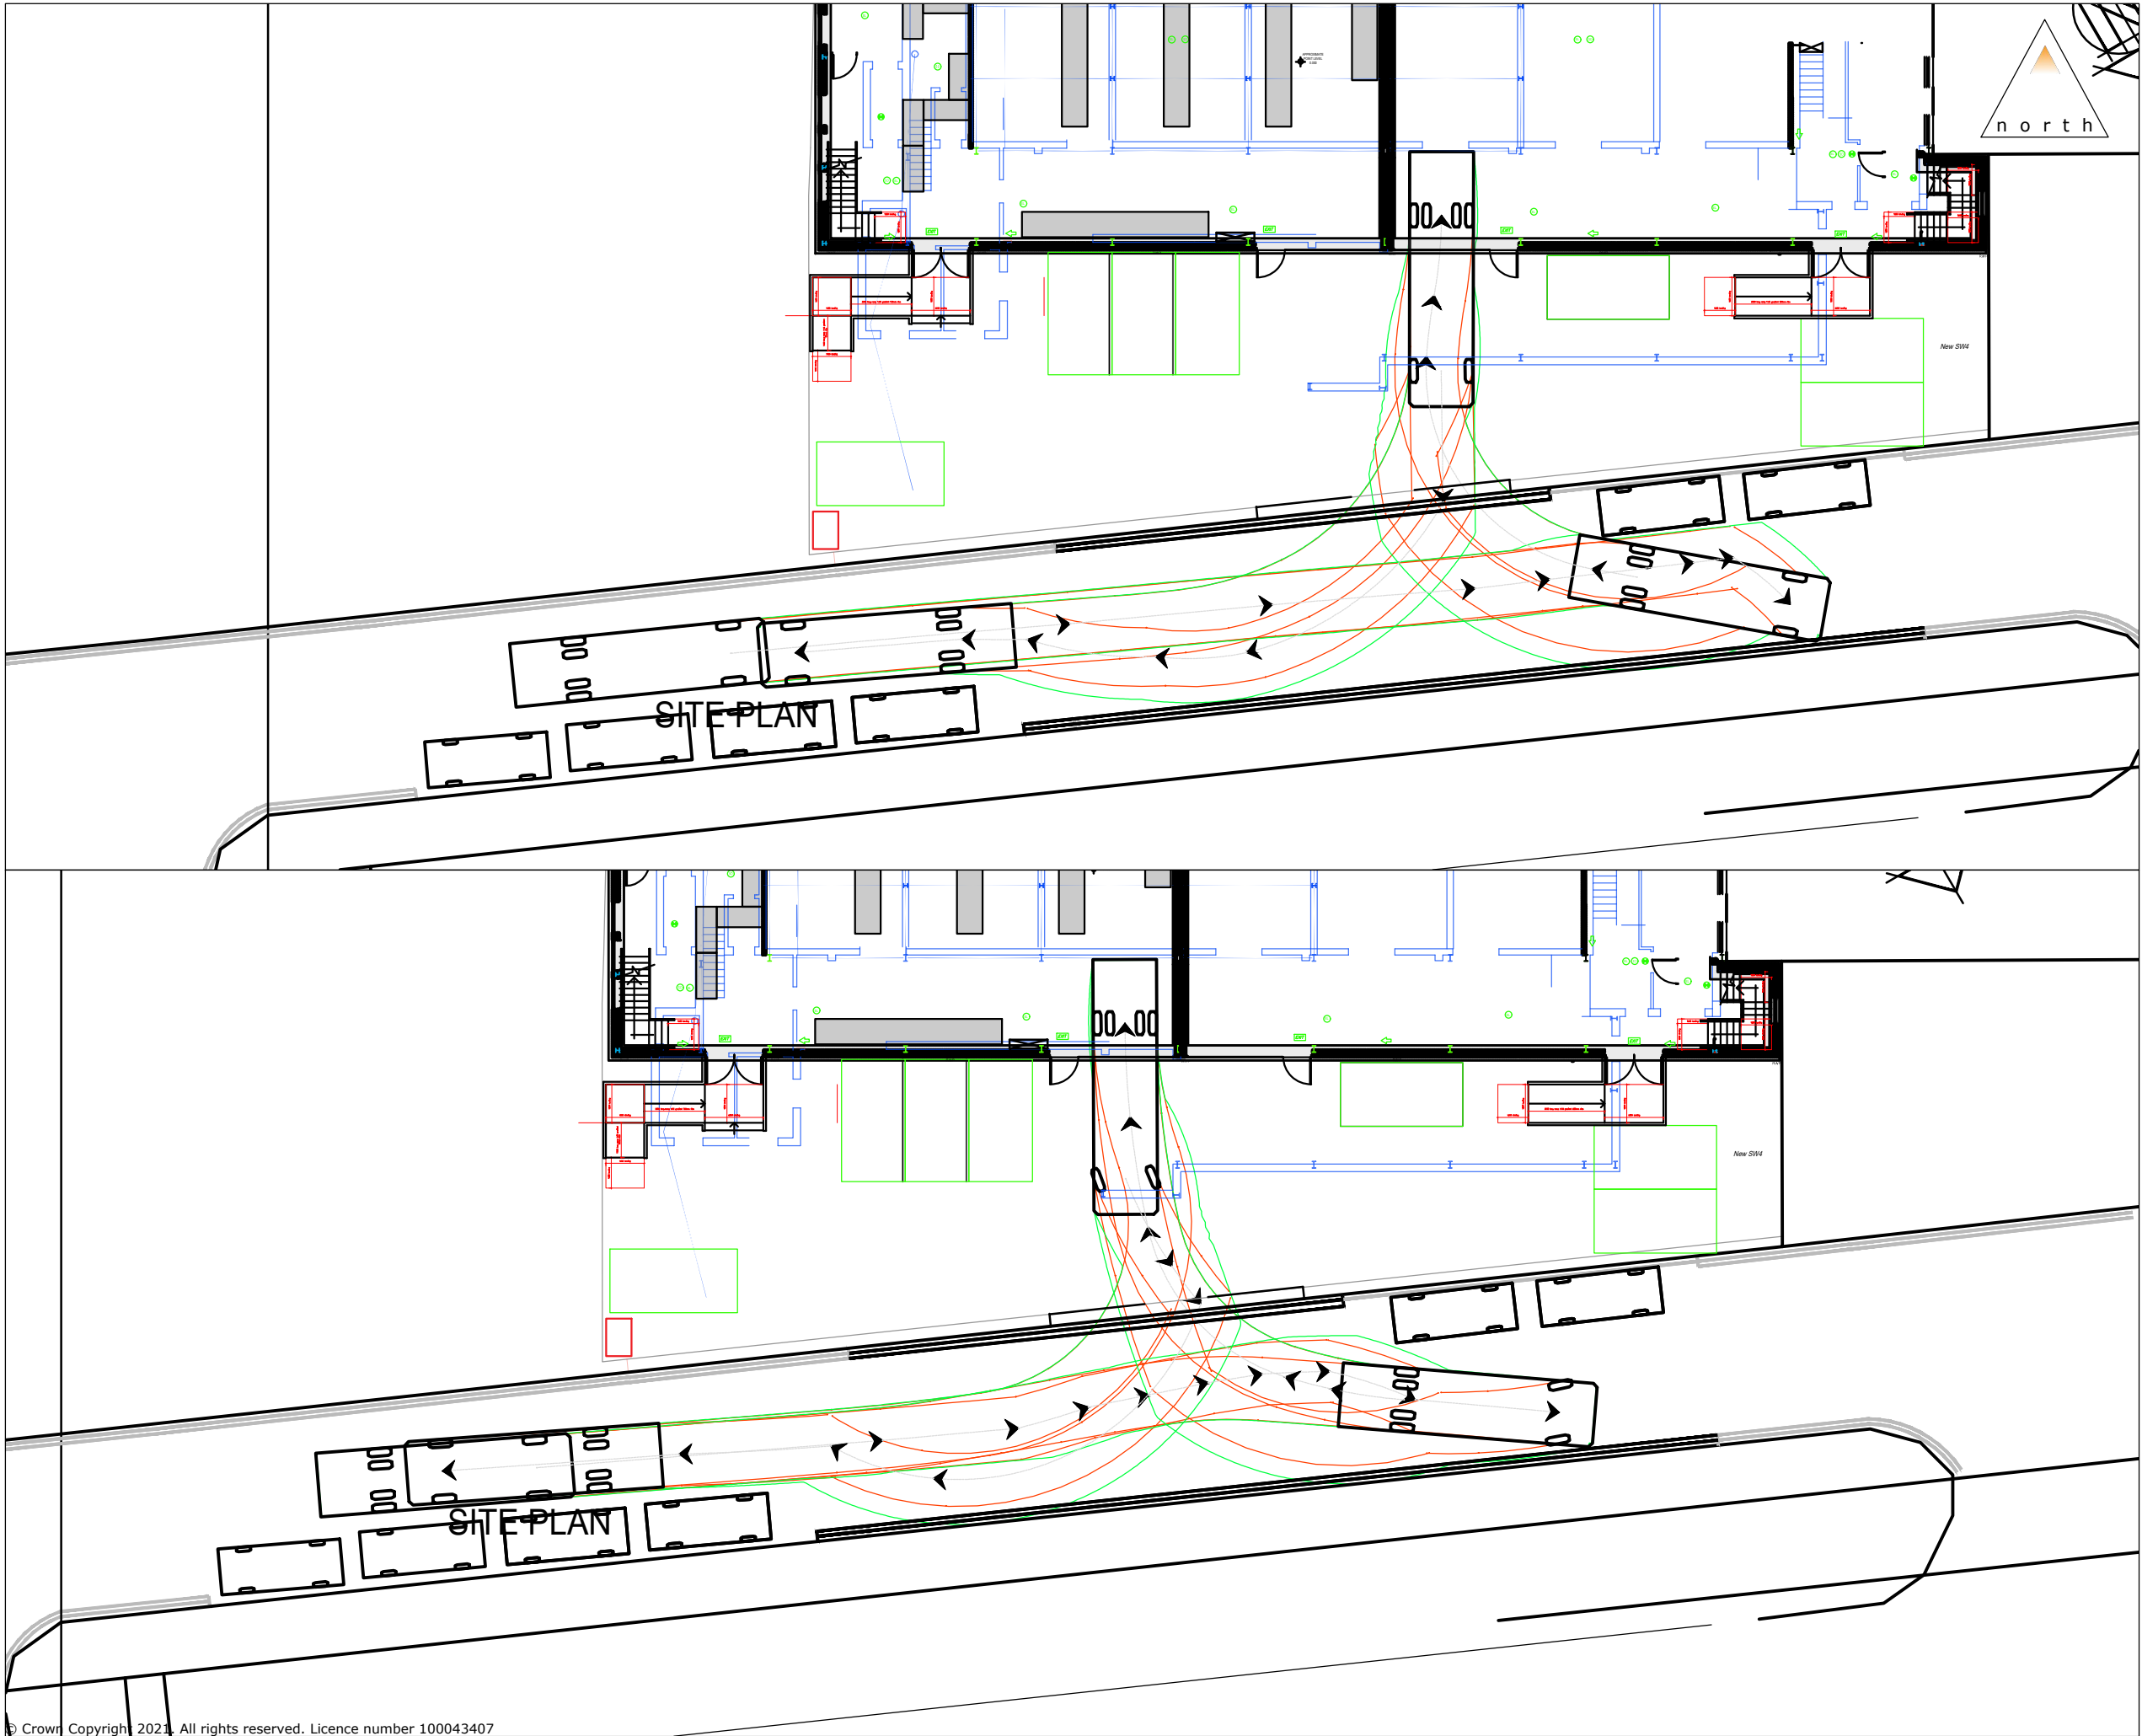

9 Greyfriars, Reading, Berkshire, RG1 1NU

T: 0118 206 2930

Guildford - London - Reading
www.motion.co.uk

Project:
Deacon Way, RG30 6AZ

Title:
Swept Path Analysis
Access

Client:
Craftsman Brothers Ltd.

Drawing Status:

Scale: 1:250 (@ A3) Date:11/09/2024

Drawn: AN Checked: CM Approved: CM

Drawing: 2211031 - TK02 Revision: E