MATERIALS :

- NATURAL SLATE ROOF
- POWDER COATED ALUMINUM DOORS AND WINDOWS
- LIME RENDER - WHITE
- NATURAL SLATE HANGING IN LIEU OF RENDER / BURNT WOOD CLADDING
- ULTIMA LINEAR BRICK IN LIEU OF RENDER / BURNT WOOD CLADDING

REV	COMMENTS	DATE

SOUTH WEST ELEVATION

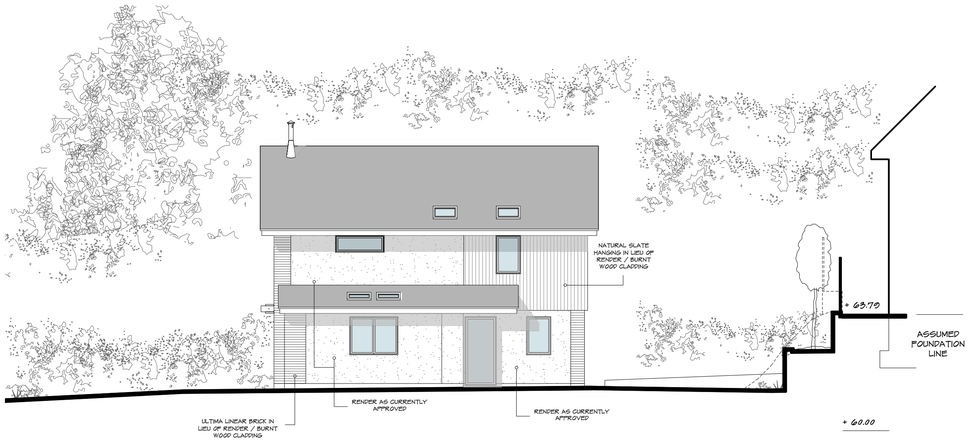

SOUTH EAST ELEVATION

NORTH WEST ELEVATION - PLOT 1

NORTH EAST ELEVATION

NATURAL SLATES (SPANISH)
TO MATCH ADJACENT DWELLING
(LIME HOUSE)

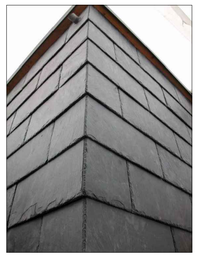

NATURAL SLATE HANGING IN LIEU OF
RENDER / BURNT WOOD CLADDING

ULTIMA LINEAR BRICK IN LIEU OF
RENDER / BURNT WOOD CLADDING

LIME RENDER - WHITE

1:100 scale Bar
This Drawing has been produced for printing onto A1 size paper,
If printing on A3 please use the scale below for reference.

SHAUN•TANNER
ARCHITECTURE & PLANNING
www.stlarchitecture.co.uk studio@stlarchitecture.co.uk 0118 989 0808

CLIENT Mr & Mrs S. Tanner

PROJECT 5 Grass Hill, Caversham Heights,
Reading, Berkshire, RG4 7TY.

DRAWING Proposed Elevations
..

STATUS planning DATE Dec 2023

SCALE 1:100 @ A1 DRAWN ST CHECKED NO 3707/283 REV C

THIS DRAWING MUST NOT BE SCALED UNLESS ISSUED FOR PLANNING PURPOSES. ALL DIMENSIONS ARE TO BE VERIFIED PRIOR TO SETTING OUT, COMMENCING WORK, OR PRODUCTION OF FABRICATION DRAWINGS. REPORT ANY DISCREPANCIES TO THE SUPERVISING OFFICER IMMEDIATELY. ©