


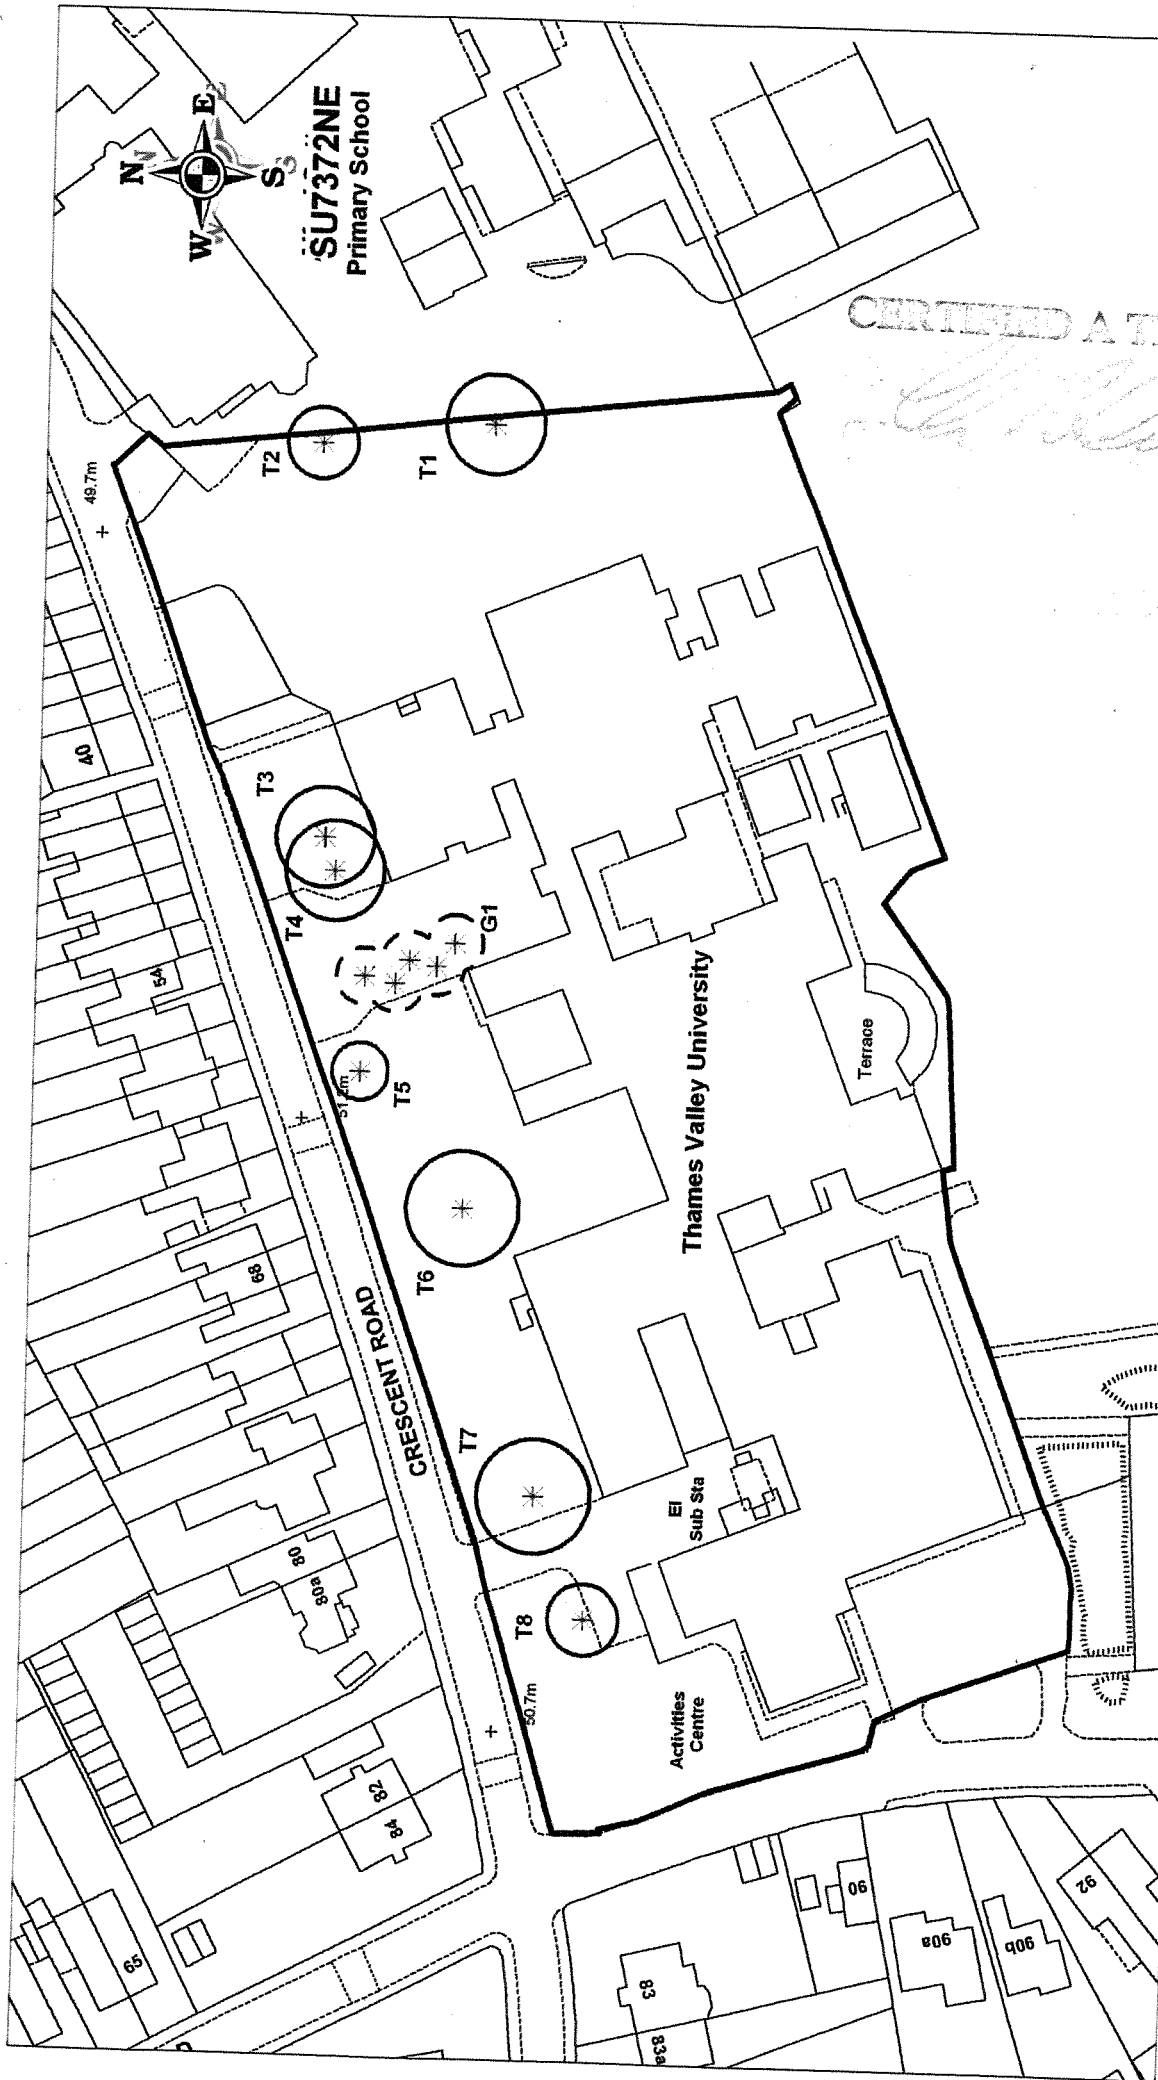

- T1 & T2 Fraxinus spp (Ash)
 T3 & T4 Ailanthus altissima (Tree of Heaven)
 T5 & T6 Fraxinus spp (Ash)
 T7 Ailanthus altissima (Tree of Heaven)
 T8 Acer pseudoplatanus (Sycamore)
 G1 5no. Carpinus betulus (Hornbeam)

TITLE FORMER THAMES VALLEY UNIVERSITY SITE, CRESCENT ROAD, READING

DRG NO	E2803	DATE	SEPT 2011
DRAWN BY	KR	SCALE	1:1000

© Crown Copyright. All Rights Reserved. Reading Borough Council. Account No 100019672. 2009



Reading
 BOROUGH COUNCIL
 PLANNING SUPPORT TEAM

CERTIFIED A TRUE COPY