



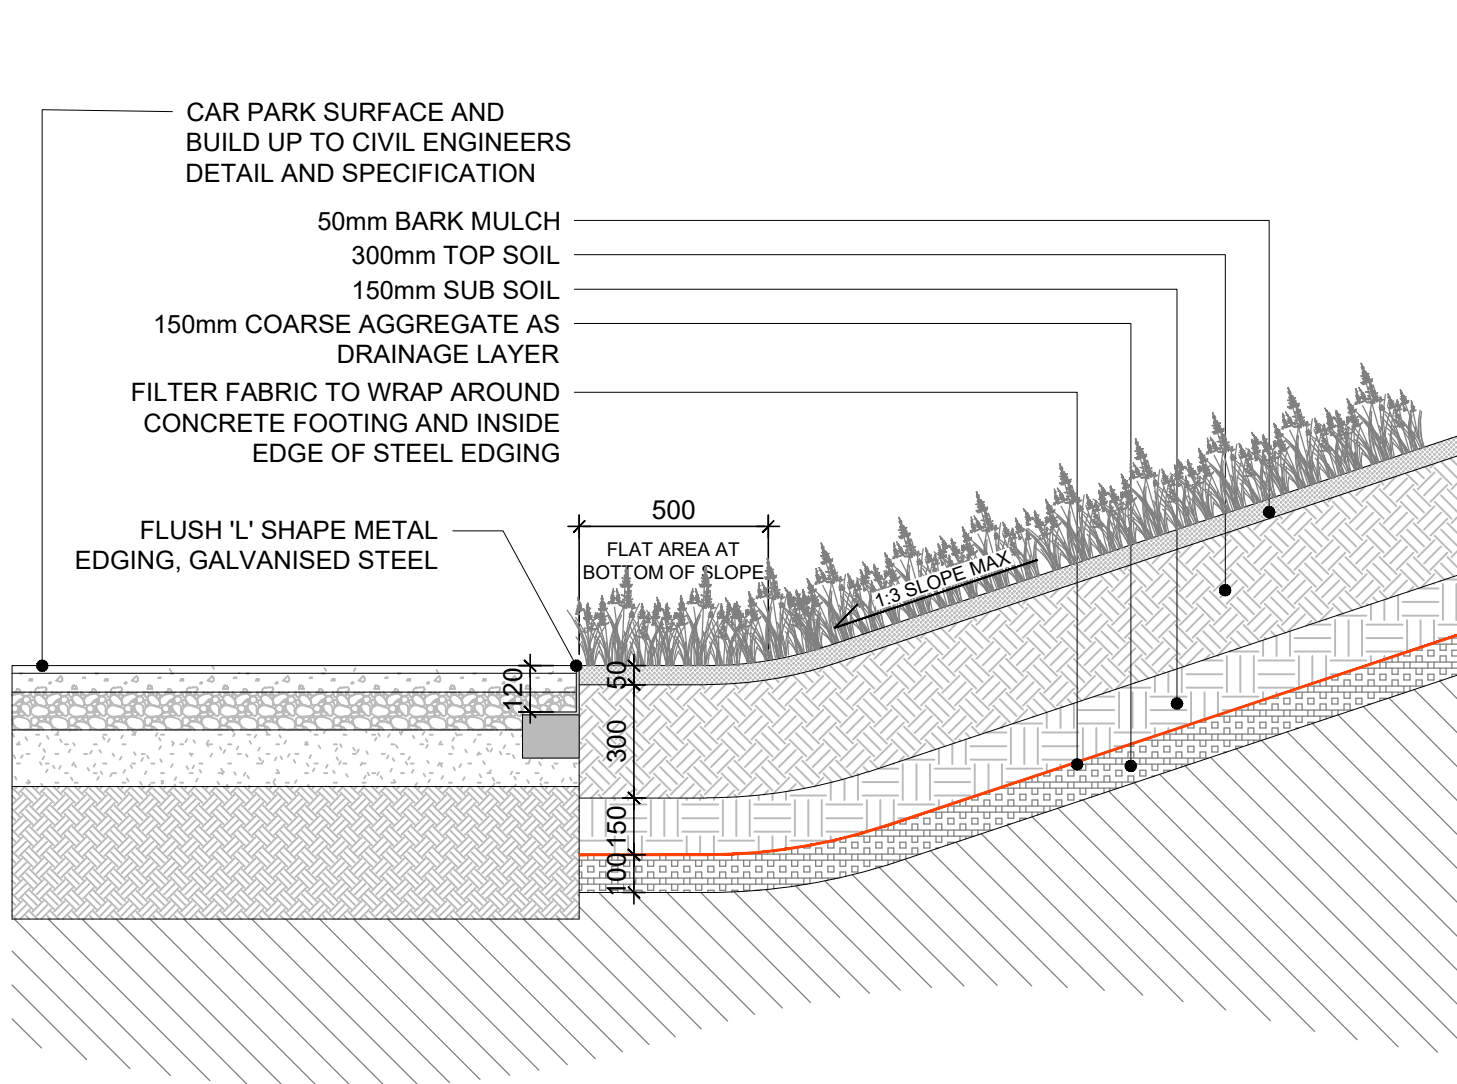

1 IN-GROUND PLANTING

1:20 @ A1

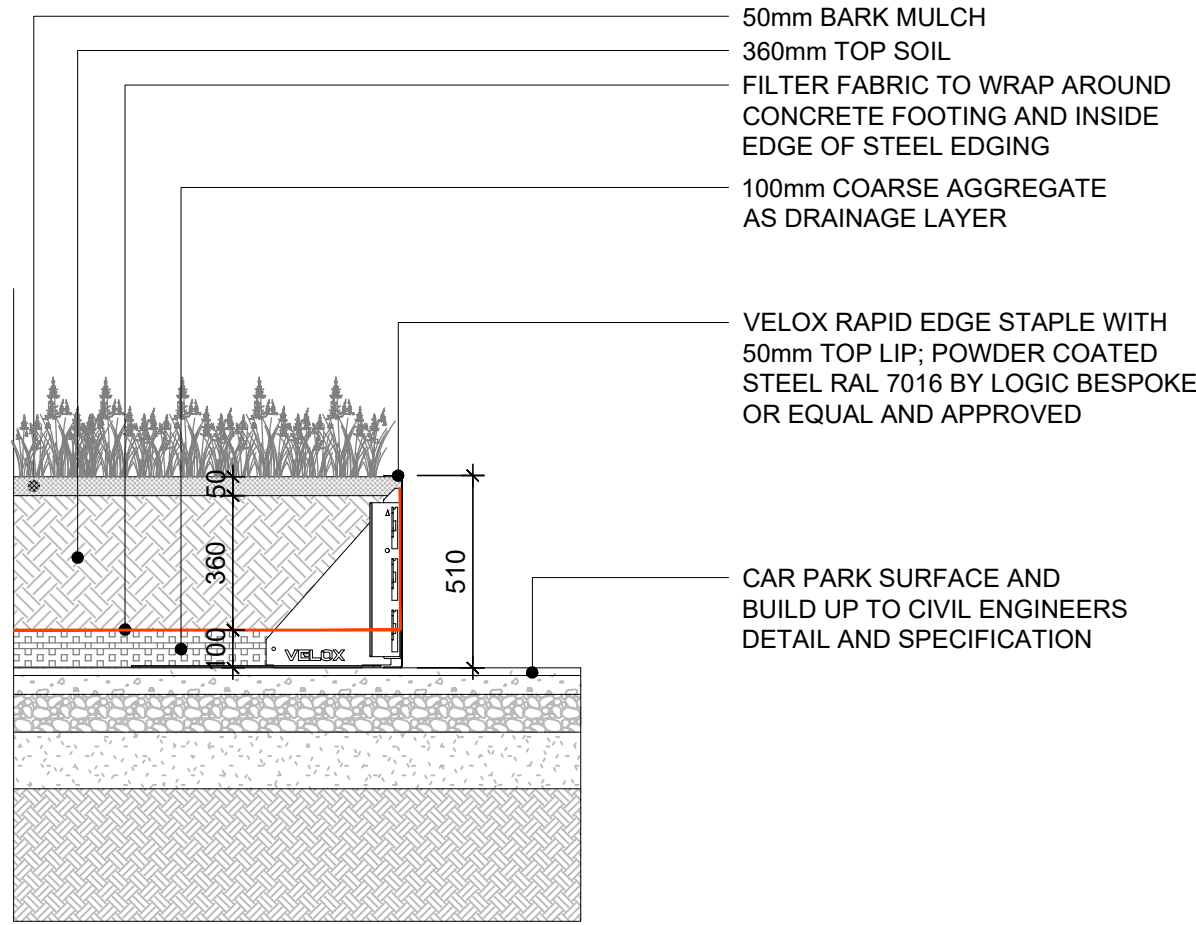


2 PLANTING IN RAISED PLANTERS

1:20 @ A1

- A 1mm COIR MESH (BIODEGRADABLE)
B 1mm SEED PAPER (BIODEGRADABLE)
C 10mm HORTICULTURAL ROOT MAT (RECYCLED POLYESTER)
D 1mm FIRE RETARDANT WATERPROOF SHEETING
E 16mm Ø PLASTIC DRIP IRRIGATION PIPEWORK
F 130mm WIDE GUTTER
G REMORELY CONTROL IRRIGATION BOX
H WATER TANK CONNECTED TO WATER MAIN


NOTES:
The Meadow Wrap™ is to be affixed directly to timber hoarding with type G 4/11/140 staples or screws every 300mm square, with irrigation pipes pre-inserted

Both Green Walls need a water tap connection

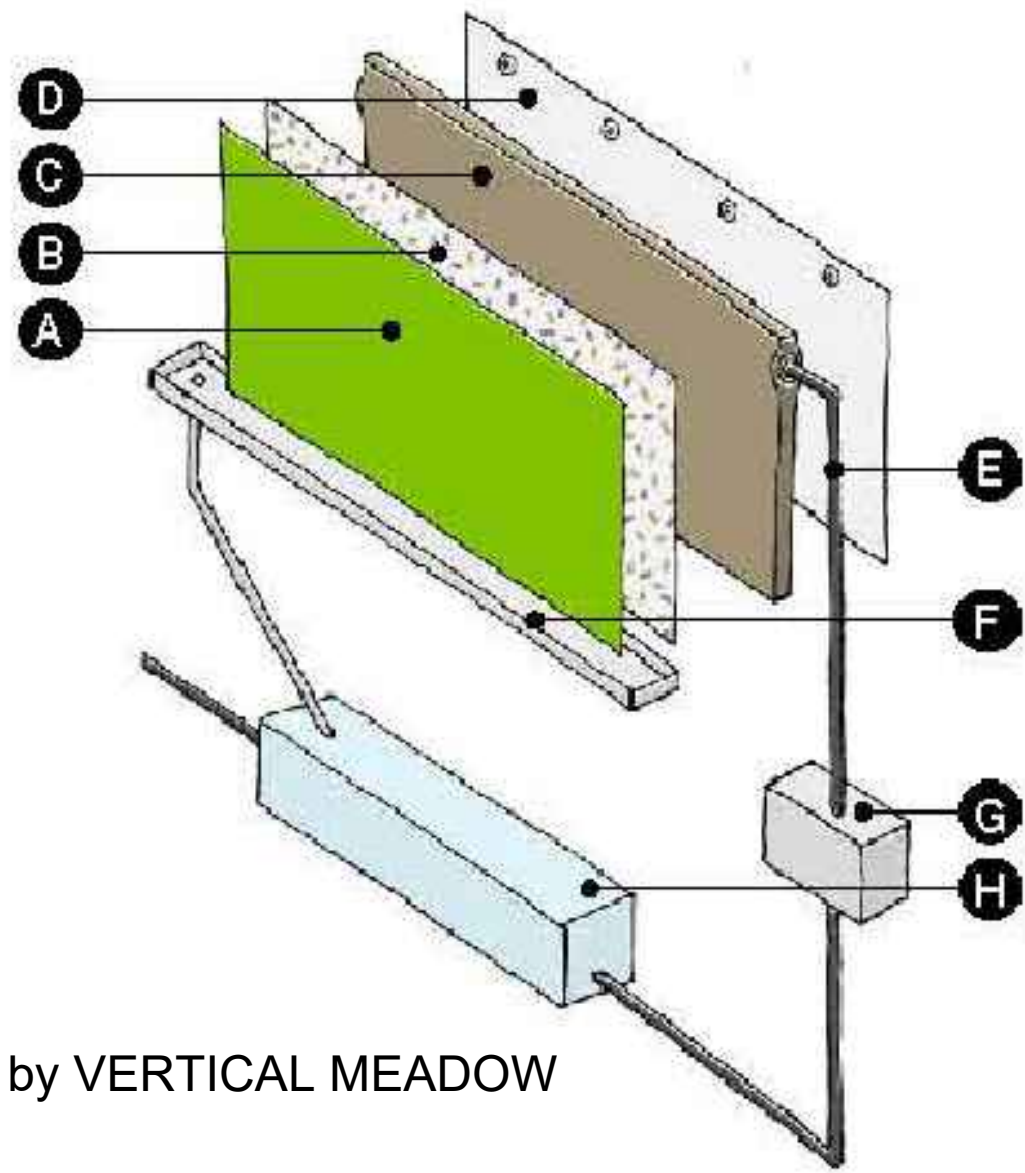

3 GREEN WALL - MEADOW WRAP by VERTICAL MEADOW

1:20 @ A1

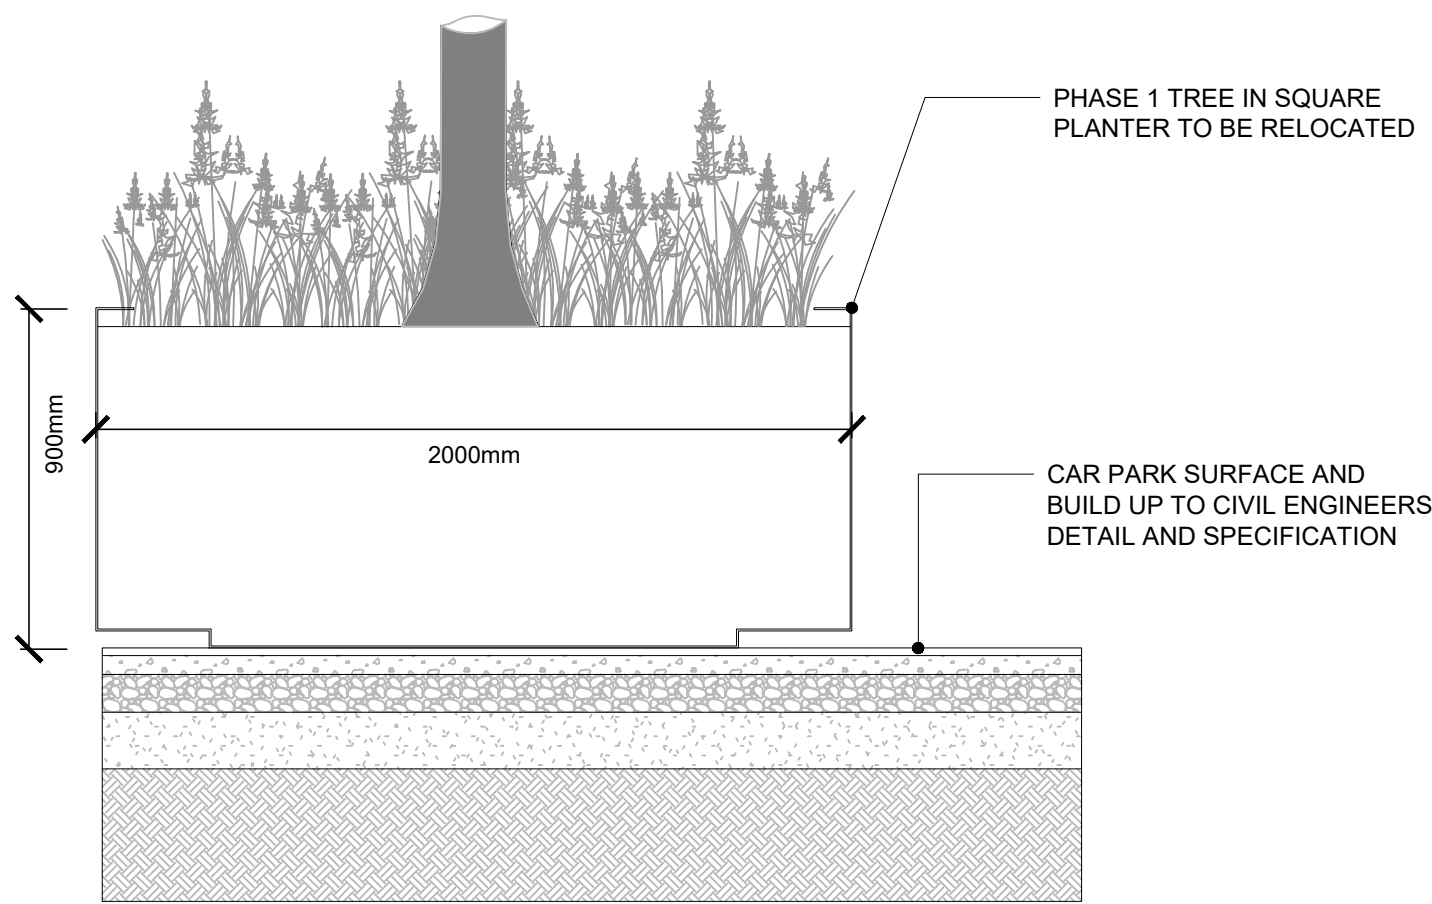

4 PHASE 1 TREE IN SQUARE PLANTER

1:20 @ A1



5 GREEN WALL - PRECEDENT

Meadow Wrap (hoarding) at King's Boulevard, King's Cross London for Goolgle



6 GREEN WALL - MEADOW WRAP GROWTH TIME (approx.)

NTS

P01 FIRST ISSUE
REV. DESCRIPTION
CI 05/07/24
APP. DATE

LDĀDESIGN

PROJECT TITLE
STATION HILL NORTH, READING

DRAWING TITLE
PHASE 3 TEMPORARY CAR PARK
TYPICAL HARD AND SOFT DETAILS

ISSUED BY London T: 020 7467 1470
DATE JULY 2024 DRAWN BB
SCALE@A1 As shown CHECKED AB
STATUS Planning APPROVED CI

DWG. NO SHRN-LDA-S2-ZZ-DR-L-500-001

No dimensions are to be scaled from this drawing.
All dimensions are to be checked on site.
Area measurements for indicative purposes only.
© LDA Design Consulting Ltd. Quality Assured to BS EN ISO 9001 : 2015
Sources Ordnance Survey