




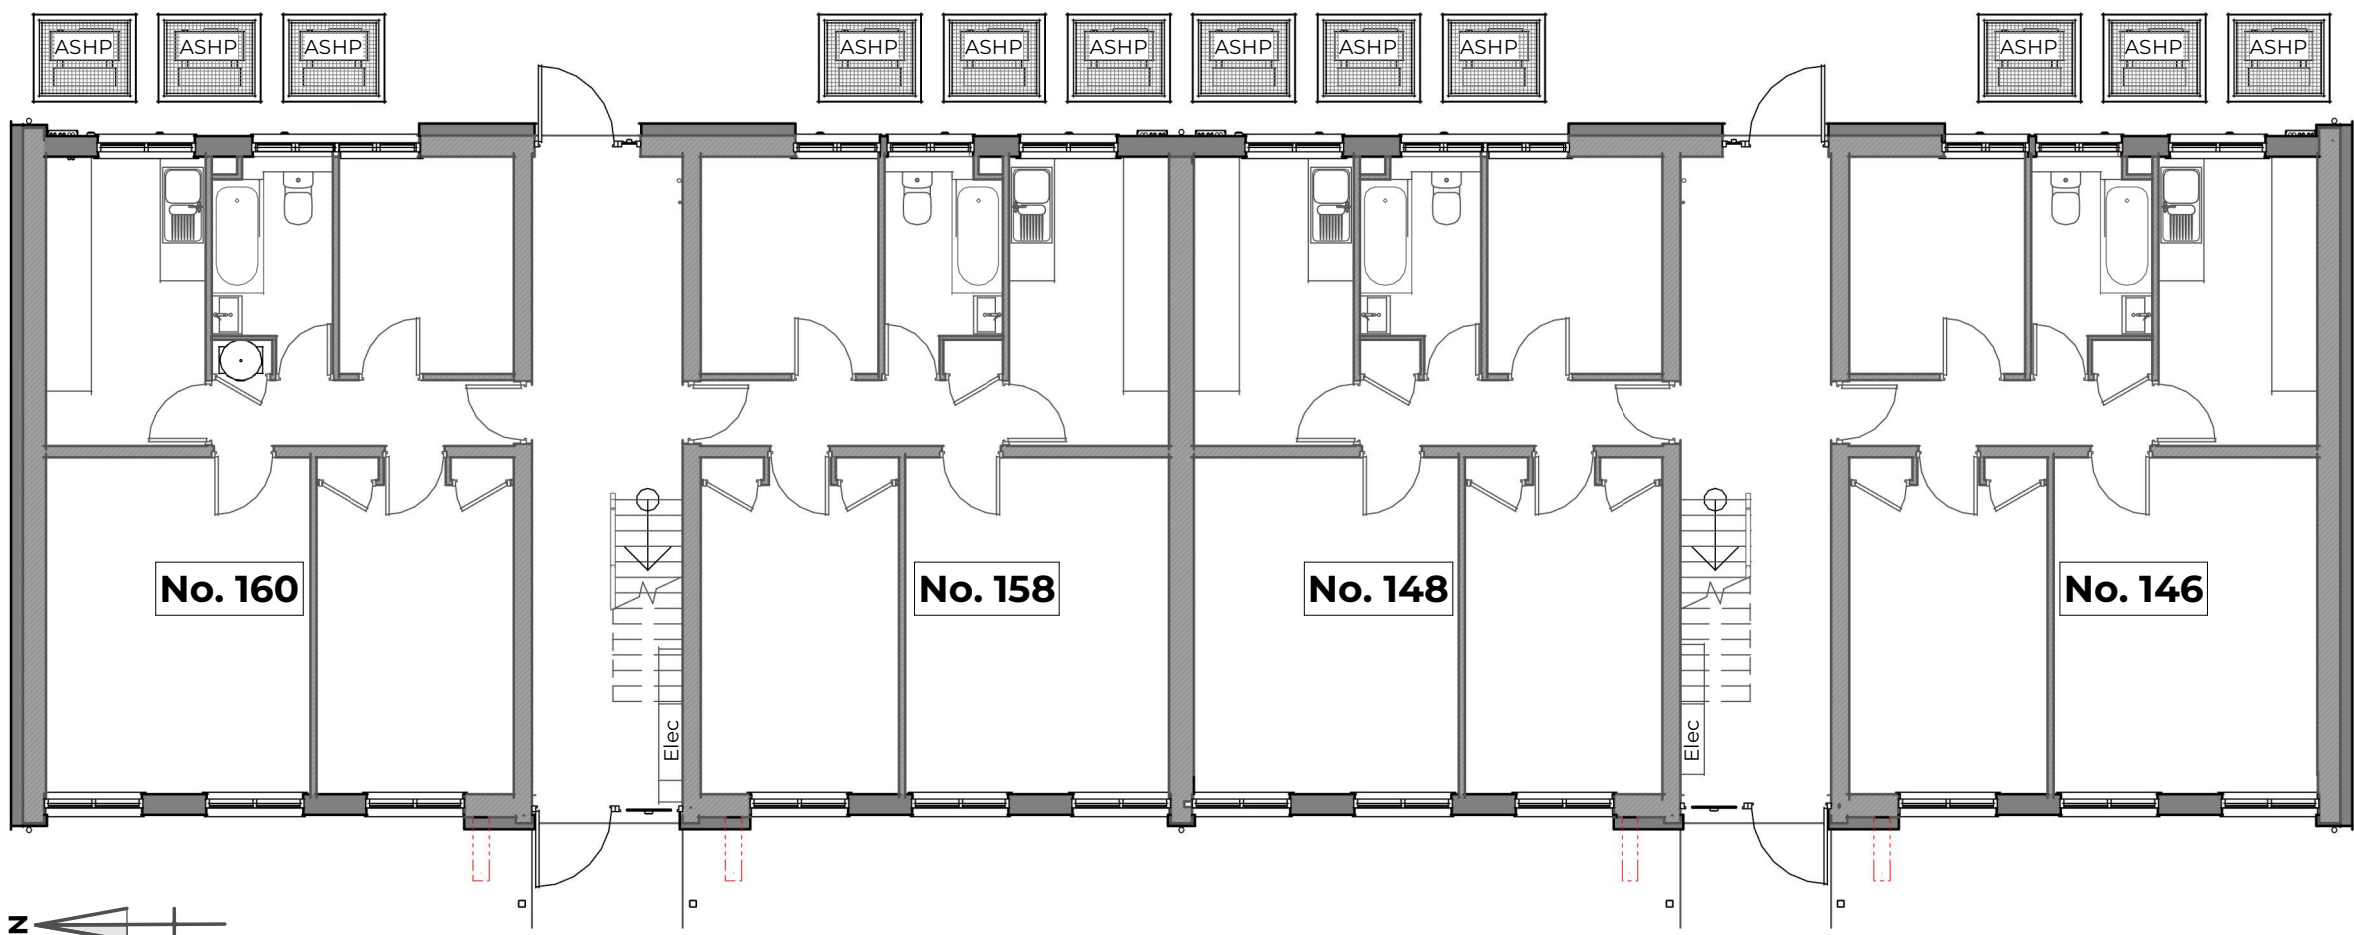


Proposed Ground Level Plan
General Arrangement | 00-FFL | Scale 1:100

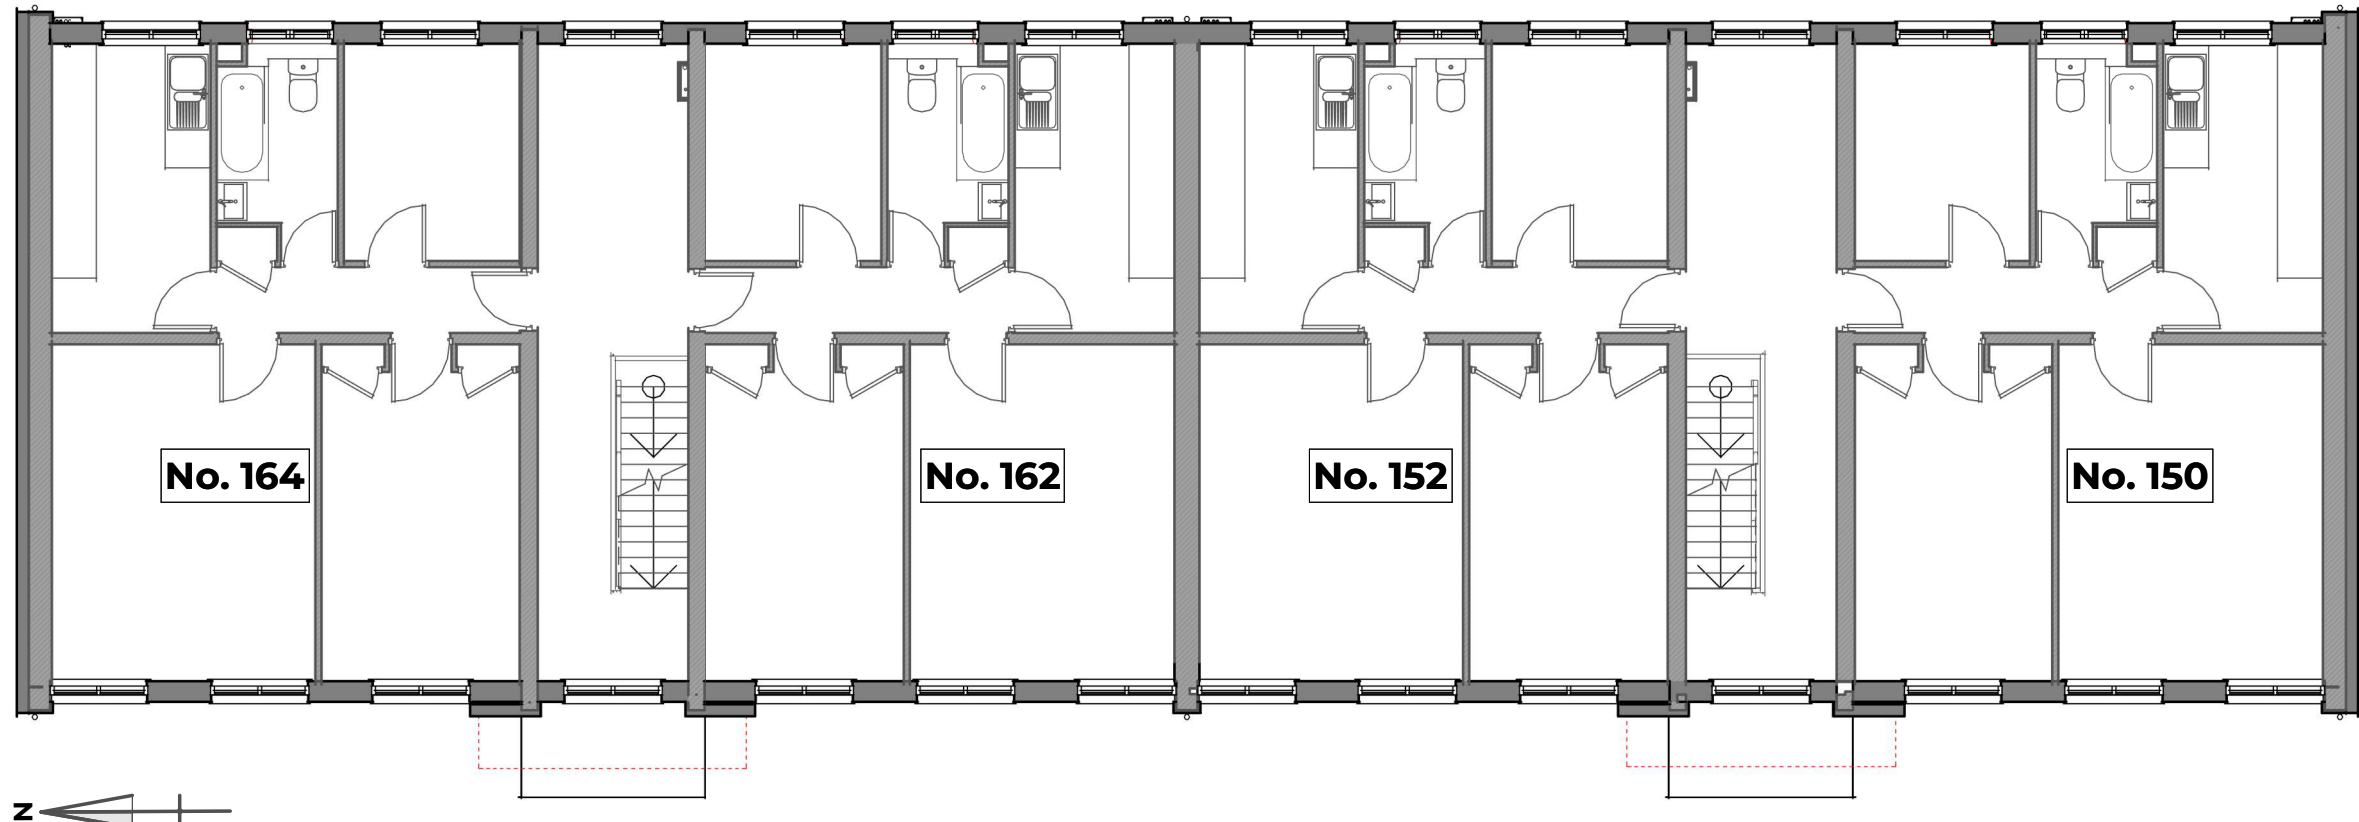


Proposed First Level Plan
General Arrangement | 01-FFL | Scale 1:100

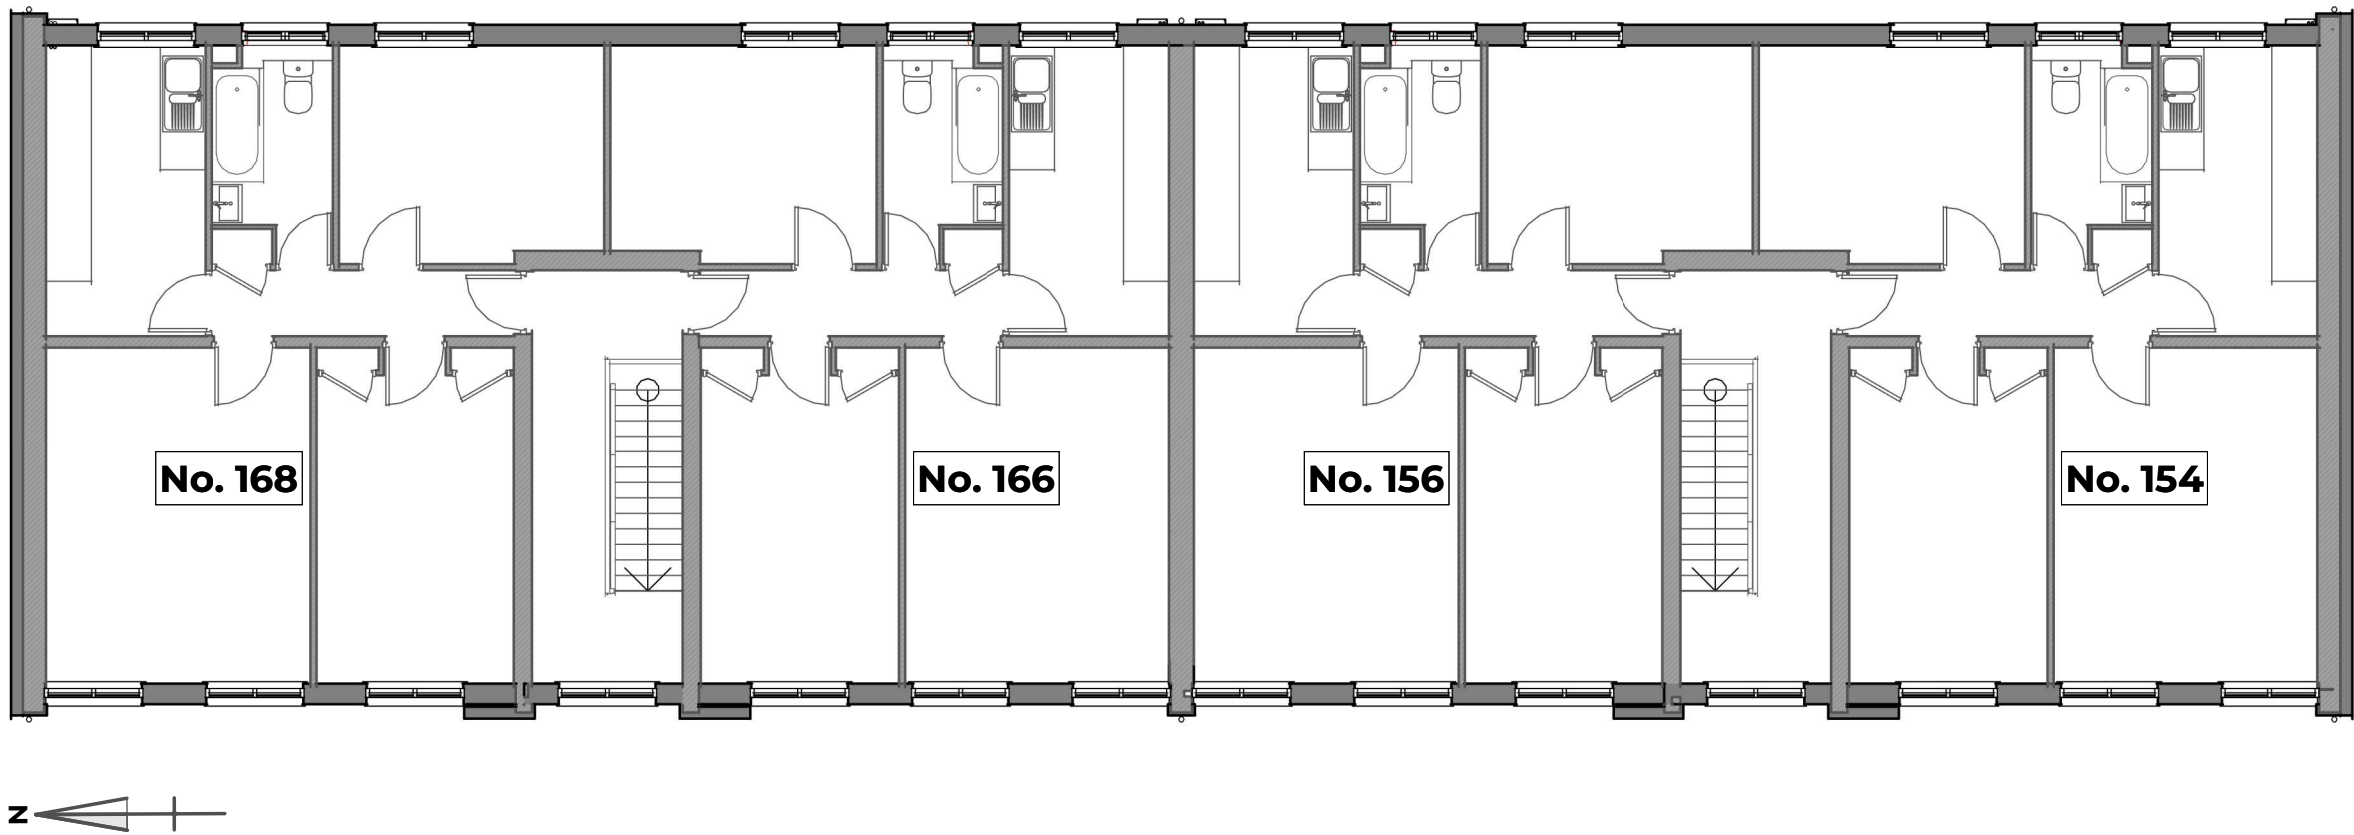

Proposed Second Level Plan
General Arrangement | 02-FFL | Scale 1:100

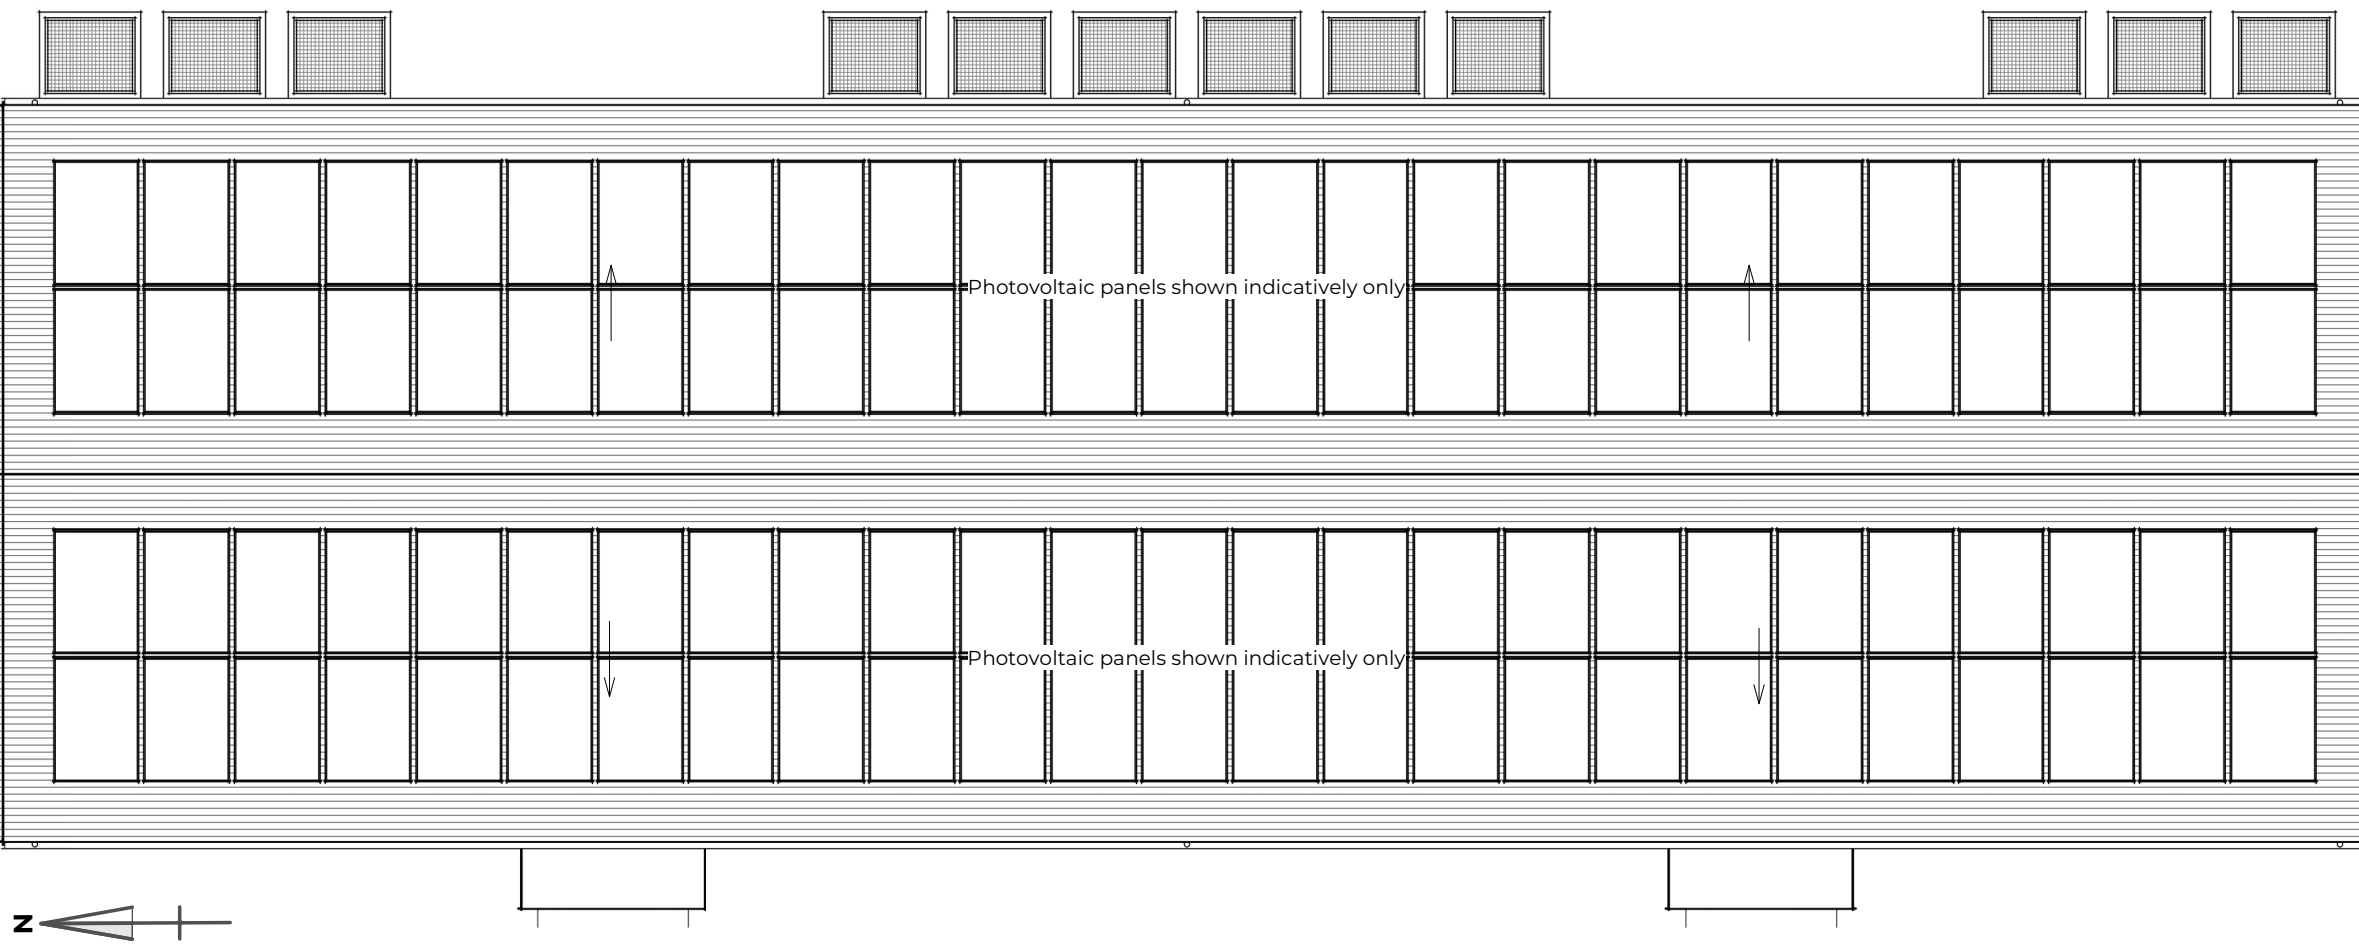

Proposed Roof Level Plan
General Arrangement | RF-RDG | Scale 1:100

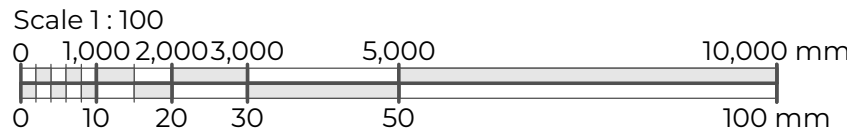

- A. the drawing is copyright protected and may not be used, reproduced or relied upon by any third party without explicit agreement from MAB.
- B. the client titled shall have a licence to copy and use the drawings only for the purpose as defined by the titled project and status. MAB are not liable for any other use.
- C. the drawing is subject to variations. It is the Contractor's responsibility to ensure they have the latest revision.
- D. this drawing must be read in conjunction with all other project drawings and any discrepancies reported immediately for clarification.
- E. all measurements must be obtained from stated dimensions only, which are in millimetres unless noted otherwise, not to be scaled off except for Local Authority Planning application purposes, and checked before ordering any materials.
- F. full schedules, specification notes and legends are located on drawings numbered '900' to '999'.

PROJECT ADDRESS
146-168 Hexham Road, Reading.
RG2 7UB

PROJECT DESCRIPTION
New External Wall Insulation,
Windows, Communal Exit Doors,
Roof Tiles, PV Panels & ASHP

CHECK'D	DRAWN	REV.
OB	FM	A
A	27.09.2024	FM
O	16.09.2024	FM
P2	29.06.2024	FM
REV	DATE	BY

STATUS
PLANNING
Drawing to support a planning application, intended for illustration purposes only, subject to statutory approval, and must not be used for construction.

CLIENT
Reading Borough Council
TITLE
Plans - Ground, First, Second & Roof Level - Proposed CA

SIZE
A1
REFERENCE
MAB-C5012-**211**