
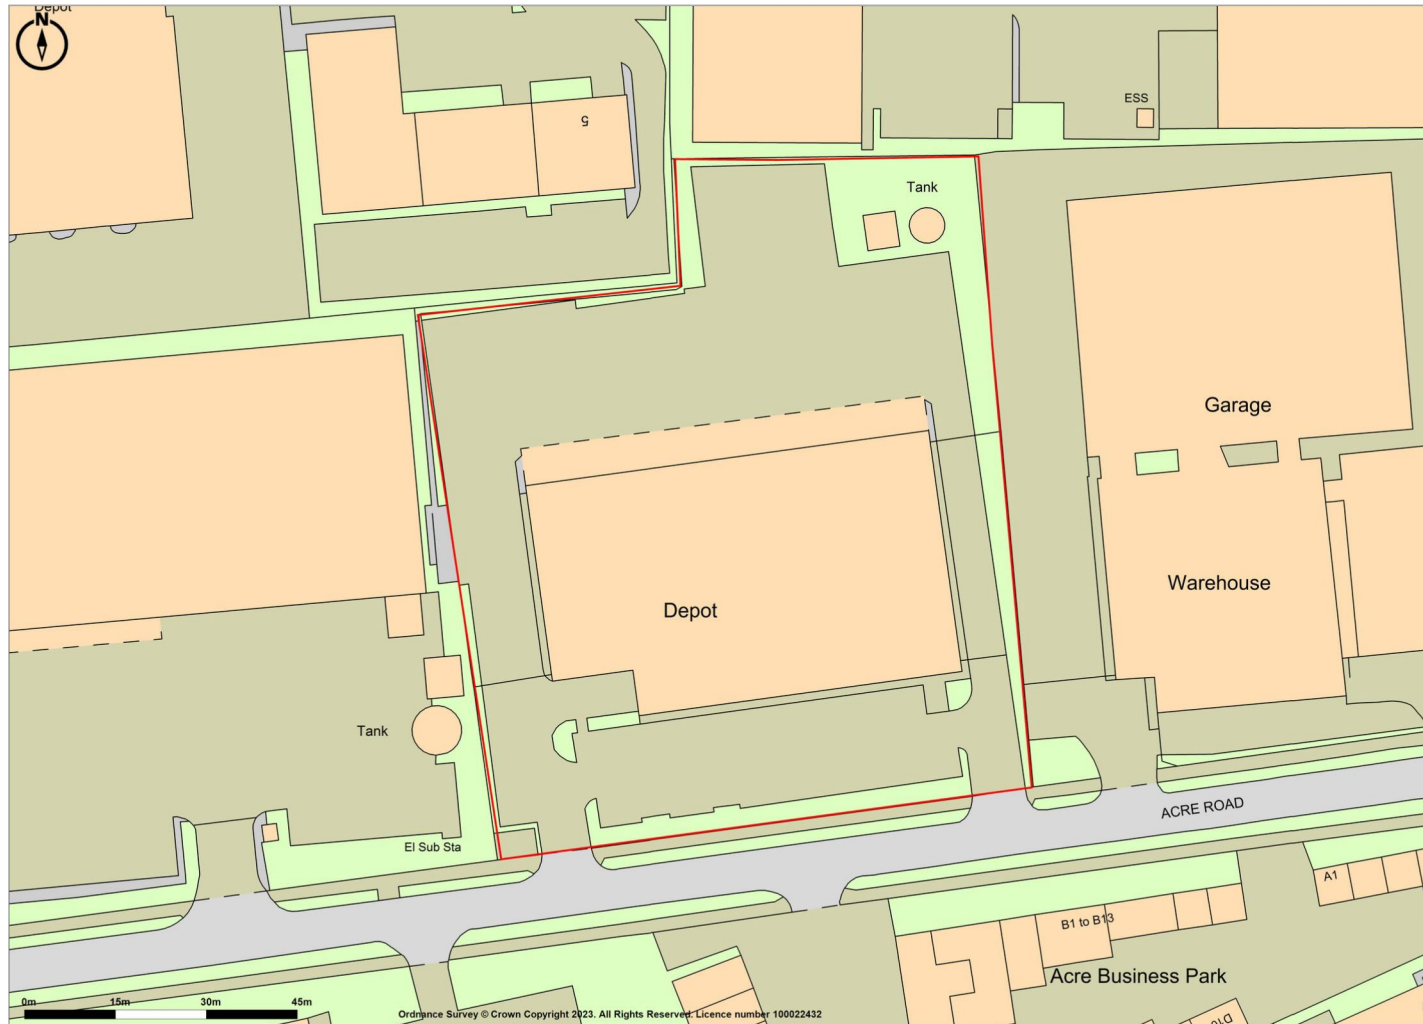
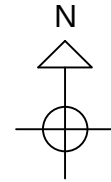


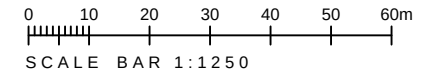

Client

Project

8 Acre Road
Reading
RG2 0RJ

Title

Location Plan

RETRO PLANNING

Job No.

KD RS19

Drawing

001

Scale

A4@1:1250

Date

Sep 2024

Drawn

RS

Checked

PH

Location Plan

1:1250