




Acre Road Elevation - As Existing
1:200



Acre Road Elevation - As Proposed

New entrance gates to
secure front of site.

New entrance gates to
secure front of site.

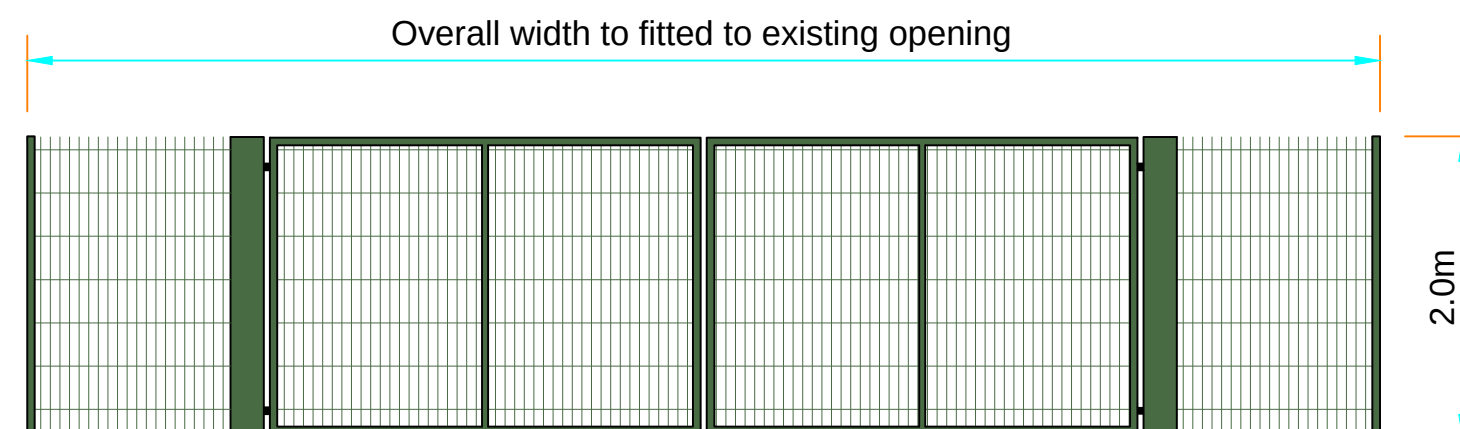

Typical Gate Detail
1:50