
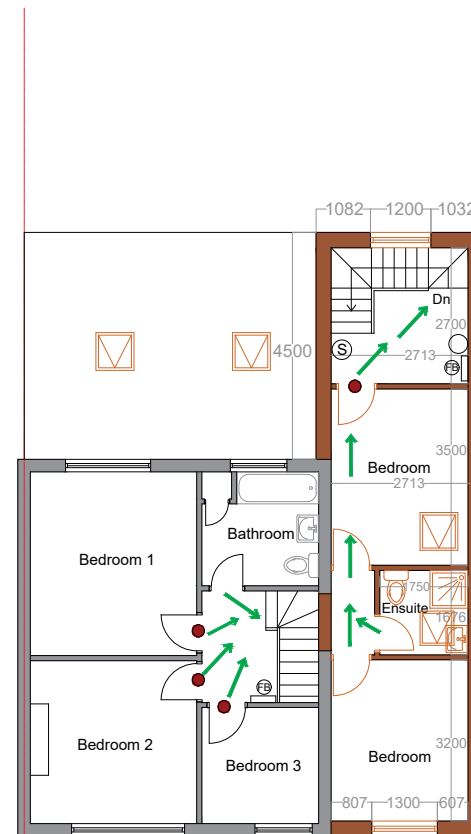


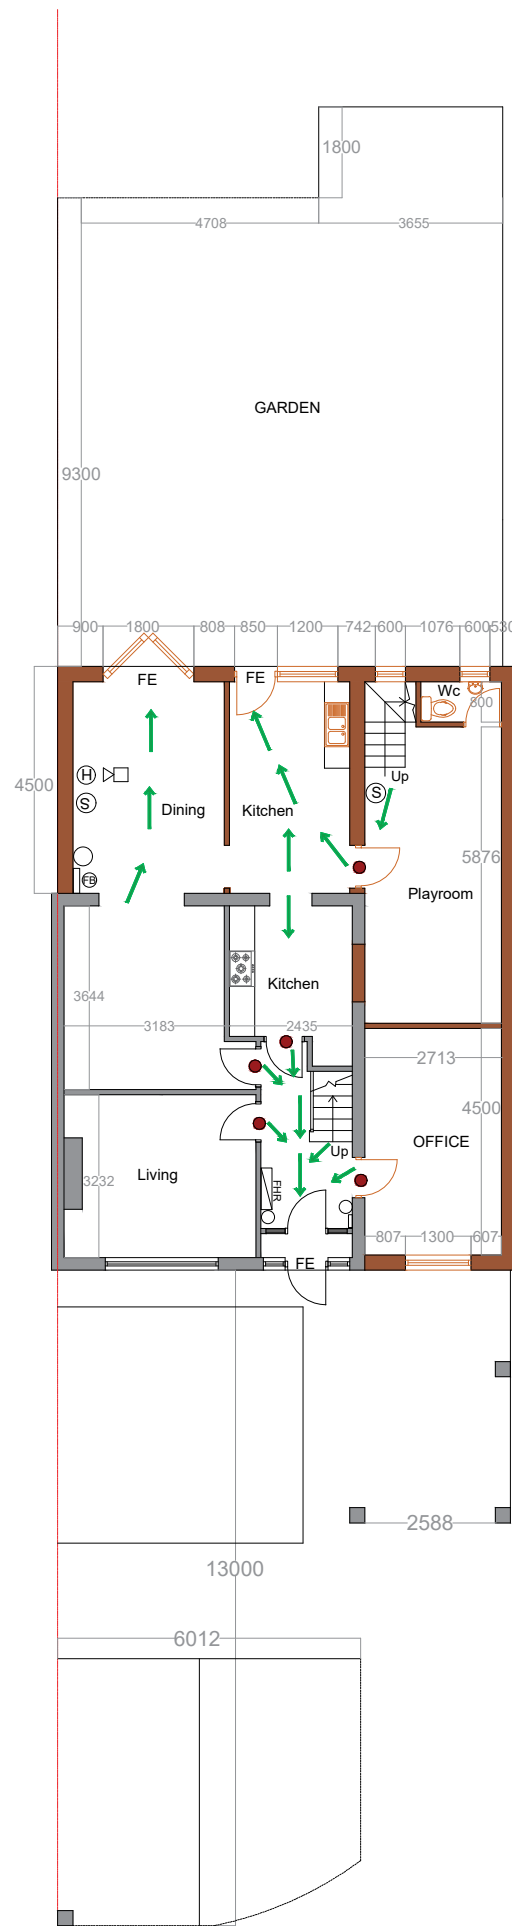

LEGEND	
	HEAT DETECTOR
	SMOKE DETECTOR
	FIRE ALARM ELECTRONIC SOUNDER
	FIRE HOSE CABINET
	FIRE ESCAPE ROUTE
	EMERGENCY ESCAPE LIGHTING
	FD30S min Fire doors to be self closing with intumescent strip and smoke seal and Fire Door - Keep Shut' sign.
FE	Denote FINAL EXIT
	Denotes Fire blanket-location shown for indicative purposes only - Fire blankets to comply with BS EN 1869:1997 and Part B of approved documents.
	FIRE EXTINGUISHER LOCATION

© 2023 NFA Architectural Consultant.
All dimensions to be checked on site by the contractor and such dimensions to be their responsibility. All construction works must comply with the relevant British Standards and Building Regulations requirements. Any drawing errors and omissions to be reported to NFA architectural consultant.

Project Address
21 RILEY ROAD, READING
RG30 4UX, UK

Section
EXTENSION + INTERNAL
REMODELING

Stage

PLANNING

Drawing Title
**PROPOSED FIRE SAFETY
PLANS**

Drawing Status

FOR APPROVAL

Revisions and Notes

Project No.	2024-09-Riley		
Drawing No.	BREG-0001		
Revision	00		
Scale at A2	1:150		
Date	16-09-24		
Designed	AK	Checked	MH
Drawn	AK	Approved	MH

