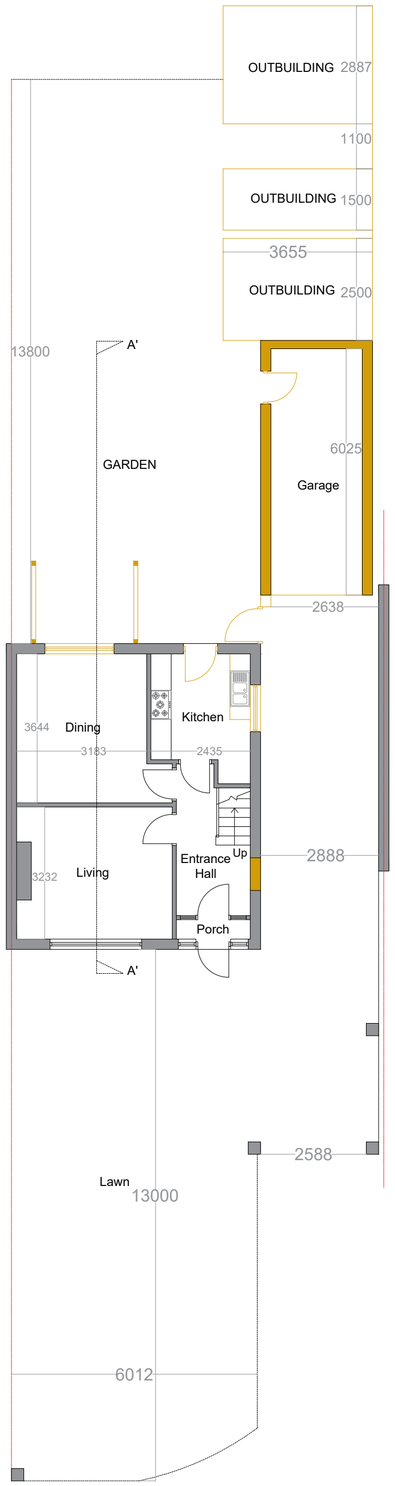

EXISTING
GROUND FLOOR PLAN

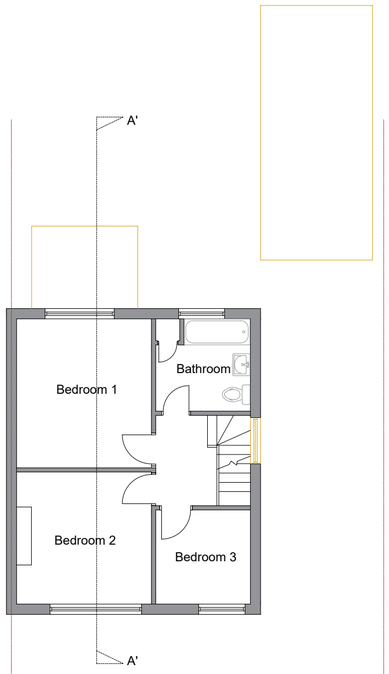

EXISTING
FIRST FLOOR PLAN

0 1 2 10 meters

© 2023 NFA Architectural Consultant. All dimensions to be checked on site by the contractor and such dimensions to be their responsibility. All construction works must comply with the relevant British Standards and Building Regulations requirements. Any drawing errors and omissions to be reported to NFA architectural consultant.

Client Name

Project Address

21 RILEY ROAD, READING RG30 4UX,UK

Section

EXTENSION + INTERNAL REMODELING

Stage

PLANNING

Drawing Title

EXISTING FLOOR PLANS

Drawing Status

FOR APPROVAL

Revisions and Notes

Project No.	2024-09-Riley		
Drawing No.	BREG-0002		
Revision	00		
Scale at A2	1:150		
Date	09-09-24		
Designed	AK	Checked	MH
Drawn	AK	Approved	MH

NFA ARCHITECTURAL CONSULTANTS

EXISTING
FRONT ELEVATION

EXISTING
REAR ELEVATION

0 1 2 10 meters

© 2023 NFA Architectural Consultant. All dimensions to be checked on site by the contractor and such dimensions to be their responsibility. All construction works must comply with the relevant British Standards and Building Regulations requirements. Any drawing errors and omissions to be reported to NFA architectural consultant.

Client Name

Project Address

21 RILEY ROAD, READING
RG30 4UX,UK

Section

EXTENSION + INTERNAL REMODELING

Stage

PLANNING

Drawing Title

EXISTING ELEVATIONS

Drawing Status

For Approval

Revisions and Notes

Project No.	2024-09-Riley		
Drawing No.	BREG-0002		
Revision	00		
Scale at A3	1:100		
Date	09-09-24		
Designed	AK	Checked	MH
Drawn	AK	Approved	MH

NFA
ARCHITECTURAL
CONSULTANTS

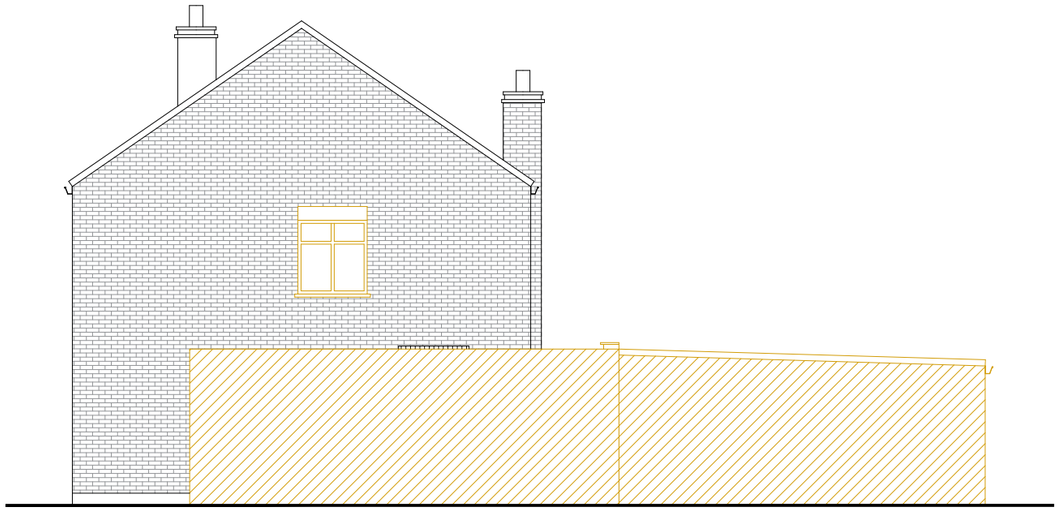

EXISTING
SIDE ELEVATION-1

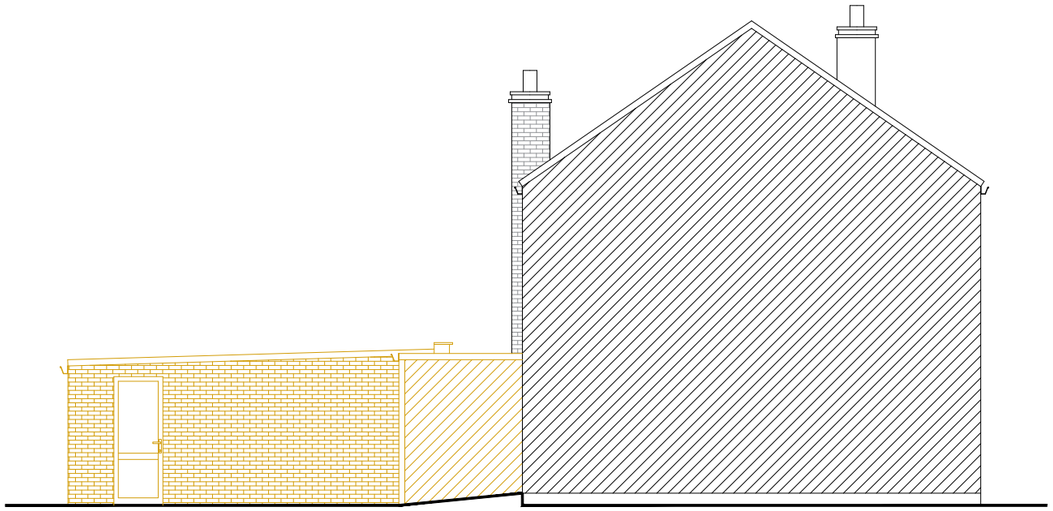

EXISTING
SIDE ELEVATION-2

0 1 2 10 meters

© 2023 NFA Architectural Consultant. All dimensions to be checked on site by the contractor and such dimensions to be their responsibility. All construction works must comply with the relevant British Standards and Building Regulations requirements. Any drawing errors and omissions to be reported to NFA architectural consultant.

Client Name

Project Address

21 RILEY ROAD, READING
RG30 4UX,UK

Section

EXTENSION + INTERNAL REMODELING

Stage

PLANNING

Drawing Title

EXISTING ELEVATIONS

Drawing Status

For Approval

Revisions and Notes

Project No.	2024-09-Rilley		
Drawing No.	BREG-0004		
Revision	00		
Scale at A3	1:100		
Date	09-09-24		
Designed	AK	Checked	MH
Drawn	AK	Approved	MH

NFA
ARCHITECTURAL
CONSULTANTS

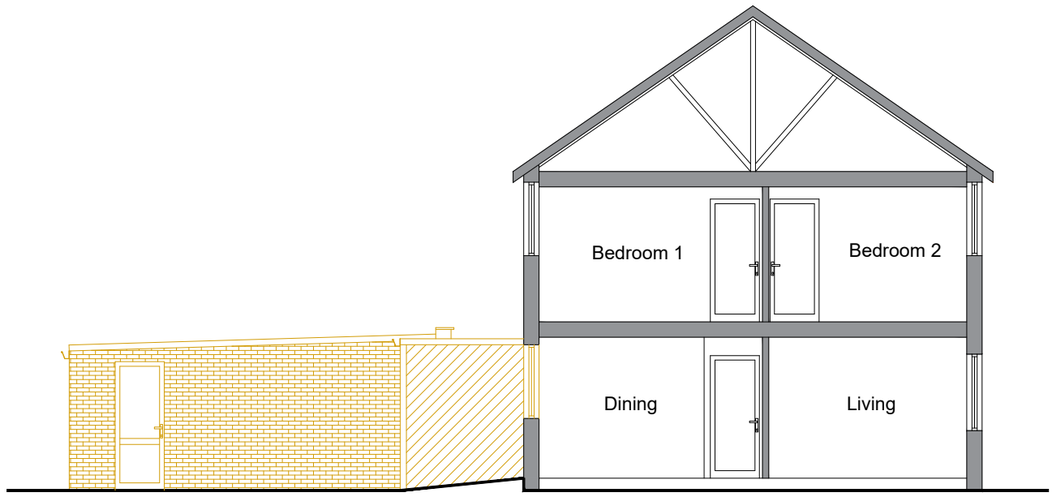

EXISTING
SECTION AA'

0 1 2 10 meters

© 2023 NFA Architectural Consultant.
All dimensions to be checked on site by the contractor and such dimensions to be their responsibility. All construction works must comply with the relevant British Standards and Building Regulations requirements. Any drawing errors and omissions to be reported to NFA architectural consultant.

Client Name

Project Address

21 RILEY ROAD, READING
RG30 4UX,UK

Section

EXTENSION + INTERNAL REMODELING

Stage

PLANNING

Drawing Title

EXISTING SECTION

Drawing Status

For Approval

Revisions and Notes

Project No.	2024-09-Riley		
Drawing No.	BREG-0005		
Revision	00		
Scale at A3	1:100		
Date	09-09-24		
Designed	AK	Checked	MH
Drawn	AK	Approved	MH

NFA
ARCHITECTURAL
CONSULTANTS

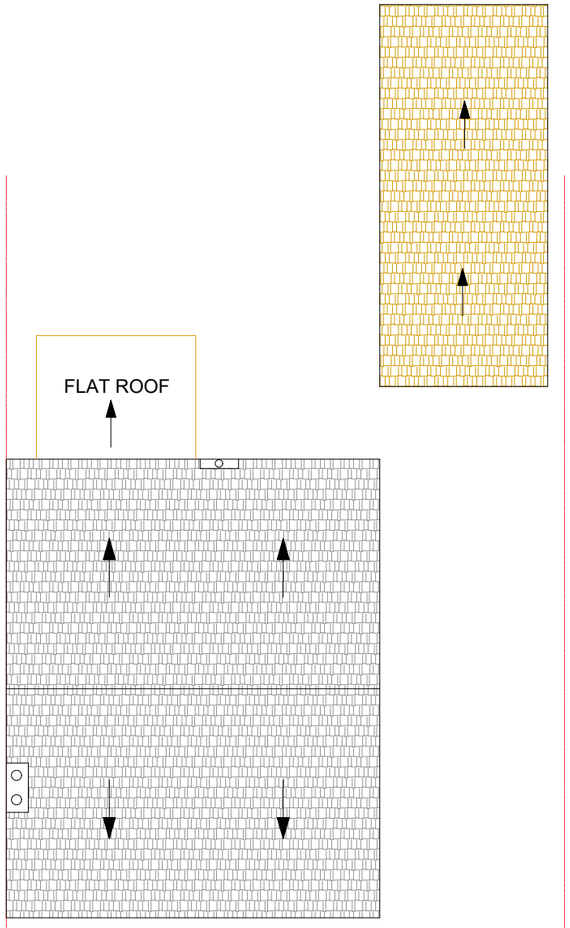

EXISTING
ROOF PLAN

0 1 2 10 meters

© 2023 NFA Architectural Consultant.
All dimensions to be checked on site by the contractor and such dimensions to be their responsibility. All construction works must comply with the relevant British Standards and Building Regulations requirements. Any drawing errors and omissions to be reported to NFA architectural consultant.

Client Name

Project Address

21 RILEY ROAD, READING
RG30 4UX,UK

Section

EXTENSION + INTERNAL REMODELING

Stage

PLANNING

Drawing Title

EXISTING ROOF PLAN

Drawing Status

For Approval

Revisions and Notes

Project No.	2024-09-Riley		
Drawing No.	BREG-0006		
Revision	00		
Scale at A3	1:100		
Date	09-09-24		
Designed	AK	Checked	MH
Drawn	AK	Approved	MH

NFA
ARCHITECTURAL
CONSULTANTS

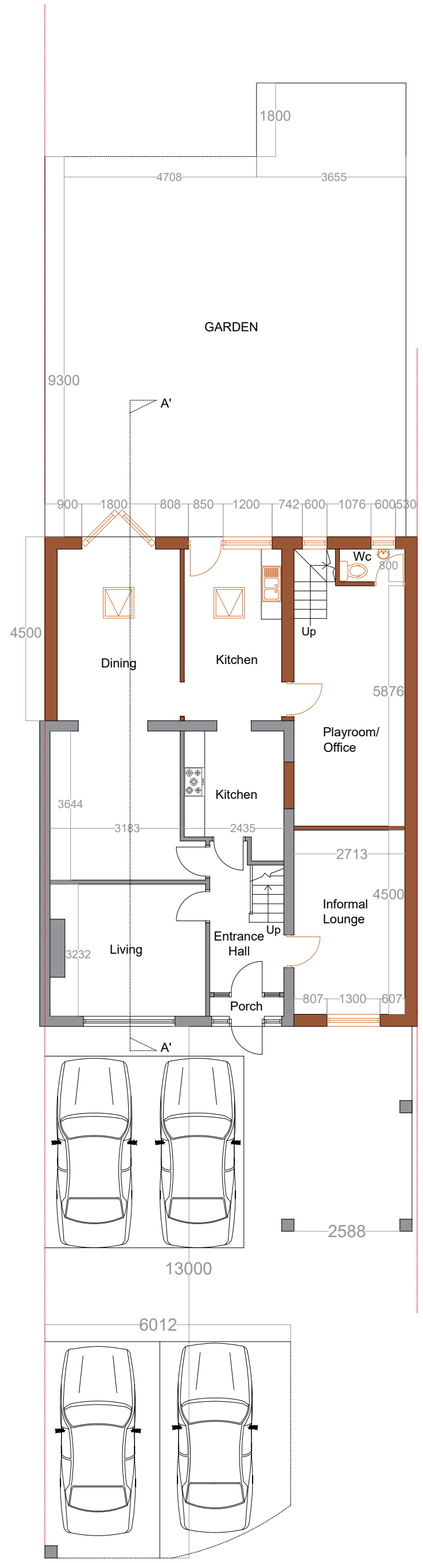

PROPOSED
GROUND FLOOR PLAN

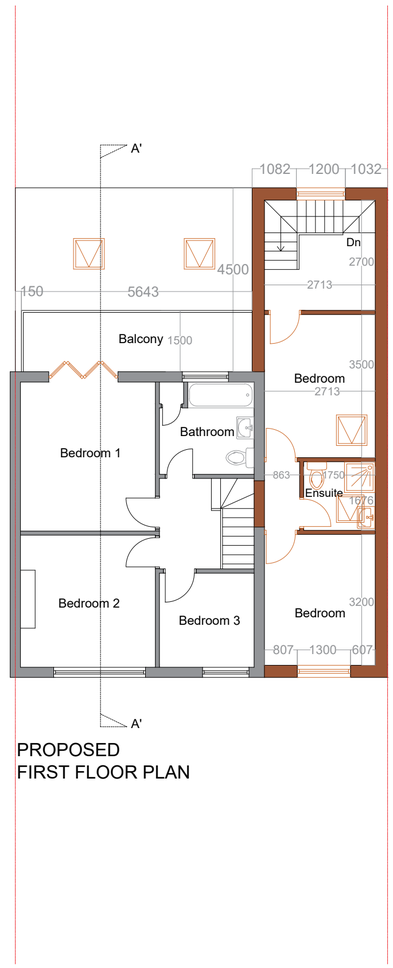

PROPOSED
FIRST FLOOR PLAN

0 1 2 10 meters

© 2023 NFA Architectural Consultant. All dimensions to be checked on site by the contractor and such dimensions to be their responsibility. All construction works must comply with the relevant British Standards and Building Regulations requirements. Any drawing errors and omissions to be reported to NFA architectural consultant.

Client Name

Project Address

21 RILEY ROAD, READING
RG30 4UX,UK

Section

EXTENSION + INTERNAL REMODELING

Stage

PLANNING

Drawing Title

PROPOSED FLOOR PLANS

Drawing Status

FOR APPROVAL

Revisions and Notes

Project No.	2024-09-Riley		
Drawing No.	BREG-0007		
Revision	00		
Scale at A2	1:150		
Date	09-09-24		
Designed	AK	Checked	MH
Drawn	AK	Approved	MH

NFA
ARCHITECTURAL
CONSULTANTS

PROPOSED
FRONT ELEVATION

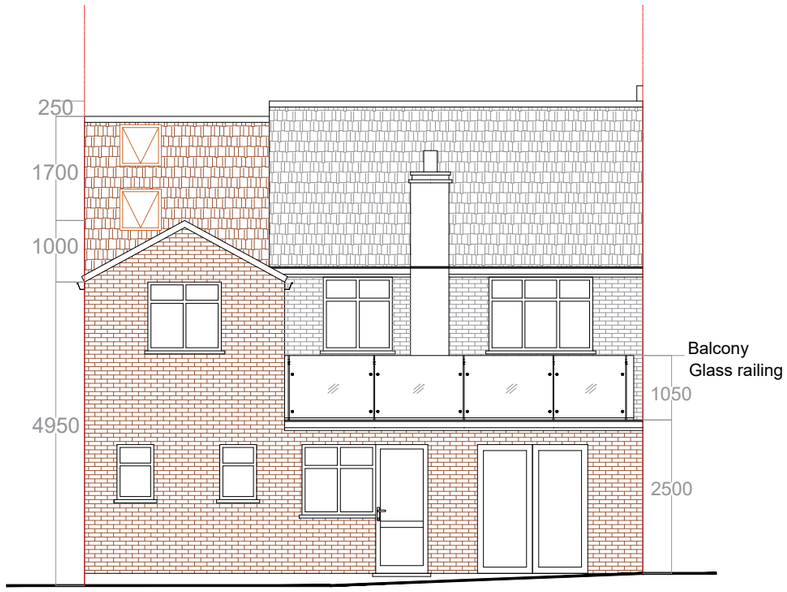

PROPOSED
REAR ELEVATION

0 1 2 10 meters

© 2023 NFA Architectural Consultant. All dimensions to be checked on site by the contractor and such dimensions to be their responsibility. All construction works must comply with the relevant British Standards and Building Regulations requirements. Any drawing errors and omissions to be reported to NFA architectural consultant.

Client Name

Project Address

21 RILEY ROAD, READING
RG30 4UX,UK

Section

EXTENSION + INTERNAL REMODELING

Stage

PLANNING

Drawing Title

PROPOSED ELEVATIONS

Drawing Status

For Approval

Revisions and Notes

Project No.	2024-09-Riley		
Drawing No.	BREG-0008		
Revision	00		
Scale at A3	1:100		
Date	09-09-24		
Designed	AK	Checked	MH
Drawn	AK	Approved	MH

NFA
ARCHITECTURAL
CONSULTANTS

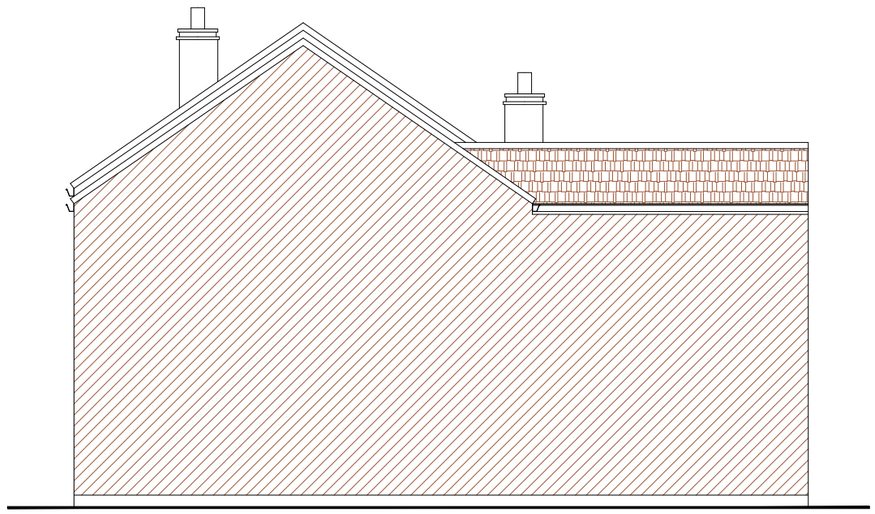

PROPOSED
SIDE ELEVATION-1

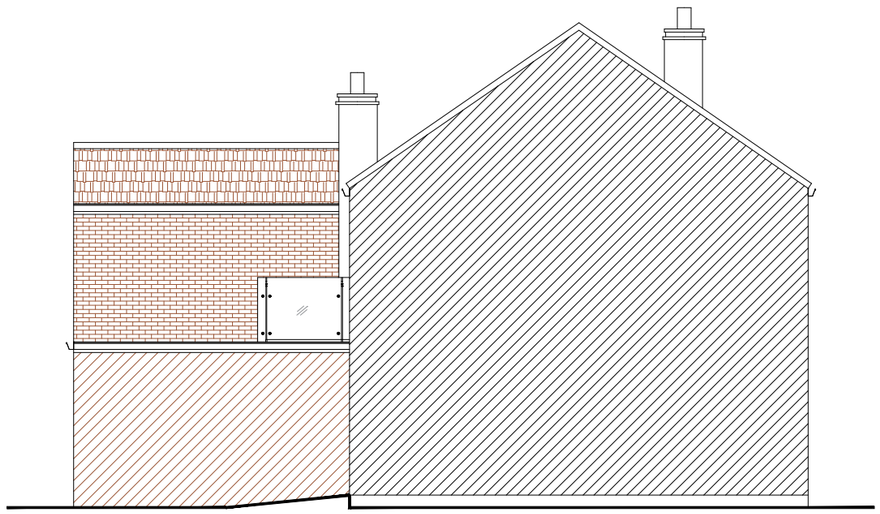

PROPOSED
SIDE ELEVATION-2

0 1 2 10 meters

© 2023 NFA Architectural Consultant.
All dimensions to be checked on site by the contractor and such dimensions to be their responsibility. All construction works must comply with the relevant British Standards and Building Regulations requirements. Any drawing errors and omissions to be reported to NFA architectural consultant.

Client Name

Project Address

21 RILEY ROAD, READING
RG30 4UX,UK

Section

EXTENSION + INTERNAL REMODELING

Stage

PLANNING

Drawing Title

PROPOSED ELEVATIONS

Drawing Status

For Approval

Revisions and Notes

Project No.	2024-09-Riley		
Drawing No.	BREG-0009		
Revision	00		
Scale at A3	1:100		
Date	09-09-24		
Designed	AK	Checked	MH
Drawn	AK	Approved	MH

NFA ARCHITECTURAL CONSULTANTS

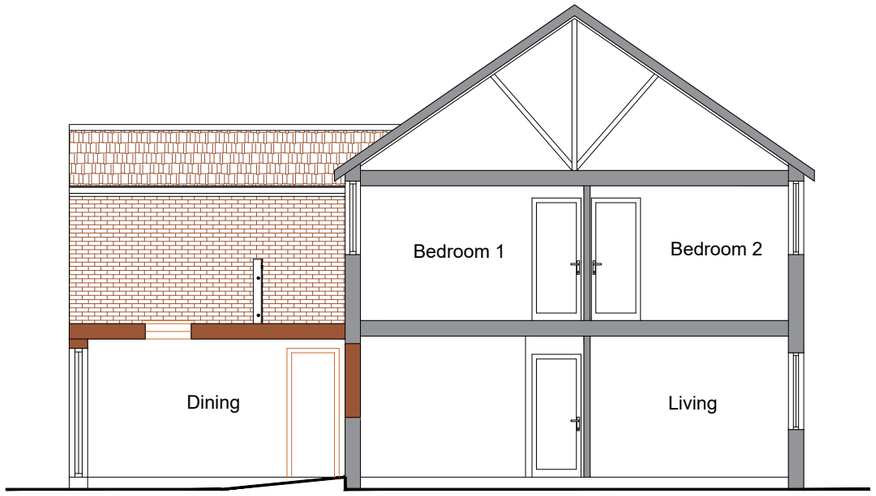

PROPOSED
SECTION AA'

0 1 2 10 meters

© 2023 NFA Architectural Consultant.
All dimensions to be checked on site by the contractor and such dimensions to be their responsibility. All construction works must comply with the relevant British Standards and Building Regulations requirements. Any drawing errors and omissions to be reported to NFA architectural consultant.

Client Name

Project Address

21 RILEY ROAD, READING
RG30 4UX,UK

Section

EXTENSION + INTERNAL REMODELING

Stage

PLANNING

Drawing Title

PROPOSED SECTION

Drawing Status

For Approval

Revisions and Notes

Project No.	2024-09-Riley		
Drawing No.	BREG-0010		
Revision	00		
Scale at A3	1:100		
Date	09-09-24		
Designed	AK	Checked	MH
Drawn	AK	Approved	MH

NFA ARCHITECTURAL CONSULTANTS

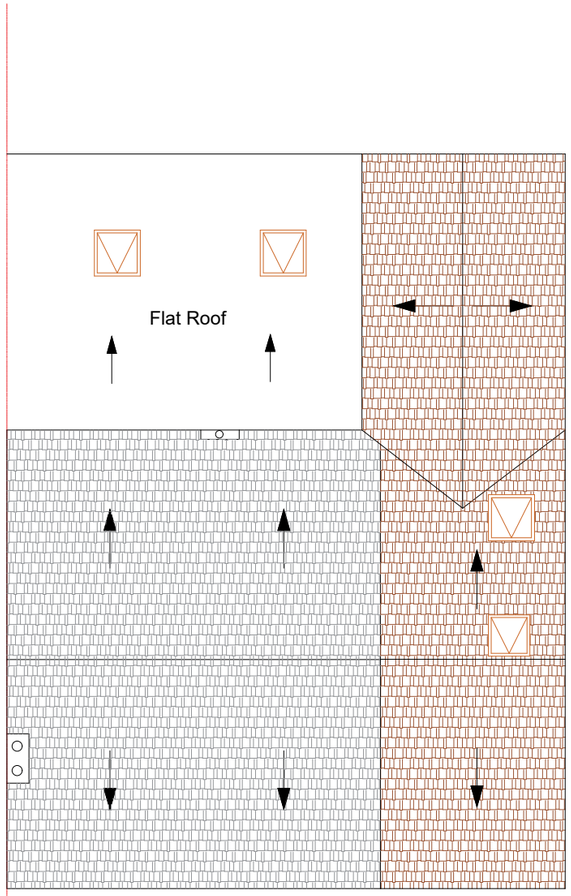

PROPOSED
ROOF PLAN

0 1 2 10 meters

© 2023 NFA Architectural Consultant.
All dimensions to be checked on site by the contractor and such dimensions to be their responsibility. All construction works must comply with the relevant British Standards and Building Regulations requirements. Any drawing errors and omissions to be reported to NFA architectural consultant.

Client Name

Project Address

21 RILEY ROAD, READING
RG30 4UX,UK

Section

EXTENSION + INTERNAL REMODELING

Stage

PLANNING

Drawing Title

PROPOSED ROOF PLAN

Drawing Status

For Approval

Revisions and Notes

Project No.	2024-09-Riley		
Drawing No.	BREG-0011		
Revision	00		
Scale at A3	1:100		
Date	09-09-24		
Designed	AK	Checked	MH
Drawn	AK	Approved	MH

NFA
ARCHITECTURAL
CONSULTANTS