


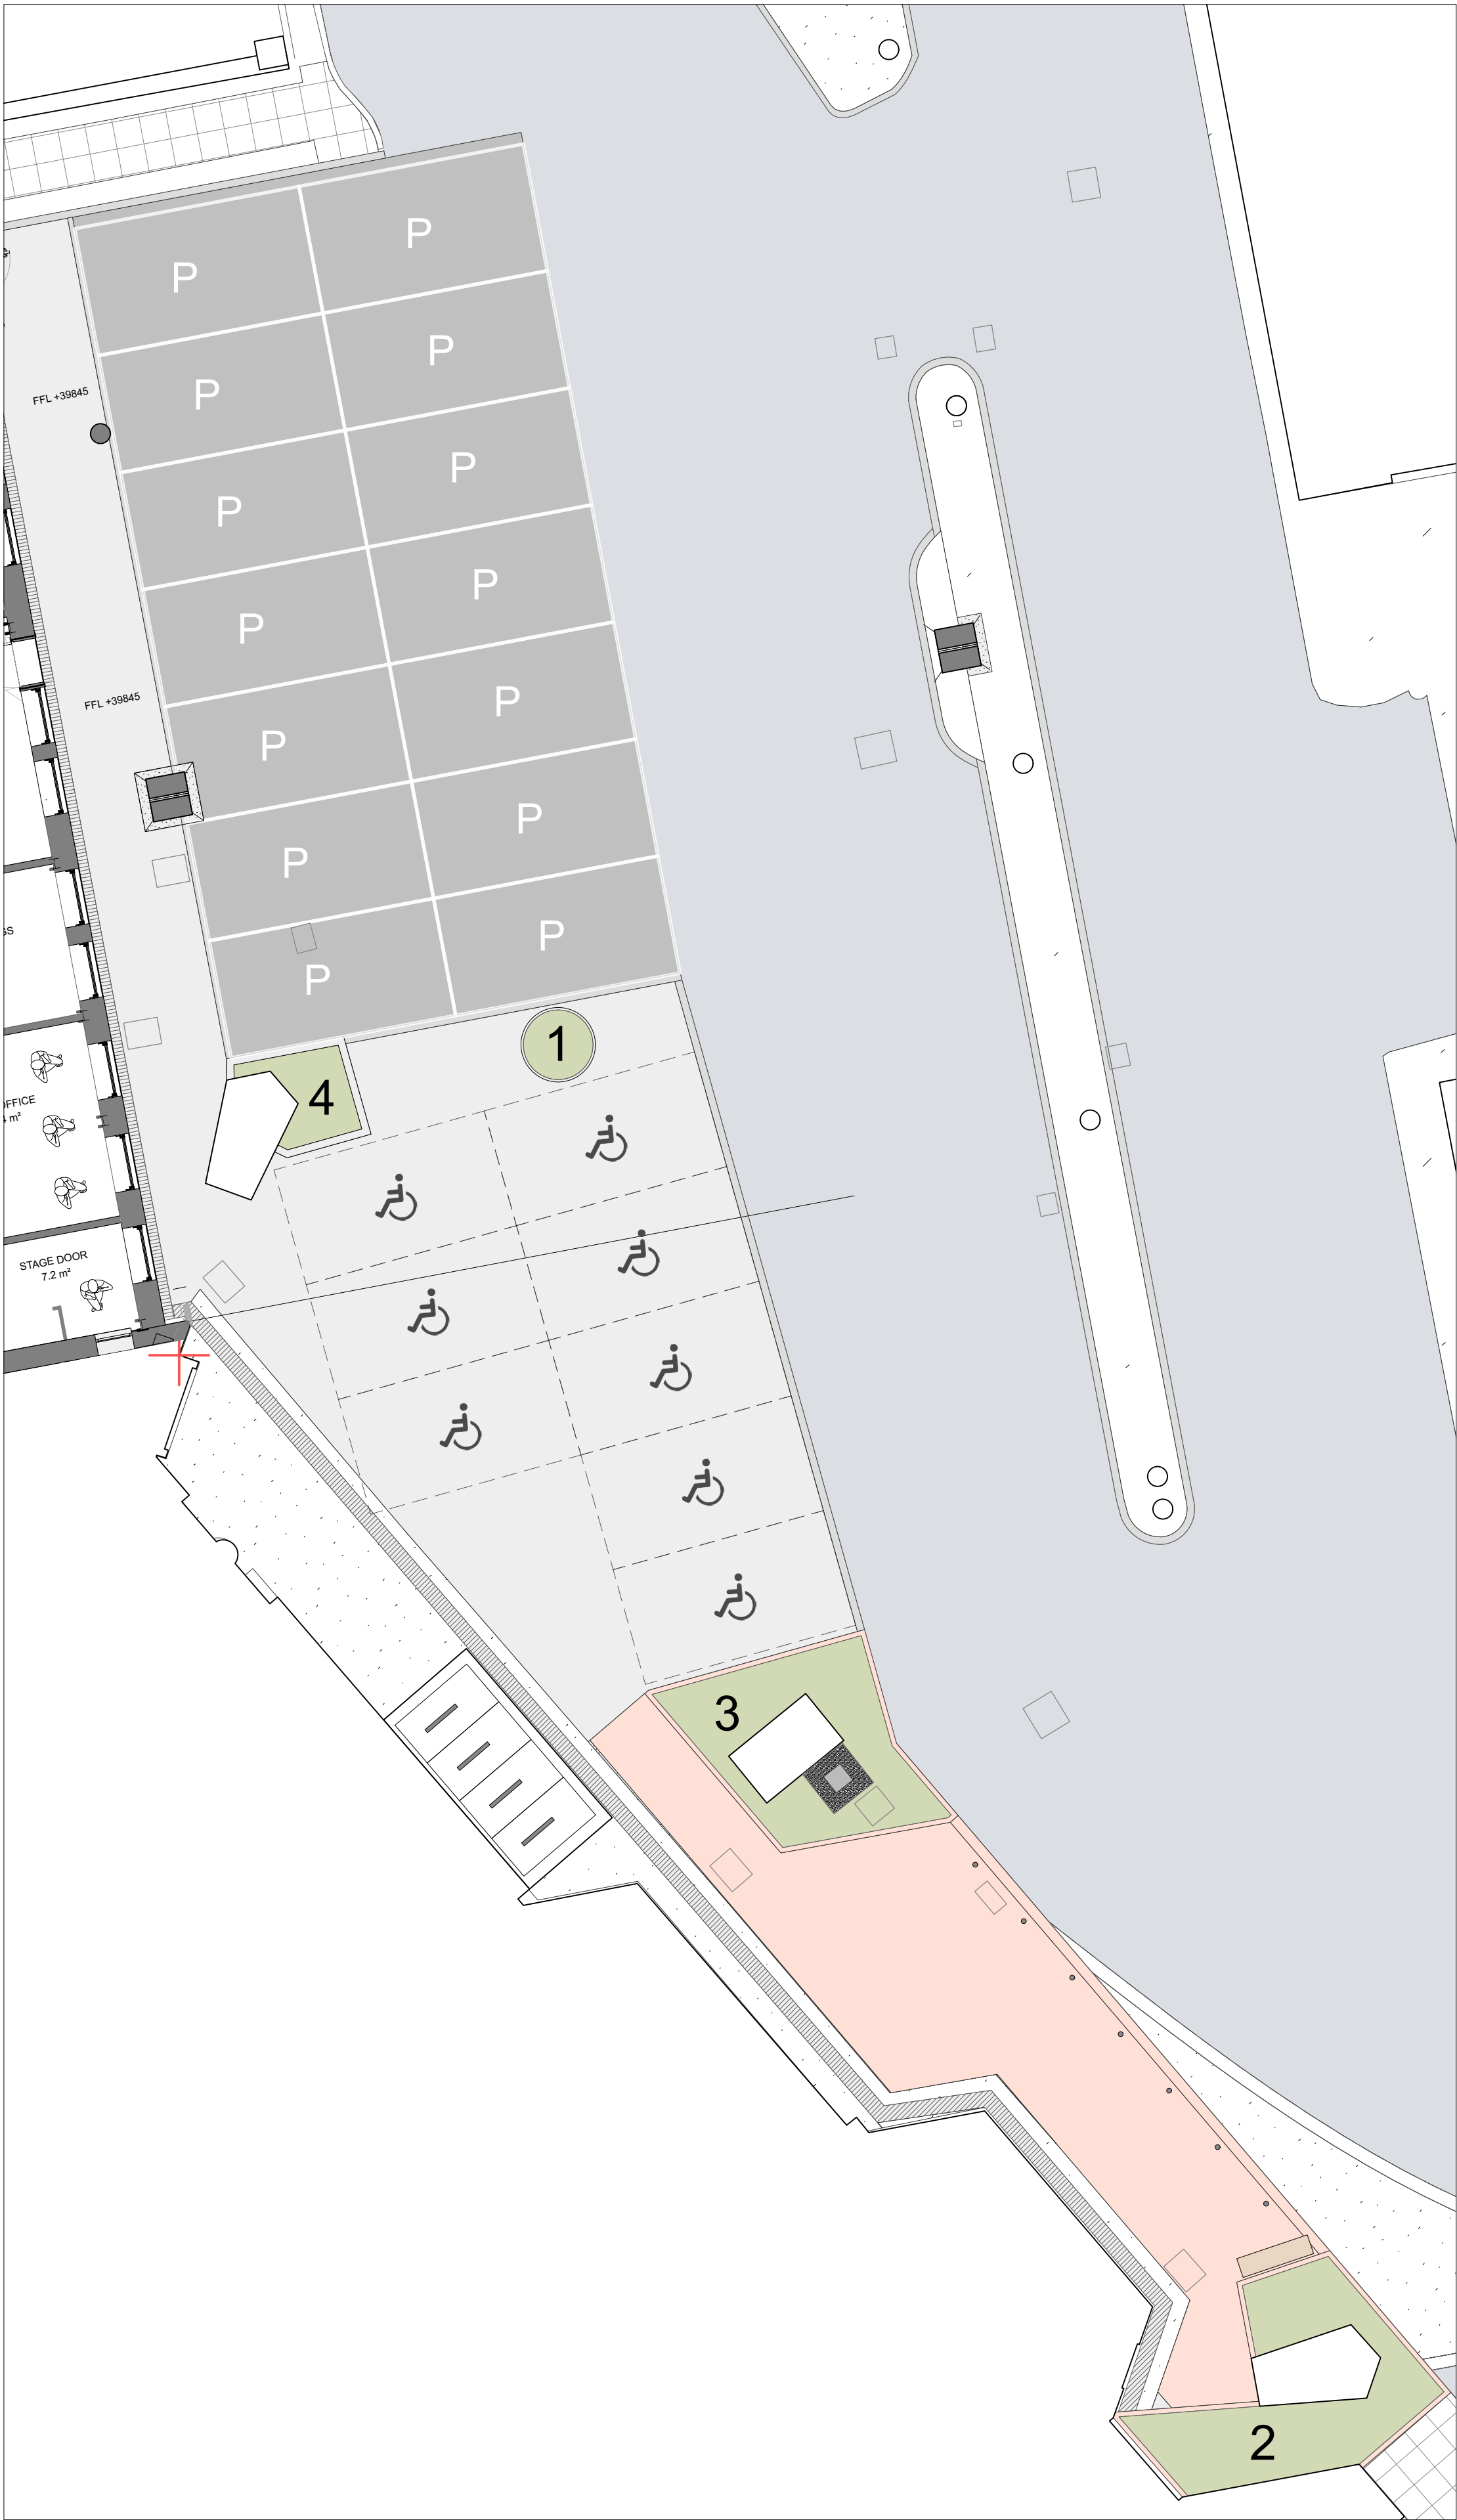

PLANTING AREA A - Ground Level Hexagon and Studio Theatre Entrance
1:100

PLANTING AREA A

Planting mix 1 - raised concrete planter
TOTAL AREA: 1.5 m²

Planting matrix, 2L pots, 9 plants/m²:

- 3 no. Hakonechloa macra
- 3 no. Helleborus foetidus
- 2 no. Hosta 'Purple Heart'
- 2 no. Blechnum spicant
- 2 no. Athyrium niponicum
- 2 no. Muehlenbeckia complexa

Climbers, 3L pots:

- 1 no. Parthenocissus tricuspidata
- 1 no. Hedera helix

Bulbs, 15 bulbs/m²:

- 23 no. Galanthus nivalis

Planting mix 2, 3 & 4 - planting pits
TOTAL AREA VARIES

Planting matrix, 2L pots, 9 plants/m²:

- Helleborus foetidus
- Iris foetidissima
- Blechnum chilense
- Acanthus mollis
- Asplenium scolopendrium Undulatum Group
- Vinca minor f. alba 'Gertrude Jekyll'


Shrubs, 5L pots:

- Fatsia polycarpa 'Green Fingers'
- Mahonia eurybracteata subsp. ganpinensis 'Soft Caress'
- Sarcococca hookeriana var. digyna 'Purple Stem'
- Nandina domestica 'Richmond'

Bulbs, 15 bulbs/m²:

- Galanthus nivalis

NOTE: Planter, substrate and mulch build-up as specified.

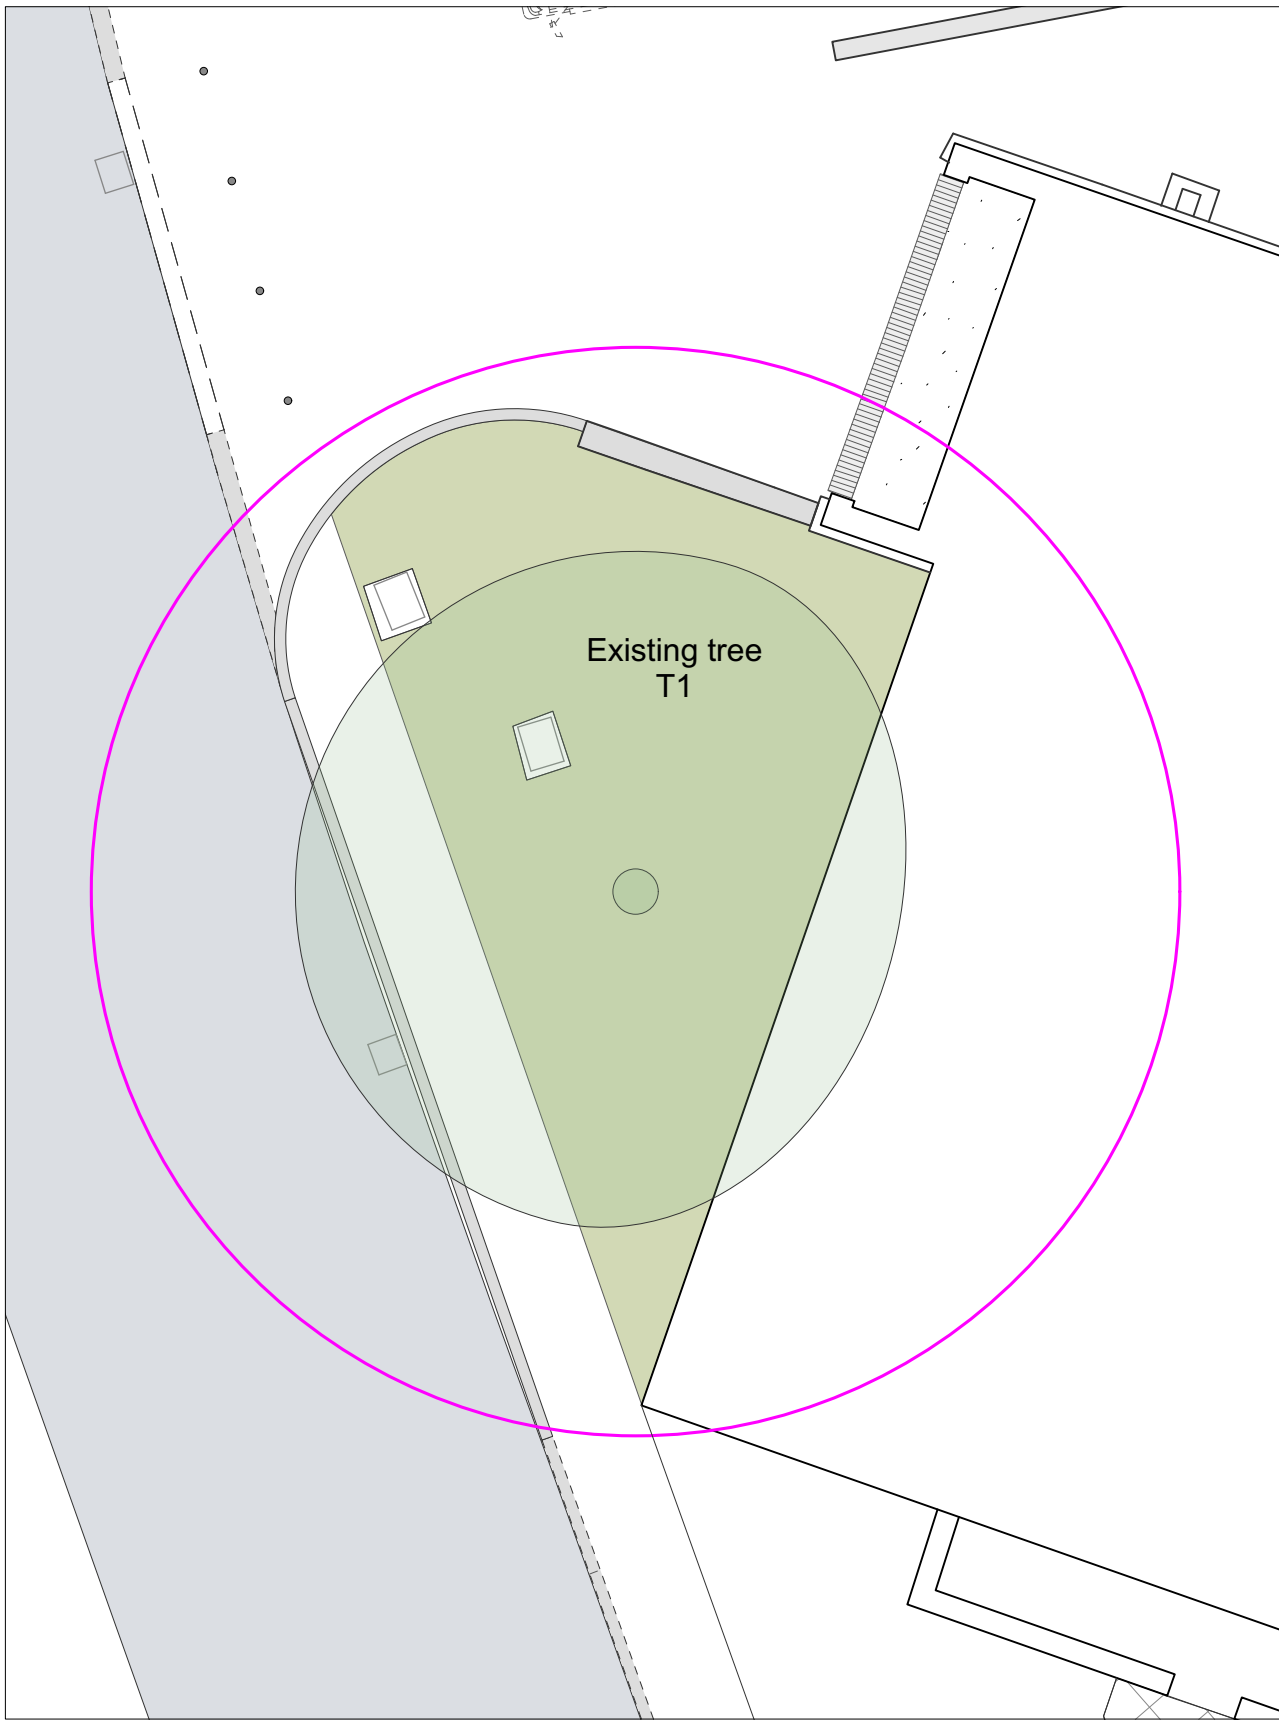

PLANTING AREA B - Ground Level Back of House
1:100

PLANTING AREA B

Planting mix - existing tree underplanting

Planting matrix, 2L pots, 6 plants/m²:

- 45 no. Helleborus foetidus
- 45 no. Polygonatum multiflorum
- 45 no. Geranium x oxonianum 'Wargrave Pink'
- 45 no. Dryopteris filix-mas
- 30 no. Iris foetidissima
- 30 no. Blechnum spicant
- 30 no. Euphorbia amygdaloides 'Purpurea'
- 30 no. Asplenium scolopendrium


Shrubs, 5L pots:

- 3 no. Viburnum opulus var. opulus 'Compactum'
- 3 no. Sarcococca hookeriana var. digyna 'Purple Stem'

Bulbs, 5 bulbs/m²:

- 150 no. Galanthus nivalis
- 100 no. Narcissus poeticus

NOTE: Existing planting area to be cleared of unsuccessful plants and weeds; careful hand-scraping of the top layer of existing substrate. 100mm depth new topsoil and 50mm bark mulching to be added to the entire planting area. All new plants and shrubs positioned within the existing tree RPA are to be planted in carefully hand dug holes avoiding any tree roots. If tree roots are encountered they should be carefully covered with the existing topsoil.

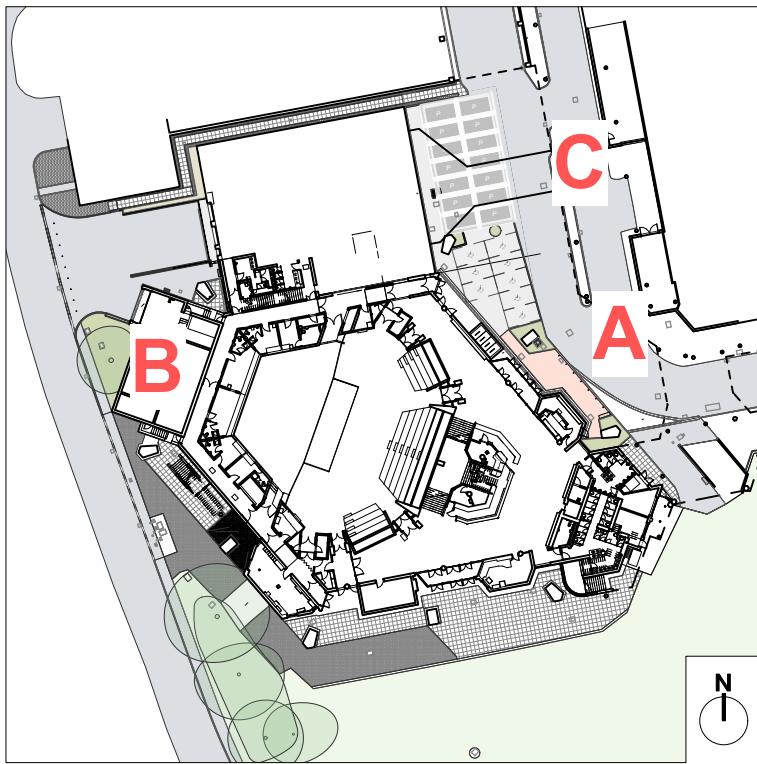

© JCLA

Do not scale from this drawing. Any discrepancies or queries should be brought to the attention of the authors. Dimensions are to be verified on site prior to construction.

To be read in conjunction with all relevant Architects', Services and Structural Engineers' drawings.

All existing site, tree and building information has been compiled from different sources.

Refer to current revisions of all referenced files.

Notes:

- Refer to Architect's details for new balustrades at podium level.
- Information related to external wayfinding is not included within current package - Contractor to include a cost allowance for further development as part of general wayfinding signage package.
- All hard landscaping layout subject to further development during stage 4 setting out.

Key:

- Project red line boundary
- Proposed permeable clay paving
- Proposed light permeable block paving
- Proposed asphalt
- Proposed anthracite permeable paving
- Proposed concrete
- Proposed drainage channels
- Planting area
- Existing tree
- Tree Root Protection Area (RPA)

- +xx.xx Existing retained site level
- +xx.xx Existing removed site level
- +xx.xx Proposed external site level
- 1:xx Proposed external fall gradient
- 1:xx Existing retained external fall gradient

Rev	Date	Description
P01	12.01.2024	Issued for planning approval
P02	09.10.2024	Issued for planning approval
P03	18.10.2024	Issued for planning approval

JCLA
Jonathan Cook Landscape Architects Ltd
3A Iliffe Yard
LONDON SE17 3QA
Tel +44 (0)207 703 3270
www.jcla.co.uk

Client
Reading Borough Council

Project
HX201 Hexagon Studio Theatre

Drawing Title
Outline planting plans

Drawing Status
Planning

Date
12.01.2024

Scale
1:50/100 @ A1

Drawing Number
HX201-JCLA-DR-L-1008

Revision
P03