
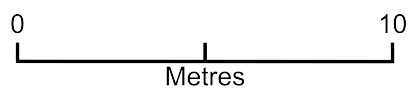


32 Marsack Street

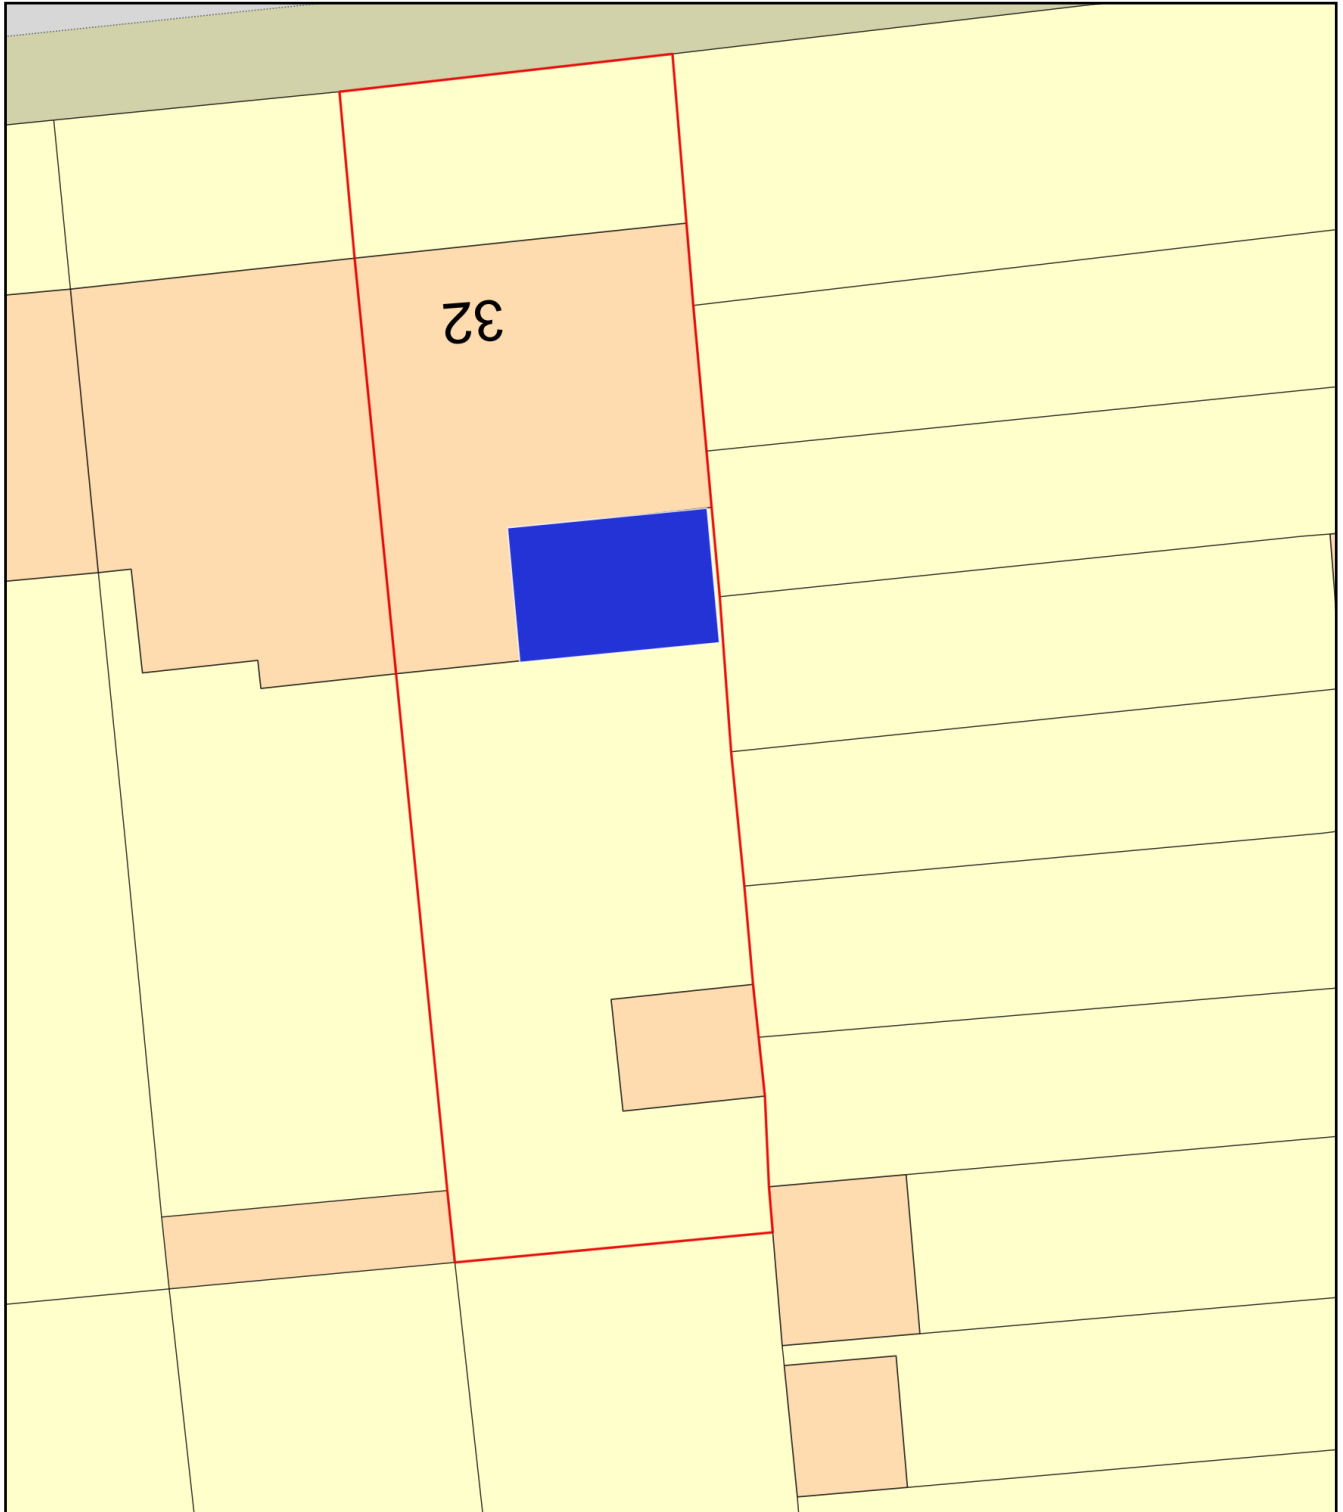

Plan Produced for: Frances Norris

Date Produced: 10 Sep 2024

Plan Reference Number: TQRQM24254130142097

Scale: 1:200 @ A4