


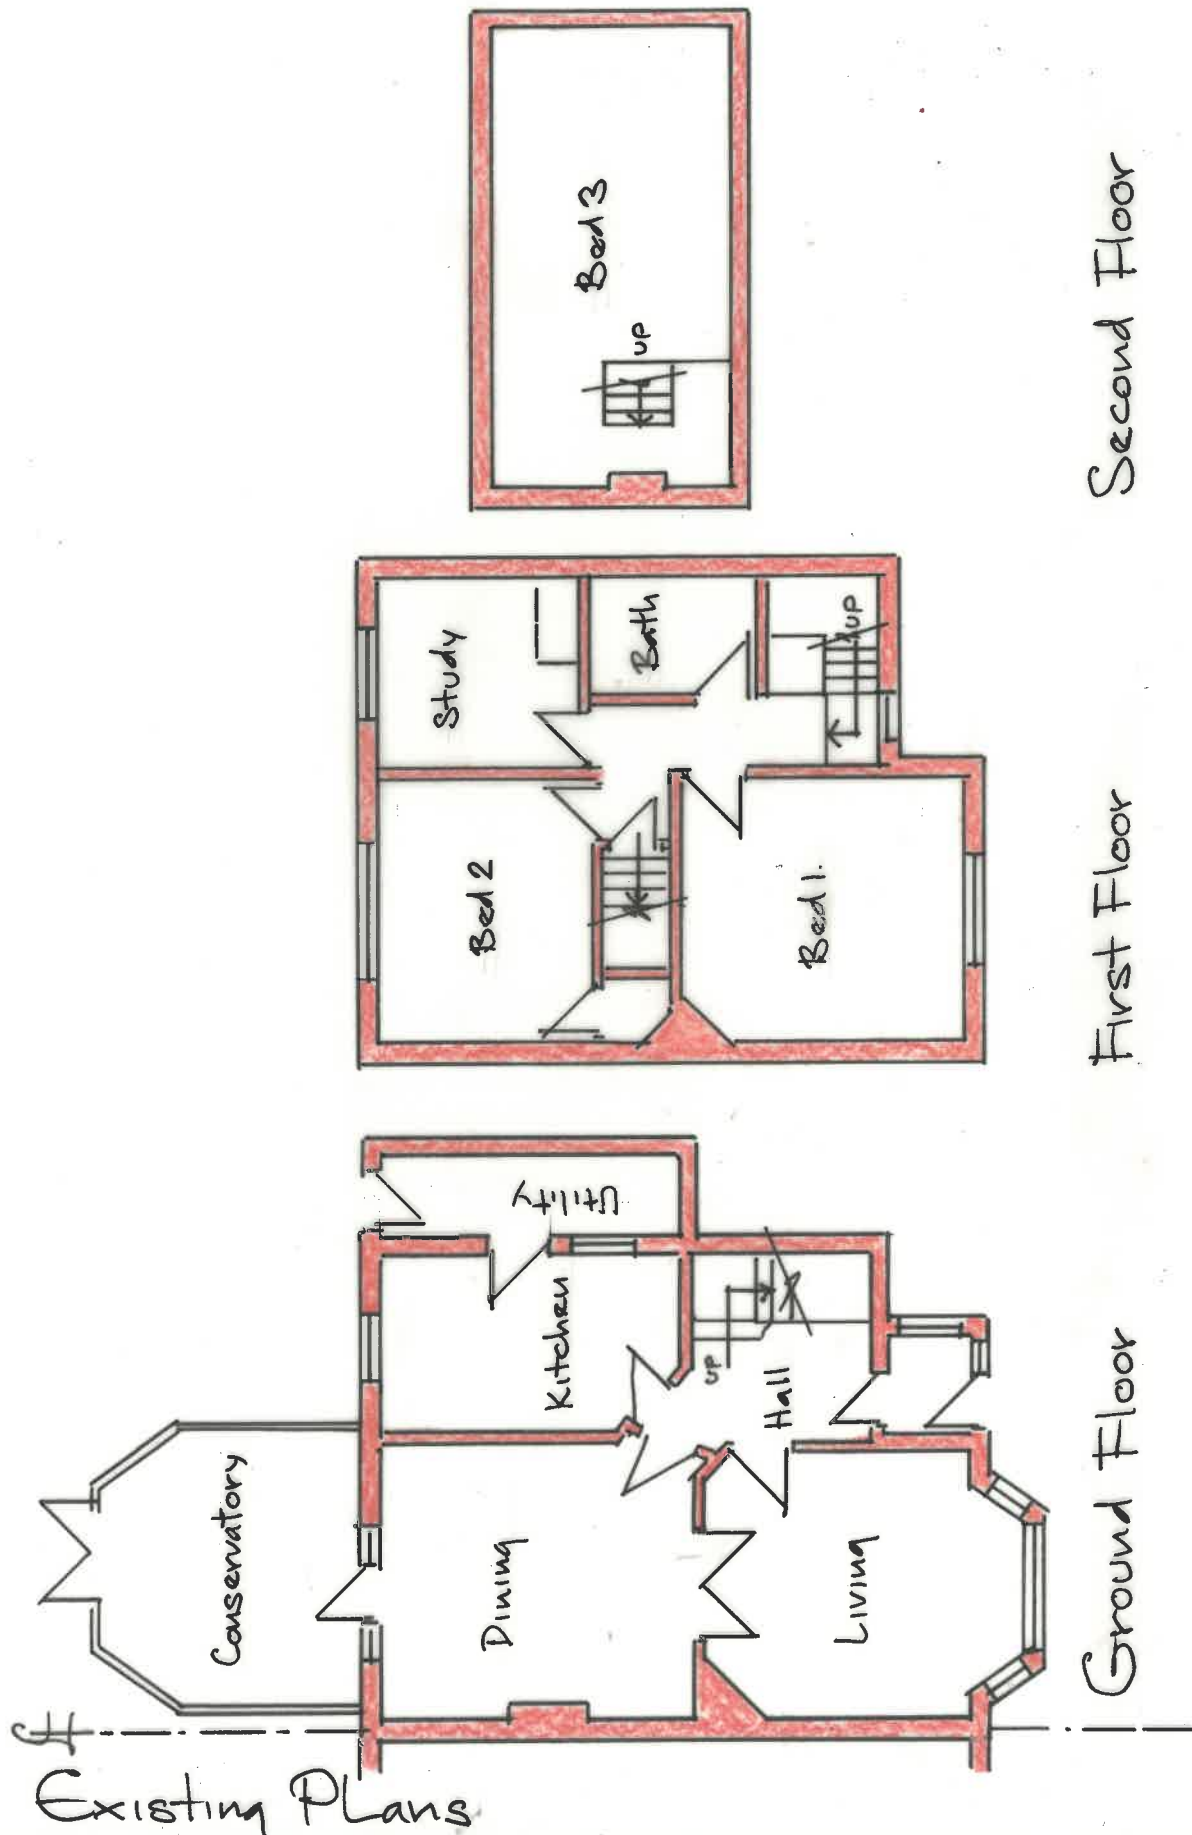

SITE: 35 Northumberland Avenue • Reading • Berks



PROPERTY SERVICES

Architectural Designers
& Surveyors
Newbury (01635) 864956

DRAWN: AMF.

SCALE: 1:100

DATE: Sept 24

DRAWING No.

24/369/10