



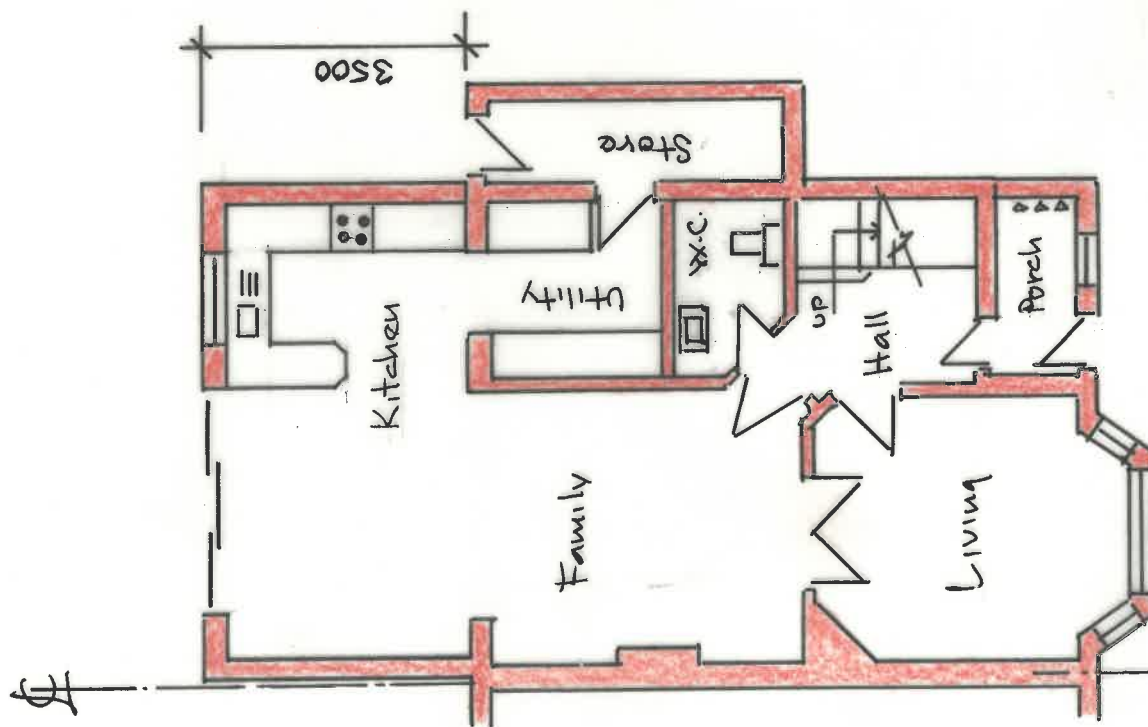

Proposed Ground Floor

Proposed Extension

SITE: 35 Northumberland Avenue • Reading • Berks

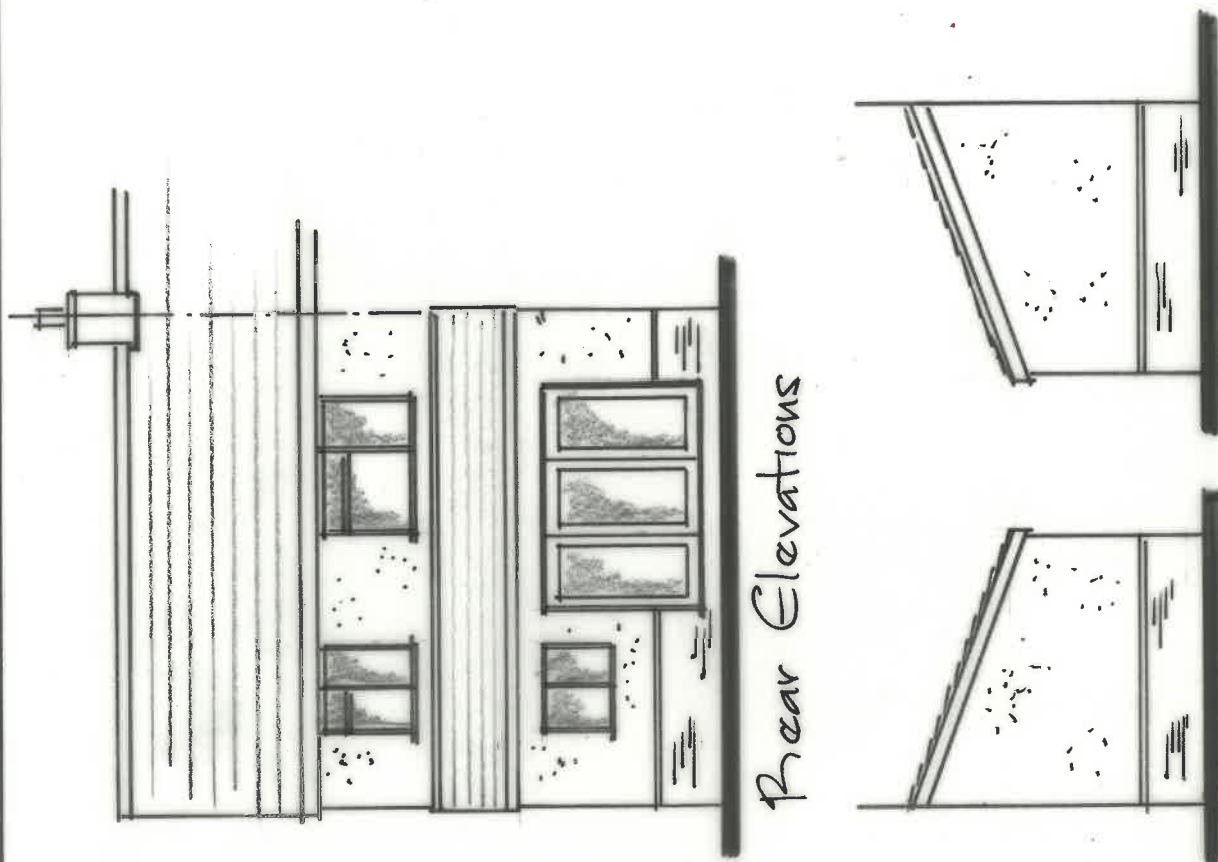

PROPERTY SERVICES

Architectural Designers
& Surveyors
Newbury (01635) 864956

DRAWN: AMFo

SCALE: 1:100

DATE: Sept 24

DRAWING No. 24/369/11