



No.	Revision	Date
-----	----------	------

- P1 Extension reduced to 5.35m and height lowered by 225mm 10/24
- P2 Extension reduced to 5.0m a 10/24

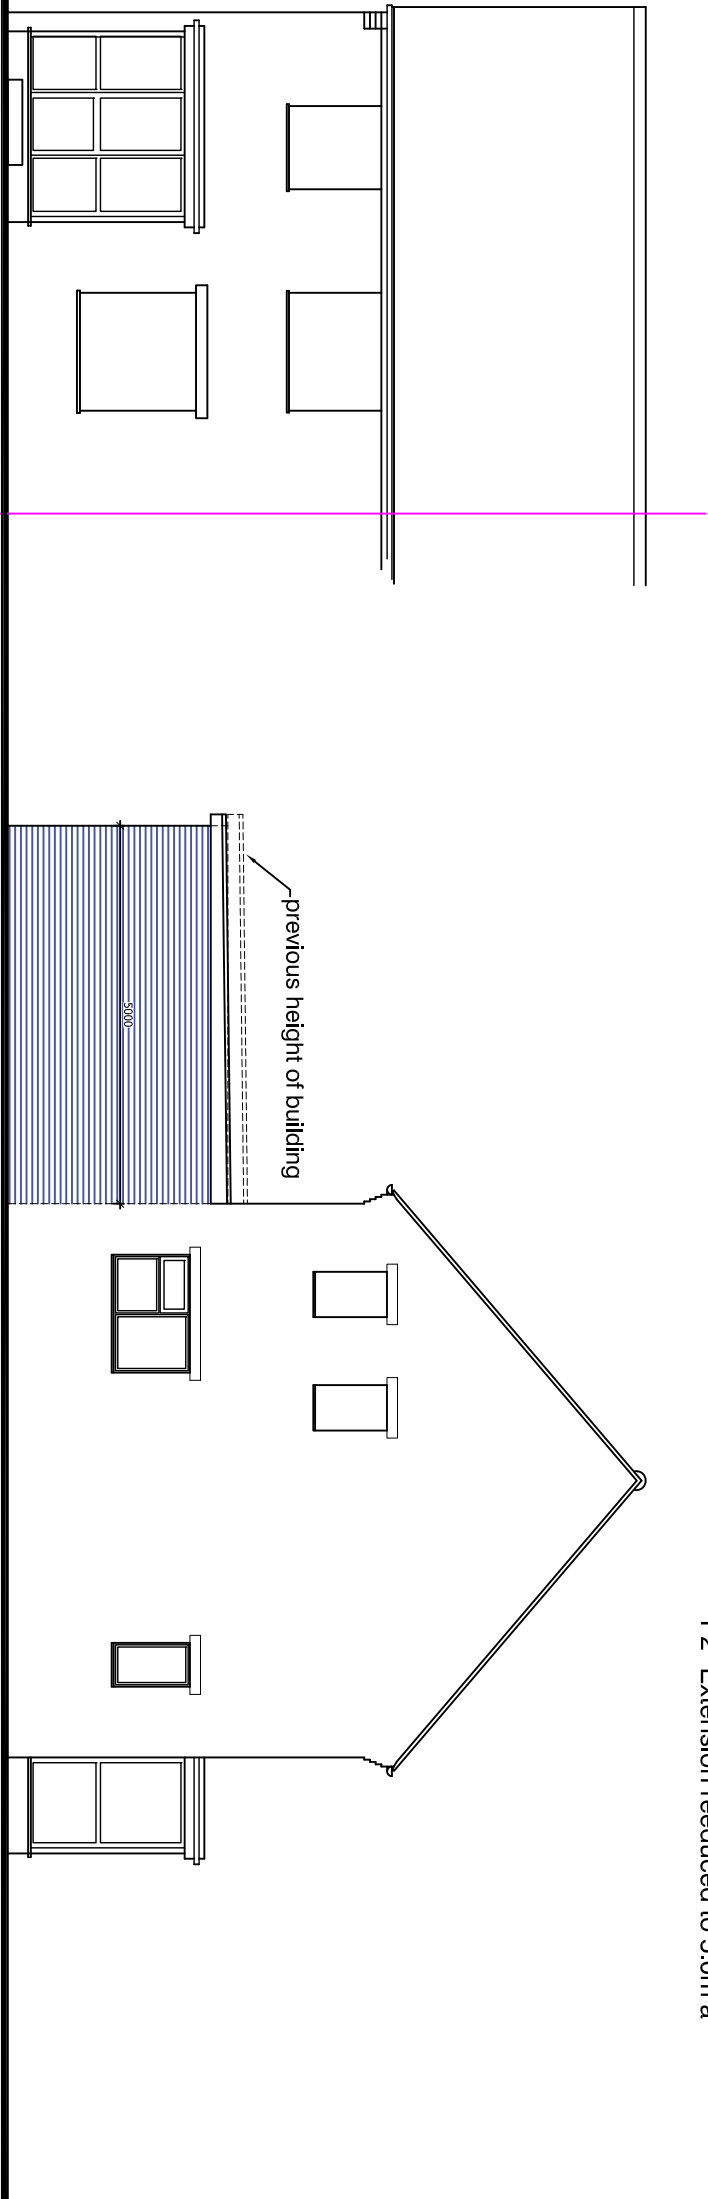


front elevation


side elevation

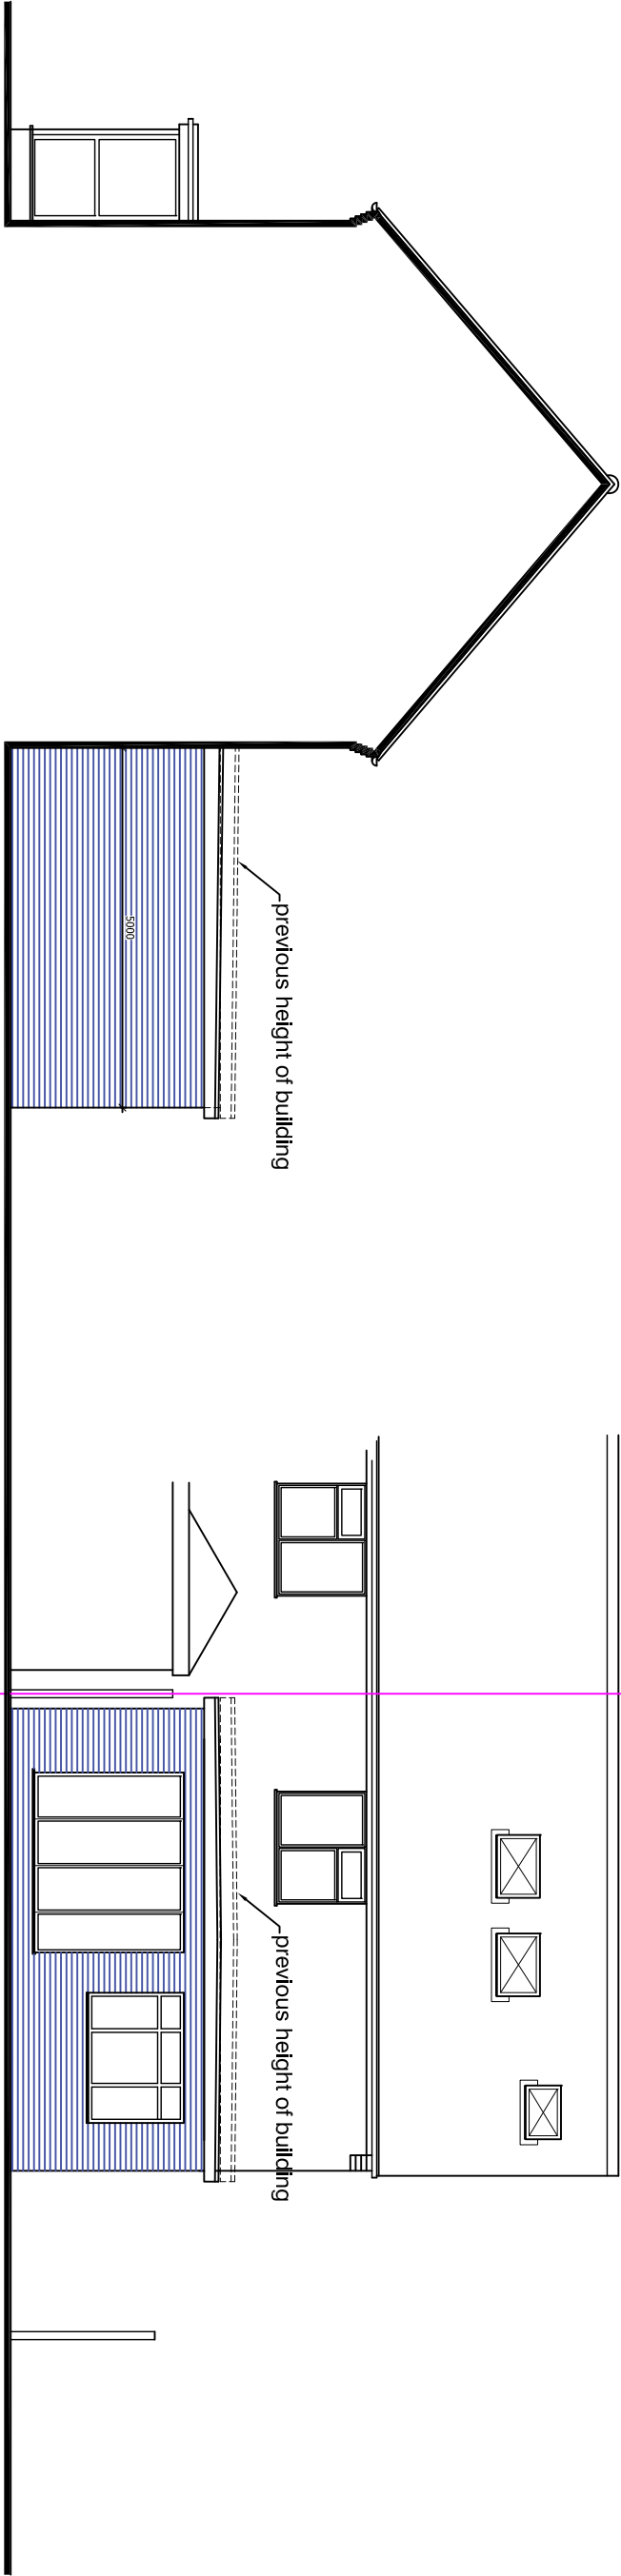


sectional side elevation

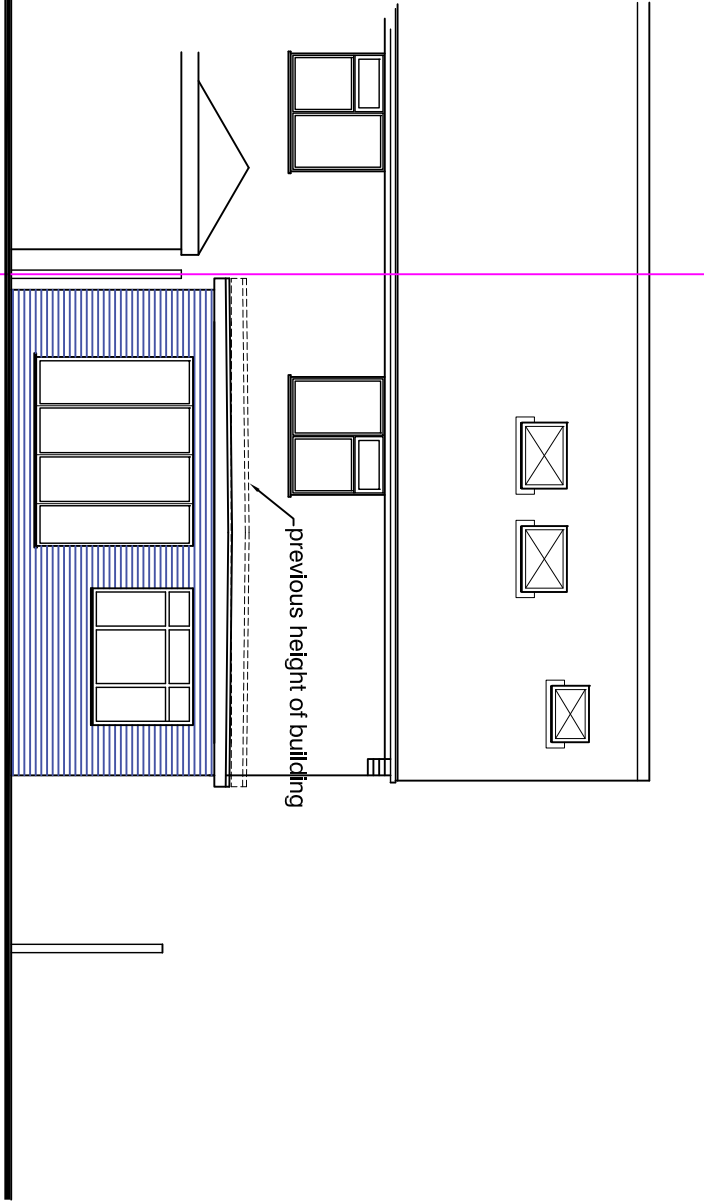

rear elevation

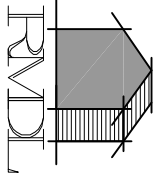

RAMMURTI DESIGN LTD
ARCHITECTURAL & PLANNING SERVICES
268 TILGHURST ROAD, READING RG30 2NE
TEL/FAX: 01189510628 MOB: 07799883574

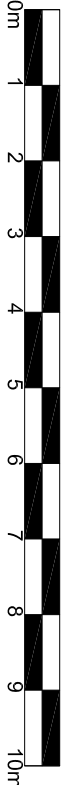

Proposed single storey rear extension to existing
semi-detached dwelling
at 193 Hartland Road, Whitley Reading
for Mrs K Mahmood

ELEVATIONS - PROPOSED
Scale: 1/100
Date: August 2024

HR193-04 Rev P2