




No.	Revision	Date
P1	Extension reduced to 5.35m deep	10/24
P2	Extension reduced to 5.0m deep	10/24

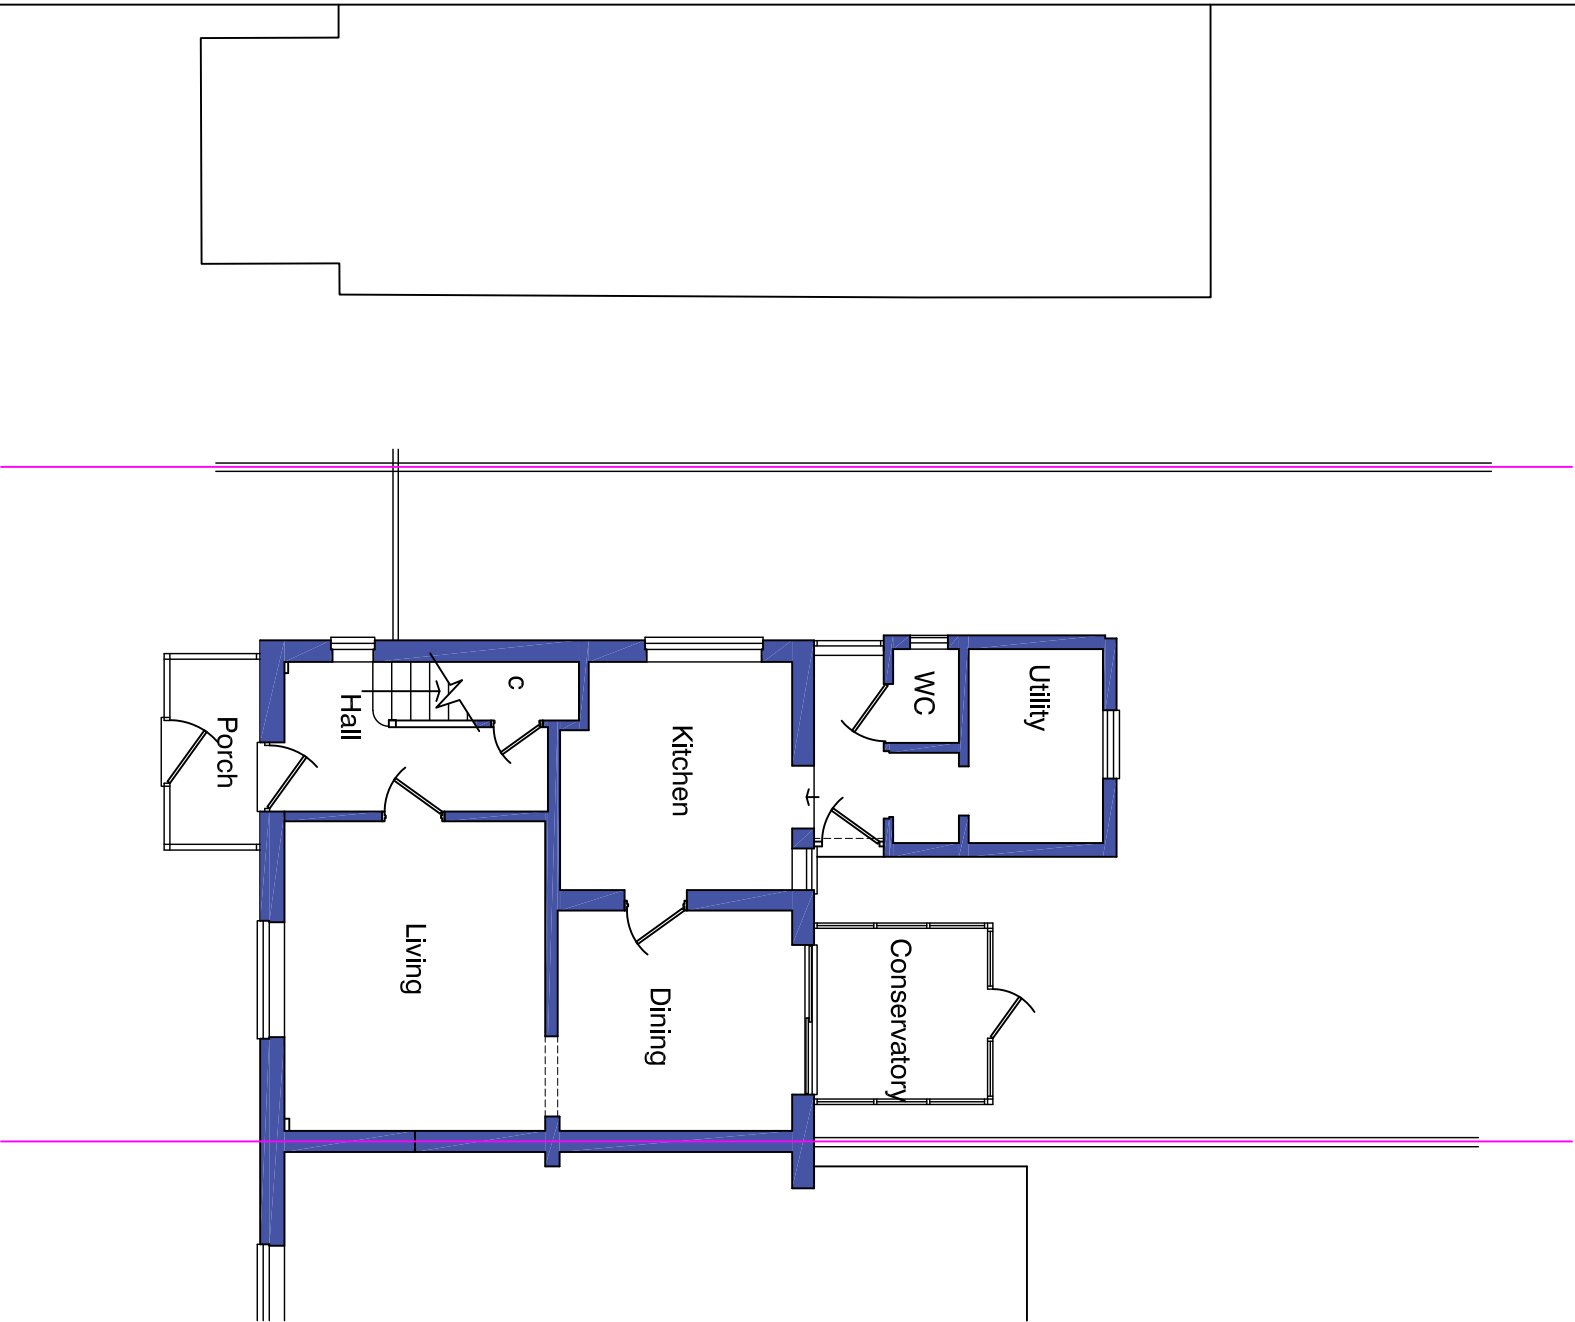

Ground Floor Plan - Existing

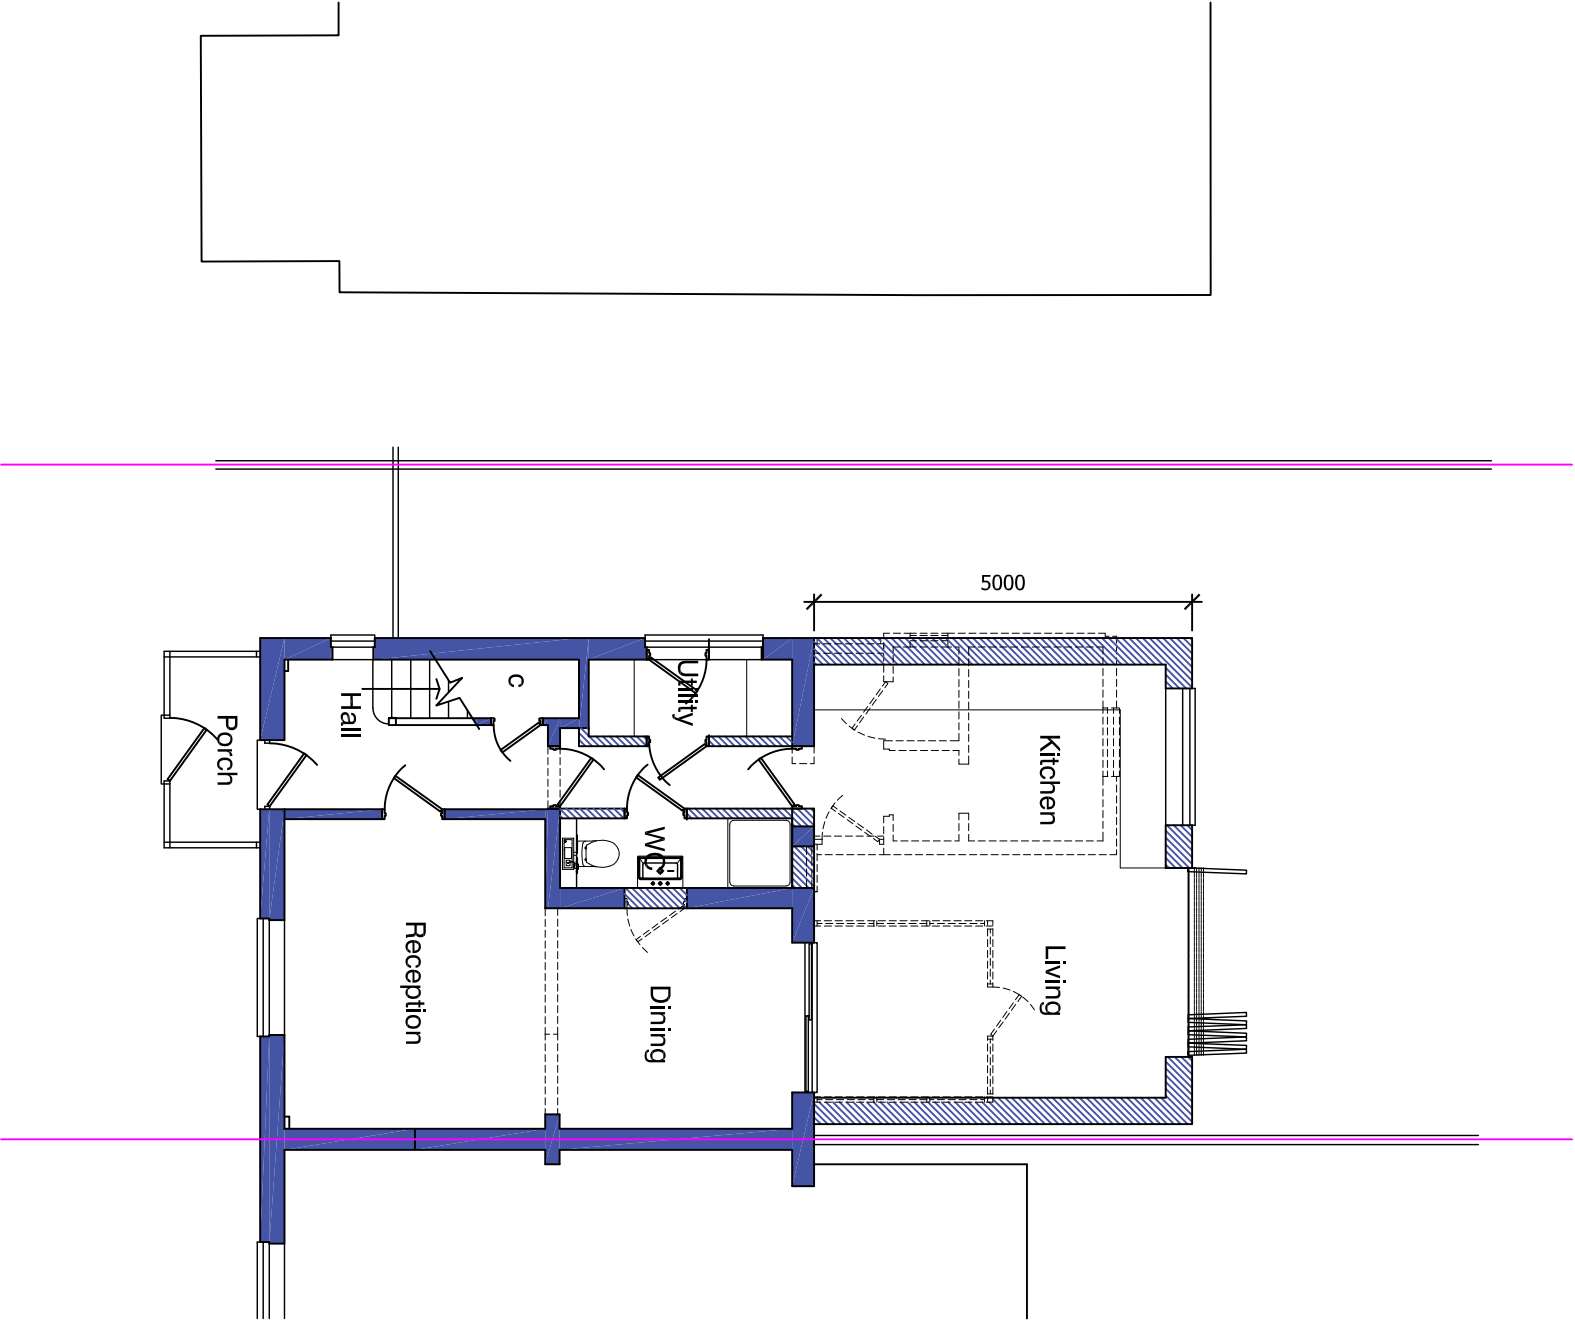

Ground Floor Plan - Proposed

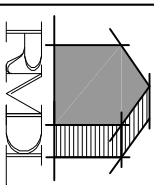

RAMMURTI DESIGN LTD
ARCHITECTURAL & PLANNING SERVICES
268 TILGHURST ROAD, READING RG30 2NE
TEL/FAX: 01189510628 MOB: 07799883574



Proposed single storey rear extension to existing semi-detached dwelling
at 193 Hartland Road, Whitley Reading
for Mrs K Mahmood

FLOOR PLANS existing & proposed ground
Scale: 1/100
Date: August 2024

HR193-02 Rev P2