


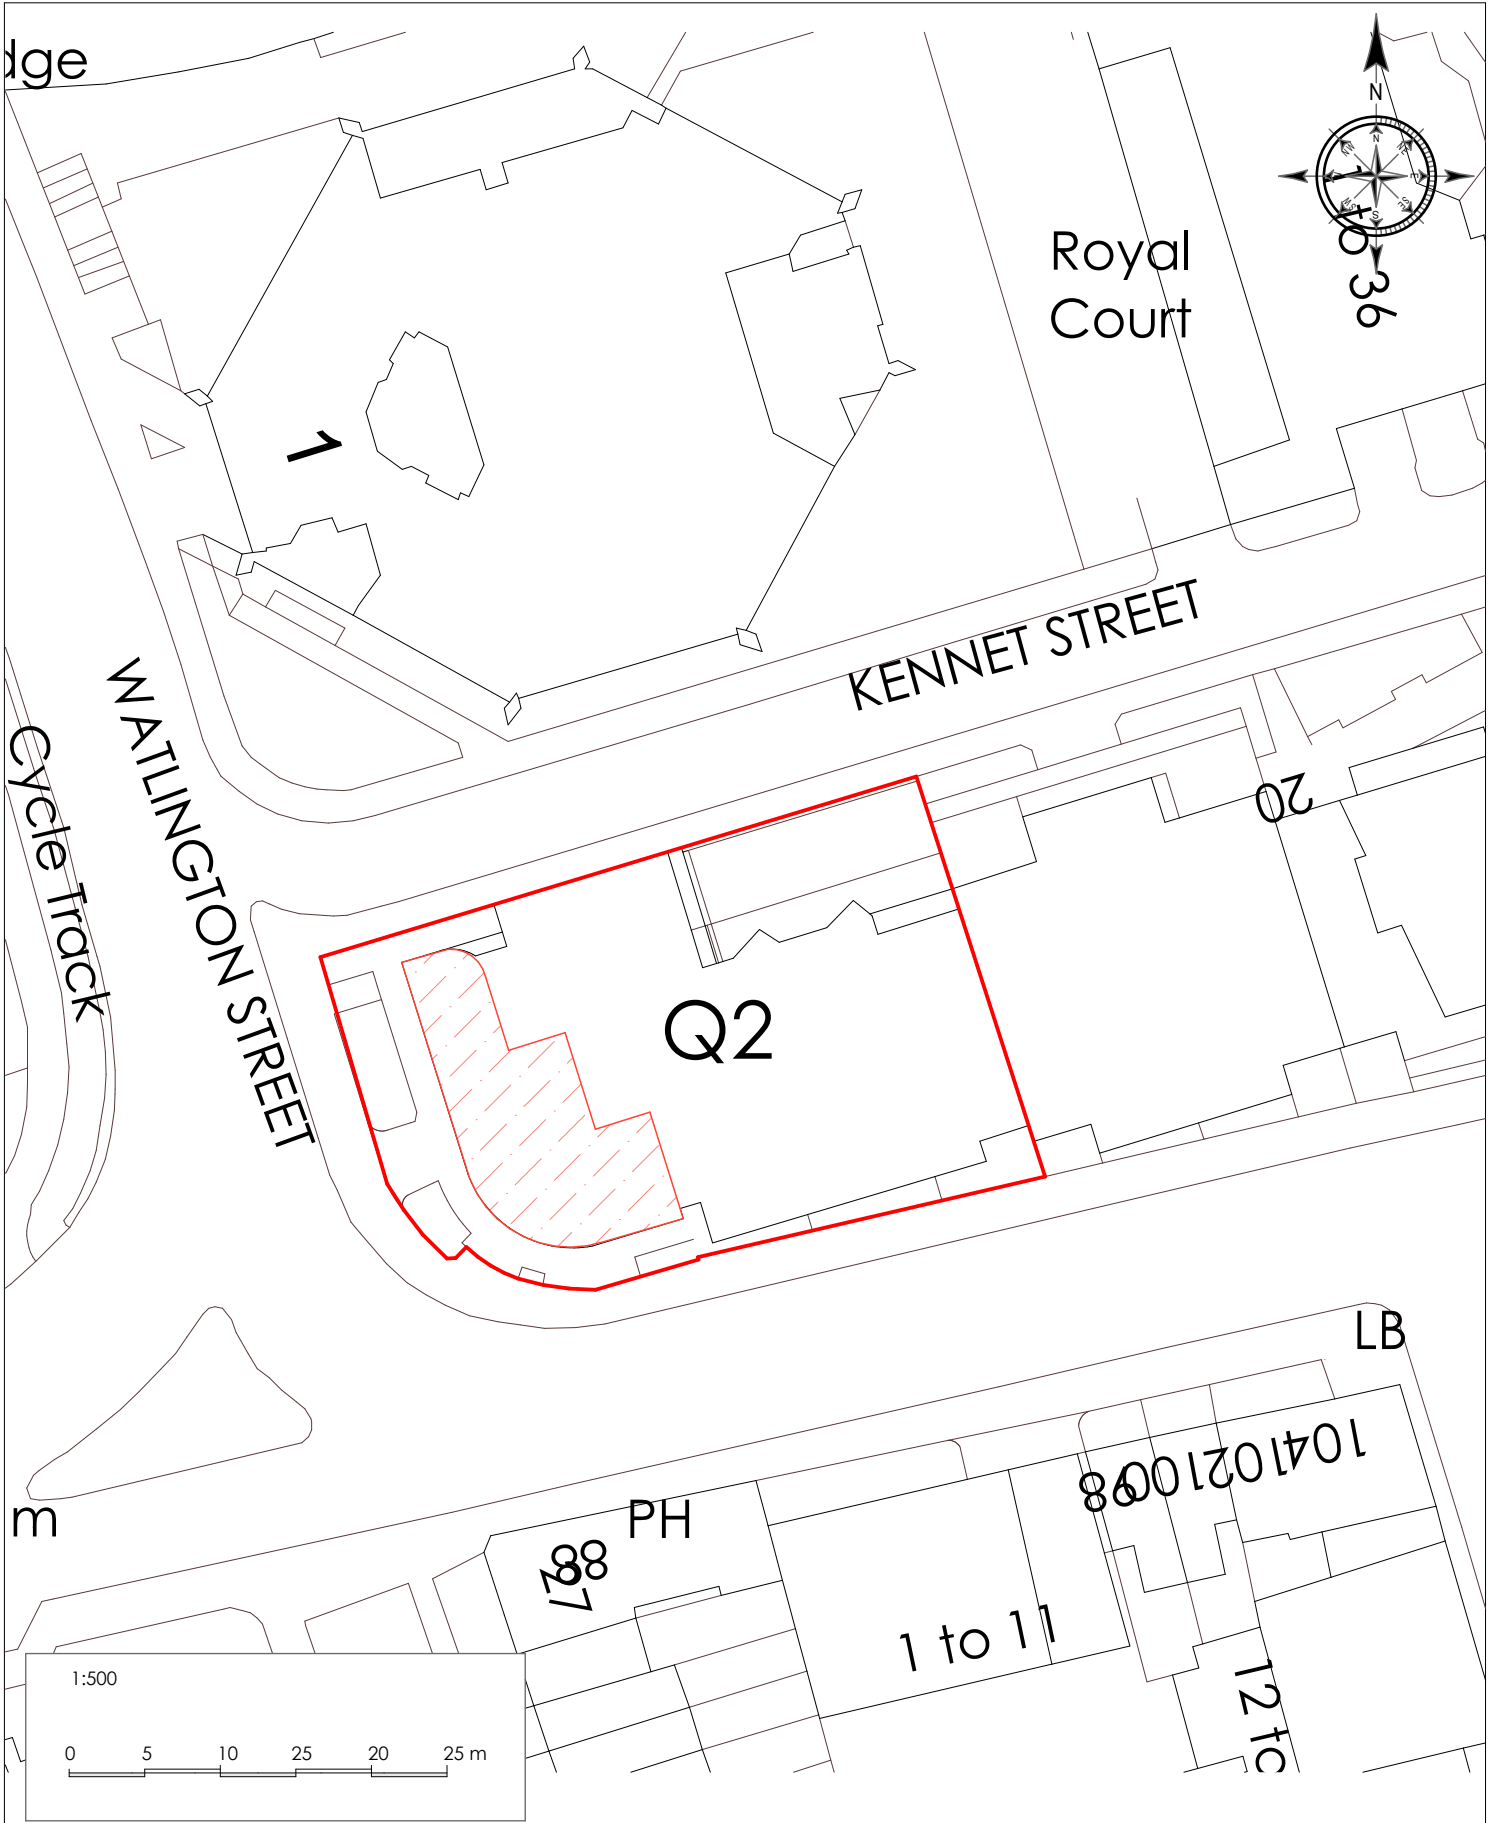

				THE KEEN PARTNERSHIP		Client: DSLS Ltd		Status: PLANNING		
				The Courtyard Edinburgh Road Reading RG30 2UA Tel: 0118 9510 855 Fax: 0118 9510 866 Email: chriskkeen@keenpartnership.co.uk www.keenpartnership.co.uk		Job Title: Q2, Watlington Street, Reading RG1 4AY		Date Drawn: 02.08.13	Drawn By: SWS	Scale: 1:1250 @A4
						Drawing Title: Proposed Block Plan		Job No: 8448	Drg No: PL-02	Rev: -
Rev	Comment	By	Date							