


Location Plan

Site Address: 26, Milman Road, Reading, RG2 0AY

Date Produced: 22-Oct-2024

Scale: 1:1250 @A4

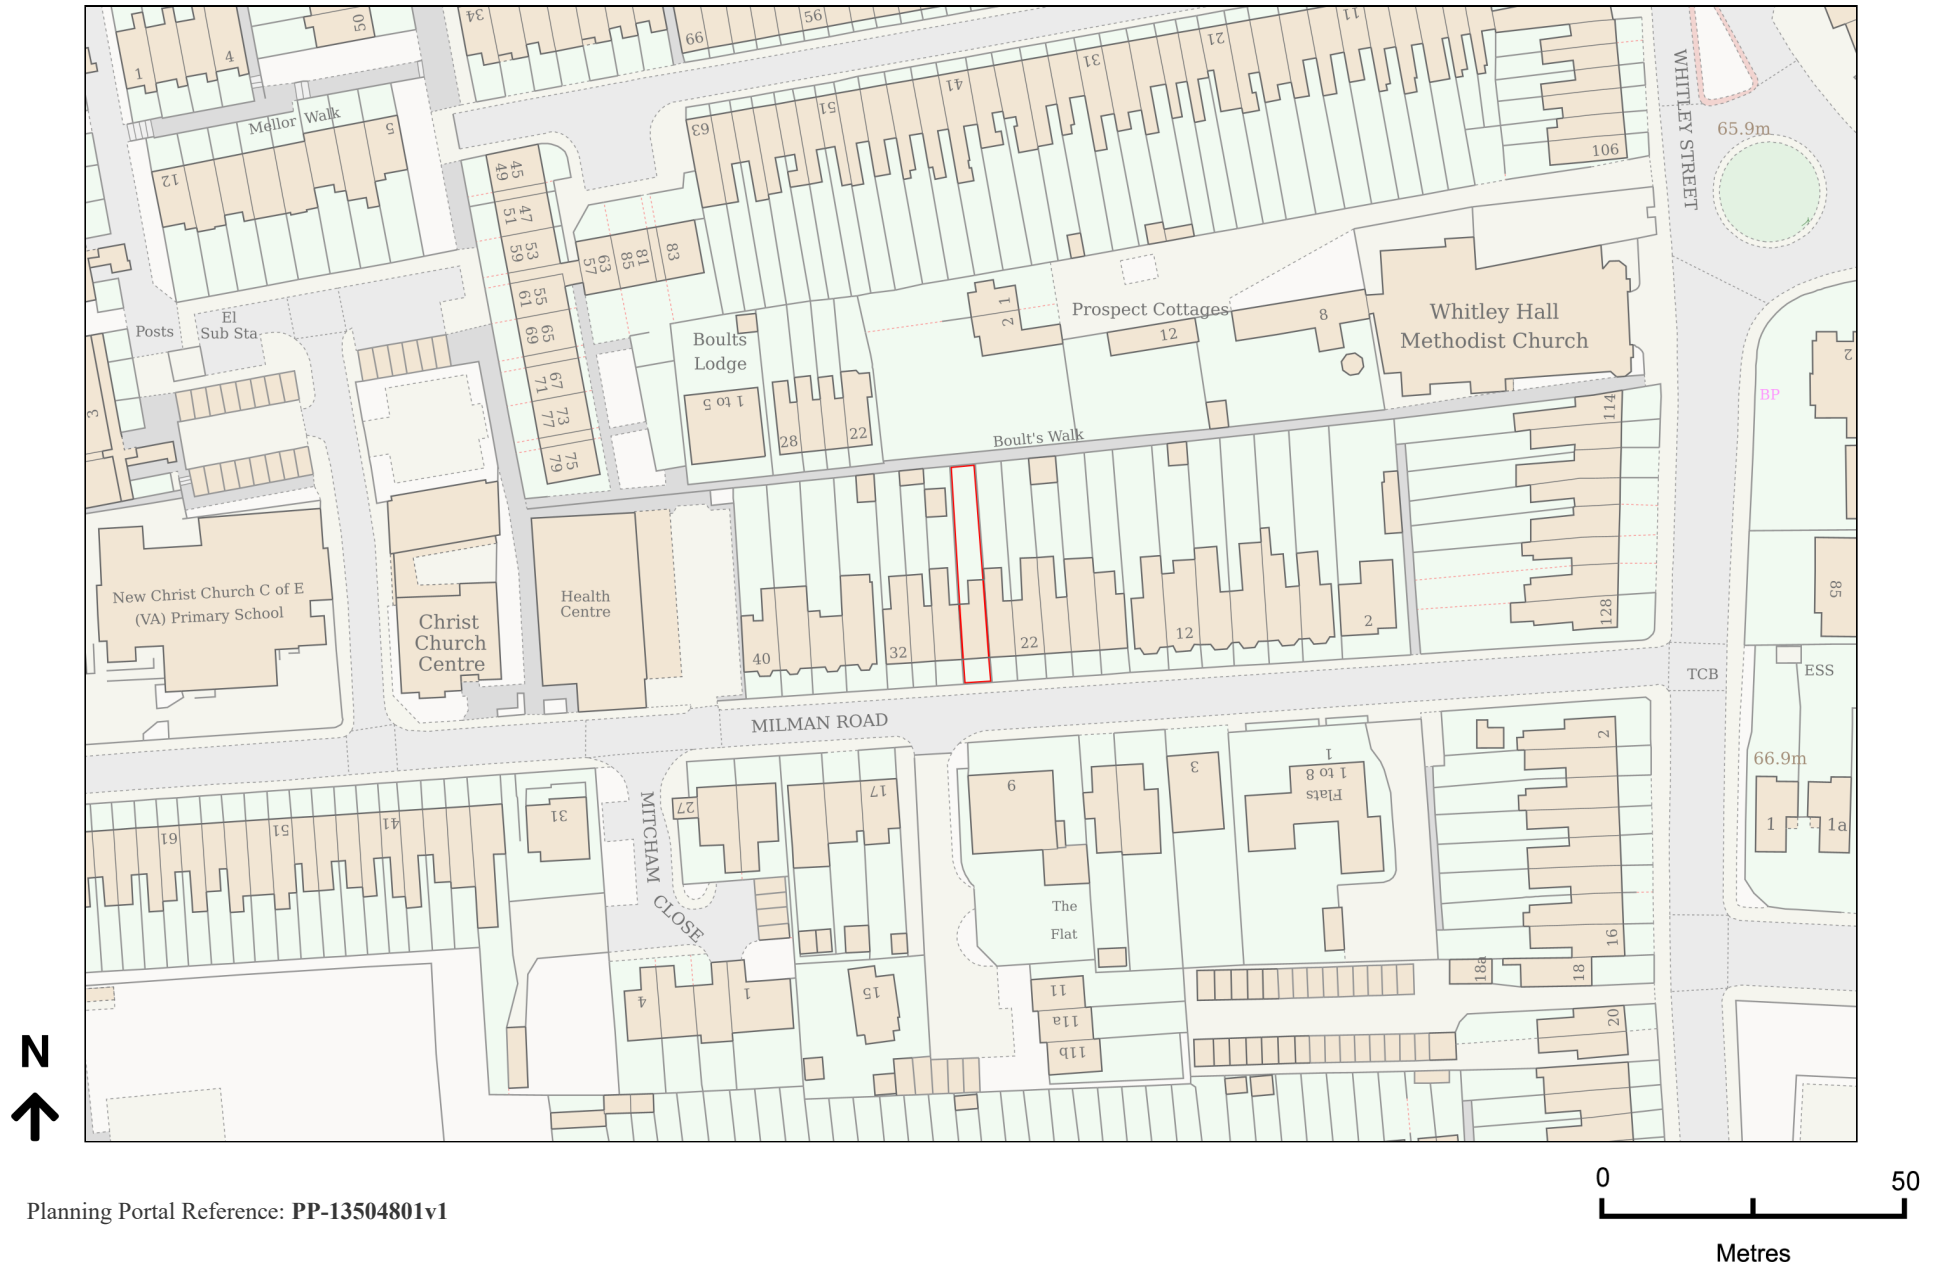

Planning Portal Reference: PP-13504801v1