


Any dimensions shown
are external brickwork
sizes.

Drawing for
planning purposes only.

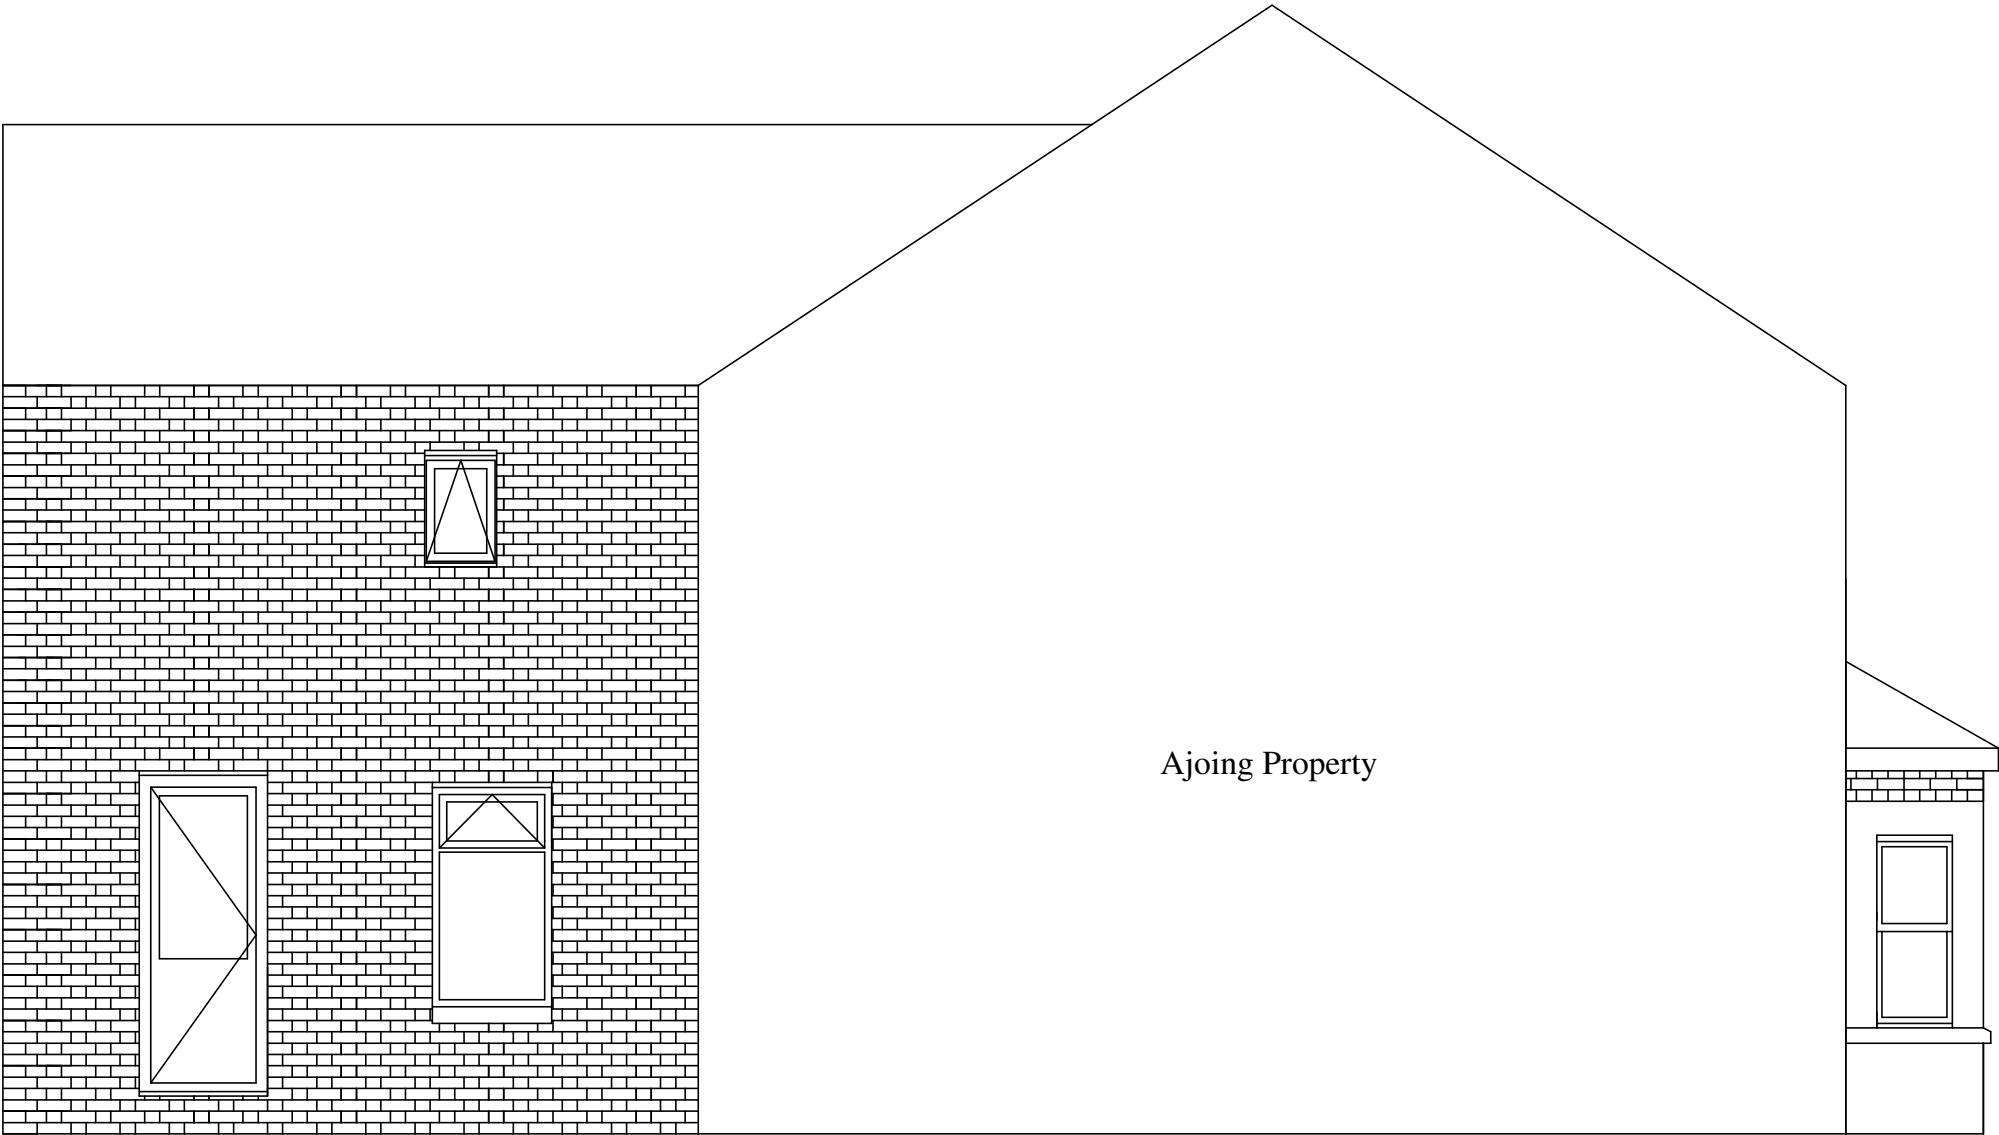

PROPOSED ELEVATION

SCALE



	FIRST REVISION	

Property Owner
Mr T Mullin

Site address
71 Audley Street
Reading
RG30 1BS

1/50 on A3	