



Any dimensions shown
are external brickwork
sizes.

Drawing for
planning purposes only.

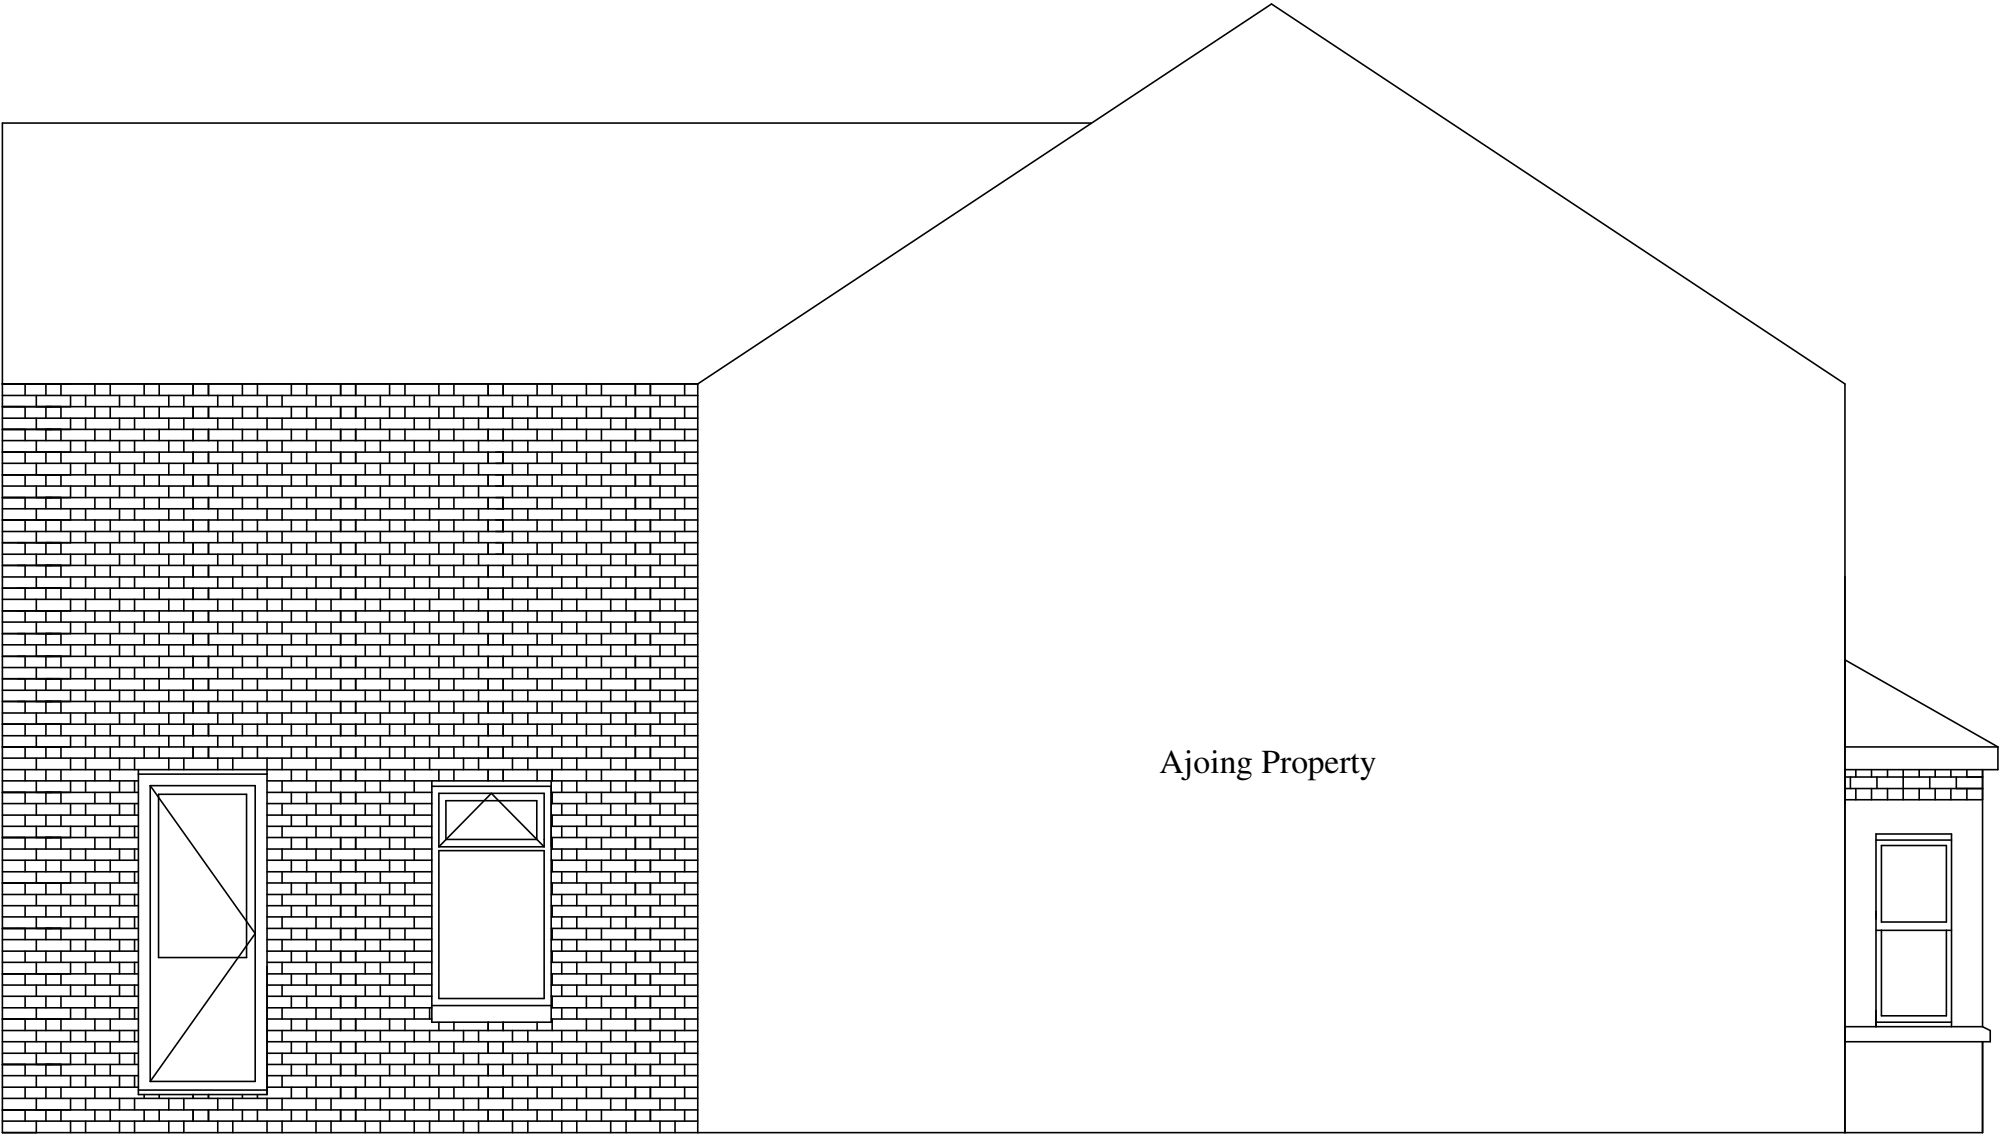

EXISTING ELEVATION

SCALE

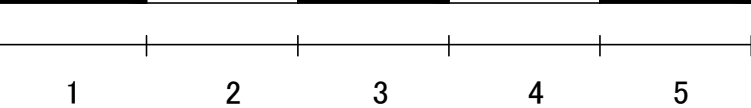

	FIRST REVISION	

Property Owner

Mr T Mullin

Site address

71 Audley Street
Reading
RG30 1BS

1/50 on A3	