
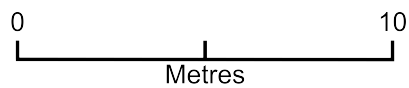


Plan 67 London Street Reading

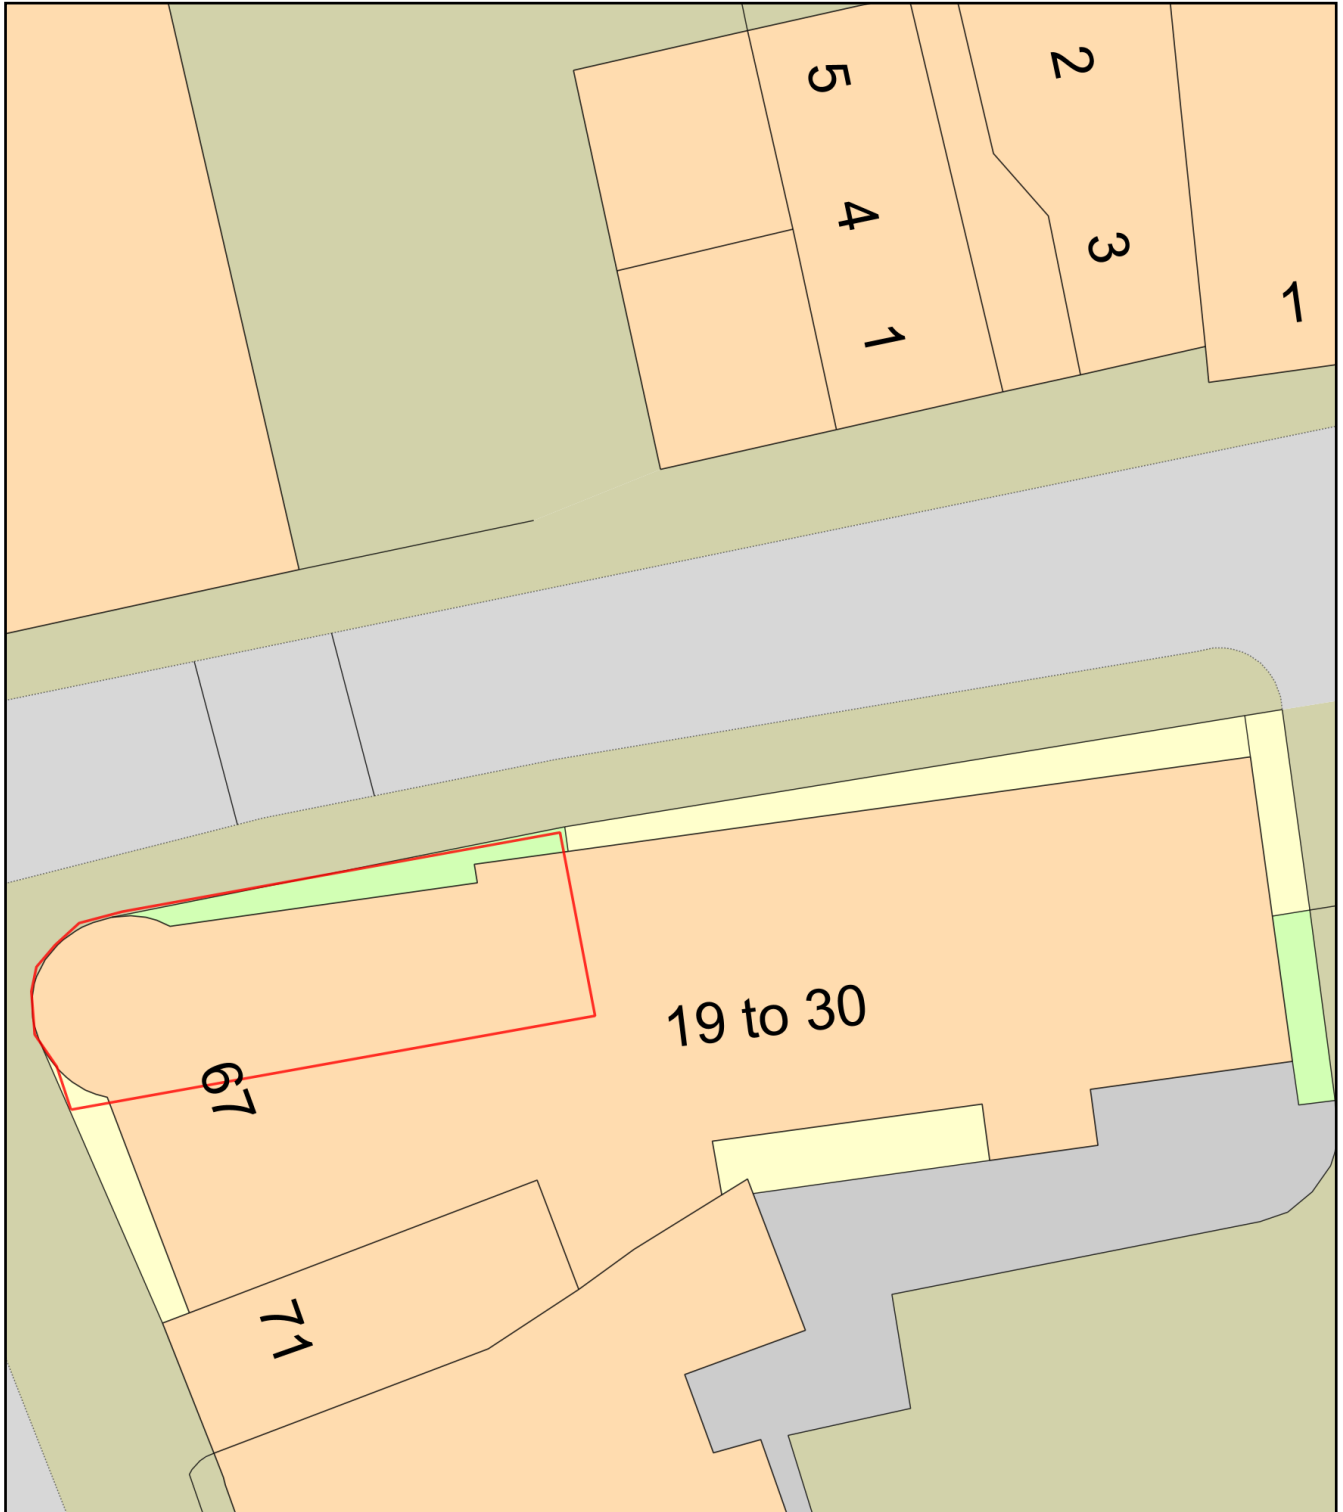

Plan Produced for: Faiza Abdulla

Date Produced: 02 Oct 2024

Plan Reference Number: TQRQM24276215234701

Scale: 1:200 @ A4