EXTRACT 1.

GROUND FLOOR PLAN.

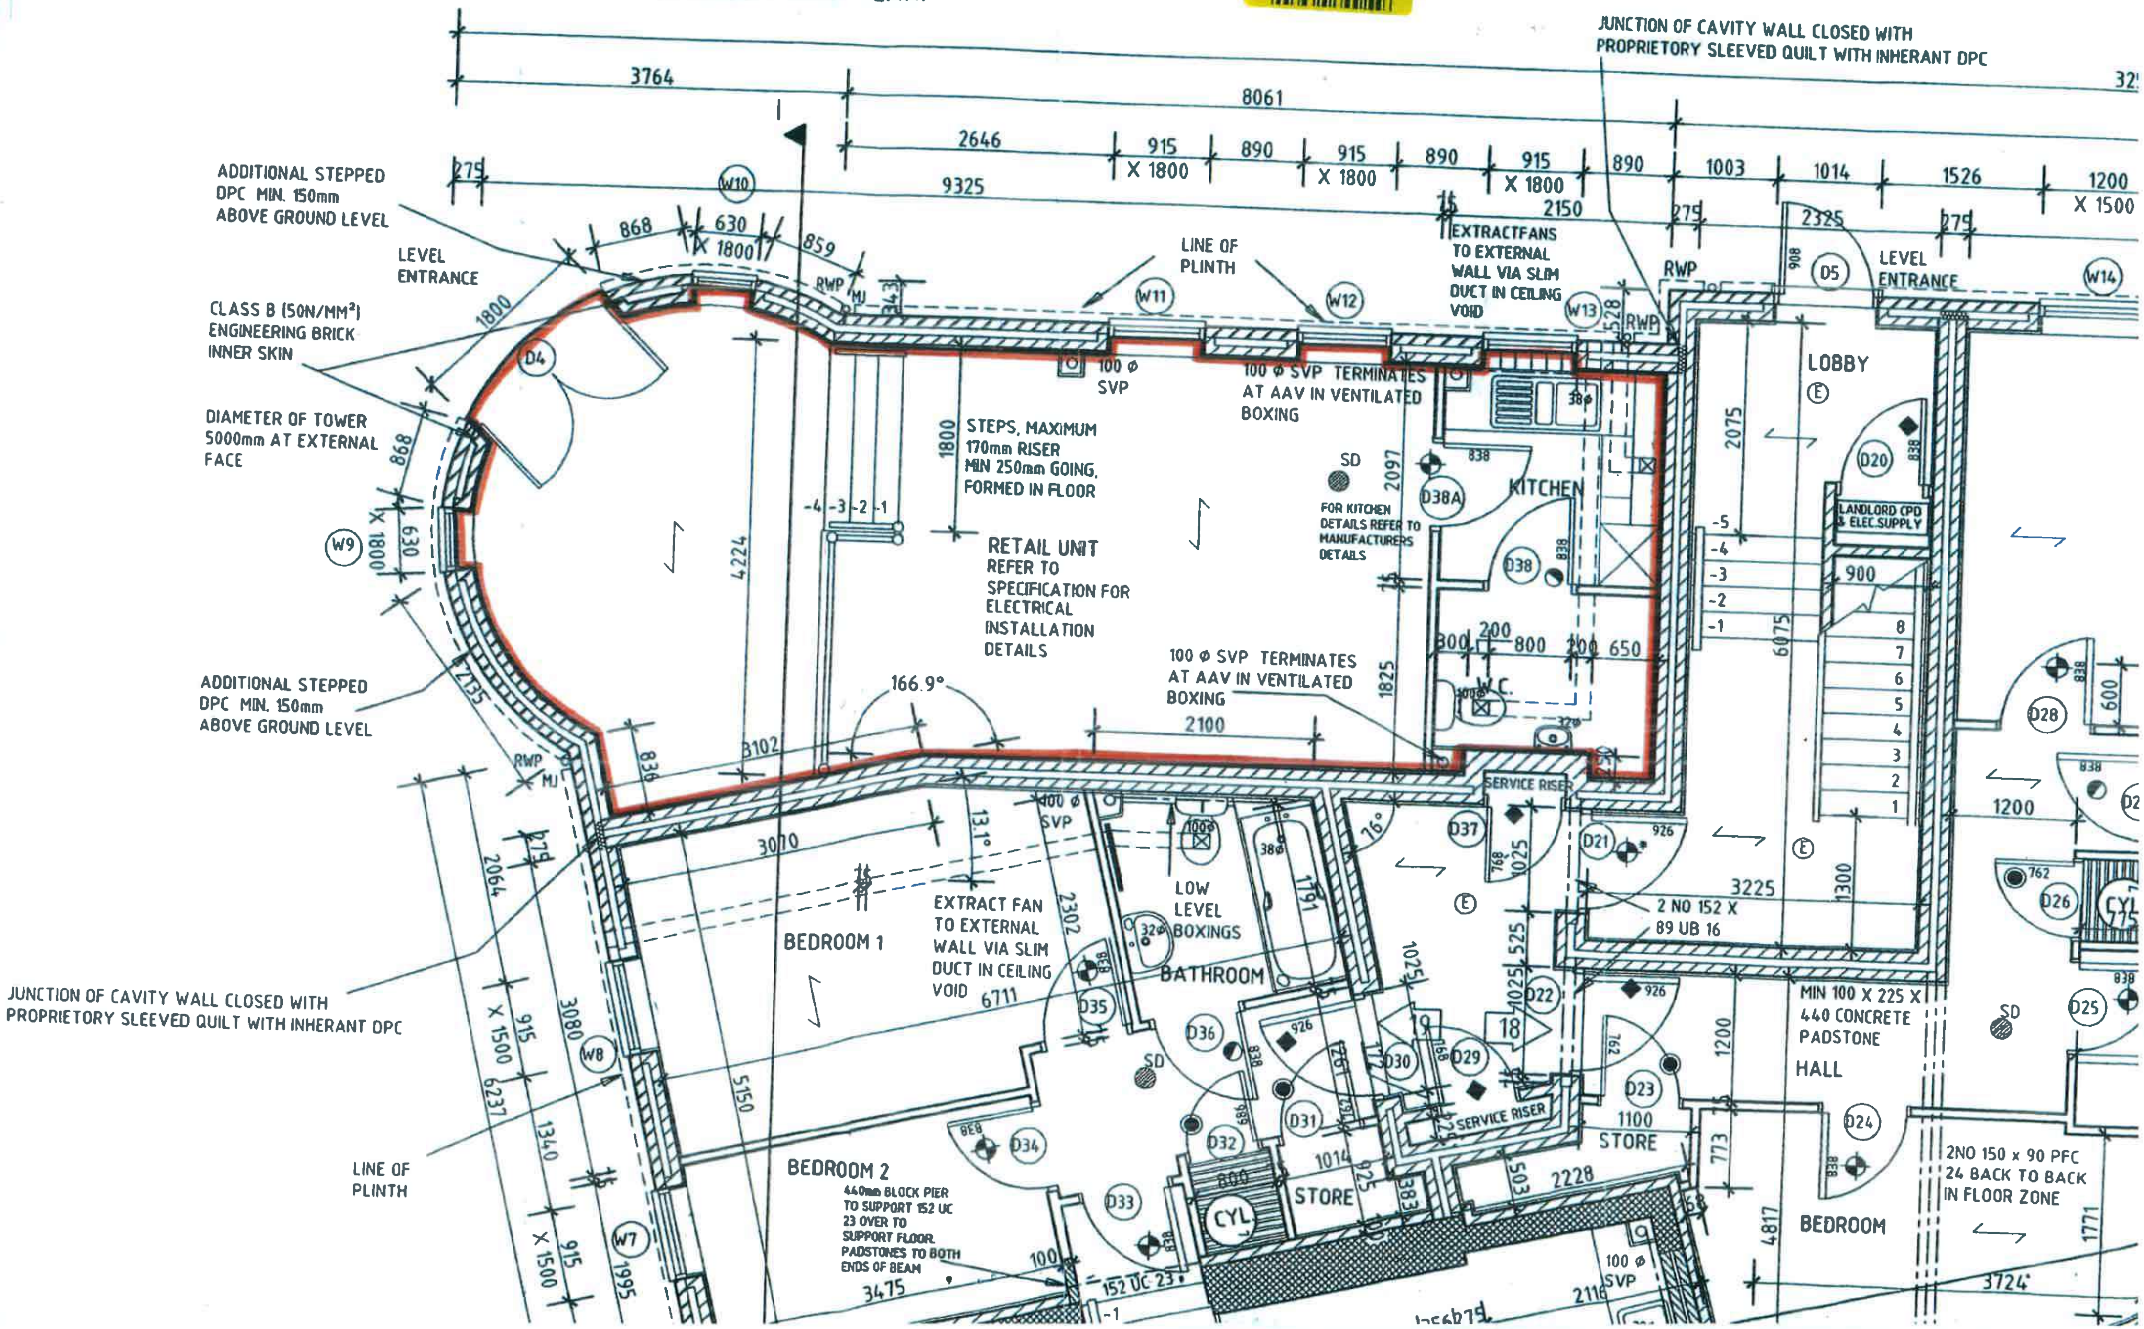

This official copy is incomplete without the preceding notes page.