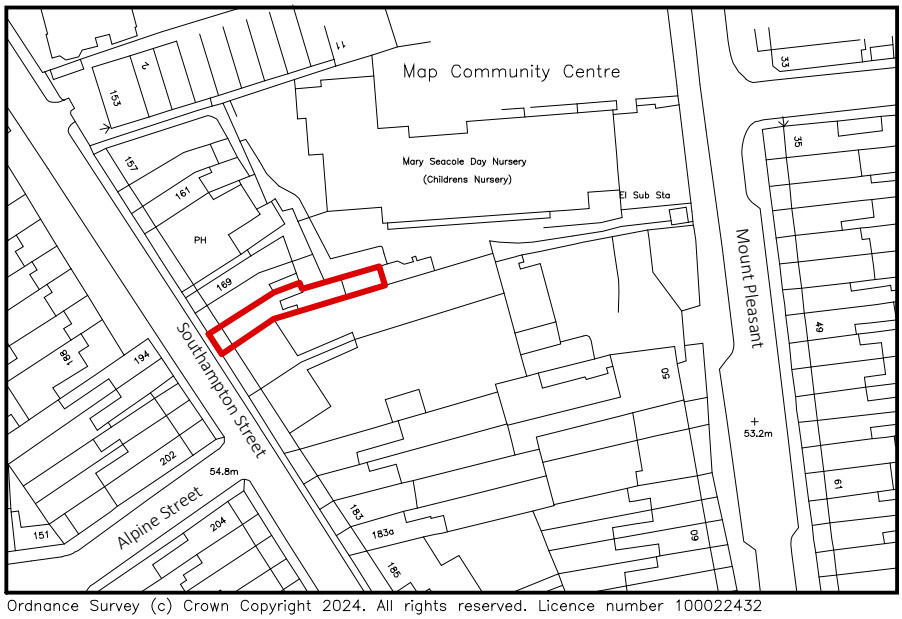

Ordnance Survey (c) Crown Copyright 2024. All rights reserved. Licence number 100022432

0 25m 50m

N

Location Plan Scale 1:1250

Revision	Date	Description

Page Size: A4

Scale: 1:1250

Revision: 1st

Drawn By: AAP

Checked By: NE

Drawing Status: Planning Issue

Date: July-24

DontMoveExtend.com
Planning Permission Specialists

Project: 173 Southampton Street
Reading
RG1 2QZ

Title: Location Plan

Drawing No.: OSMAP

COPYRIGHT© 2024

DontMoveExtend.com and the Red Box are Registered Trade Marks Of Construct 360 Ltd