


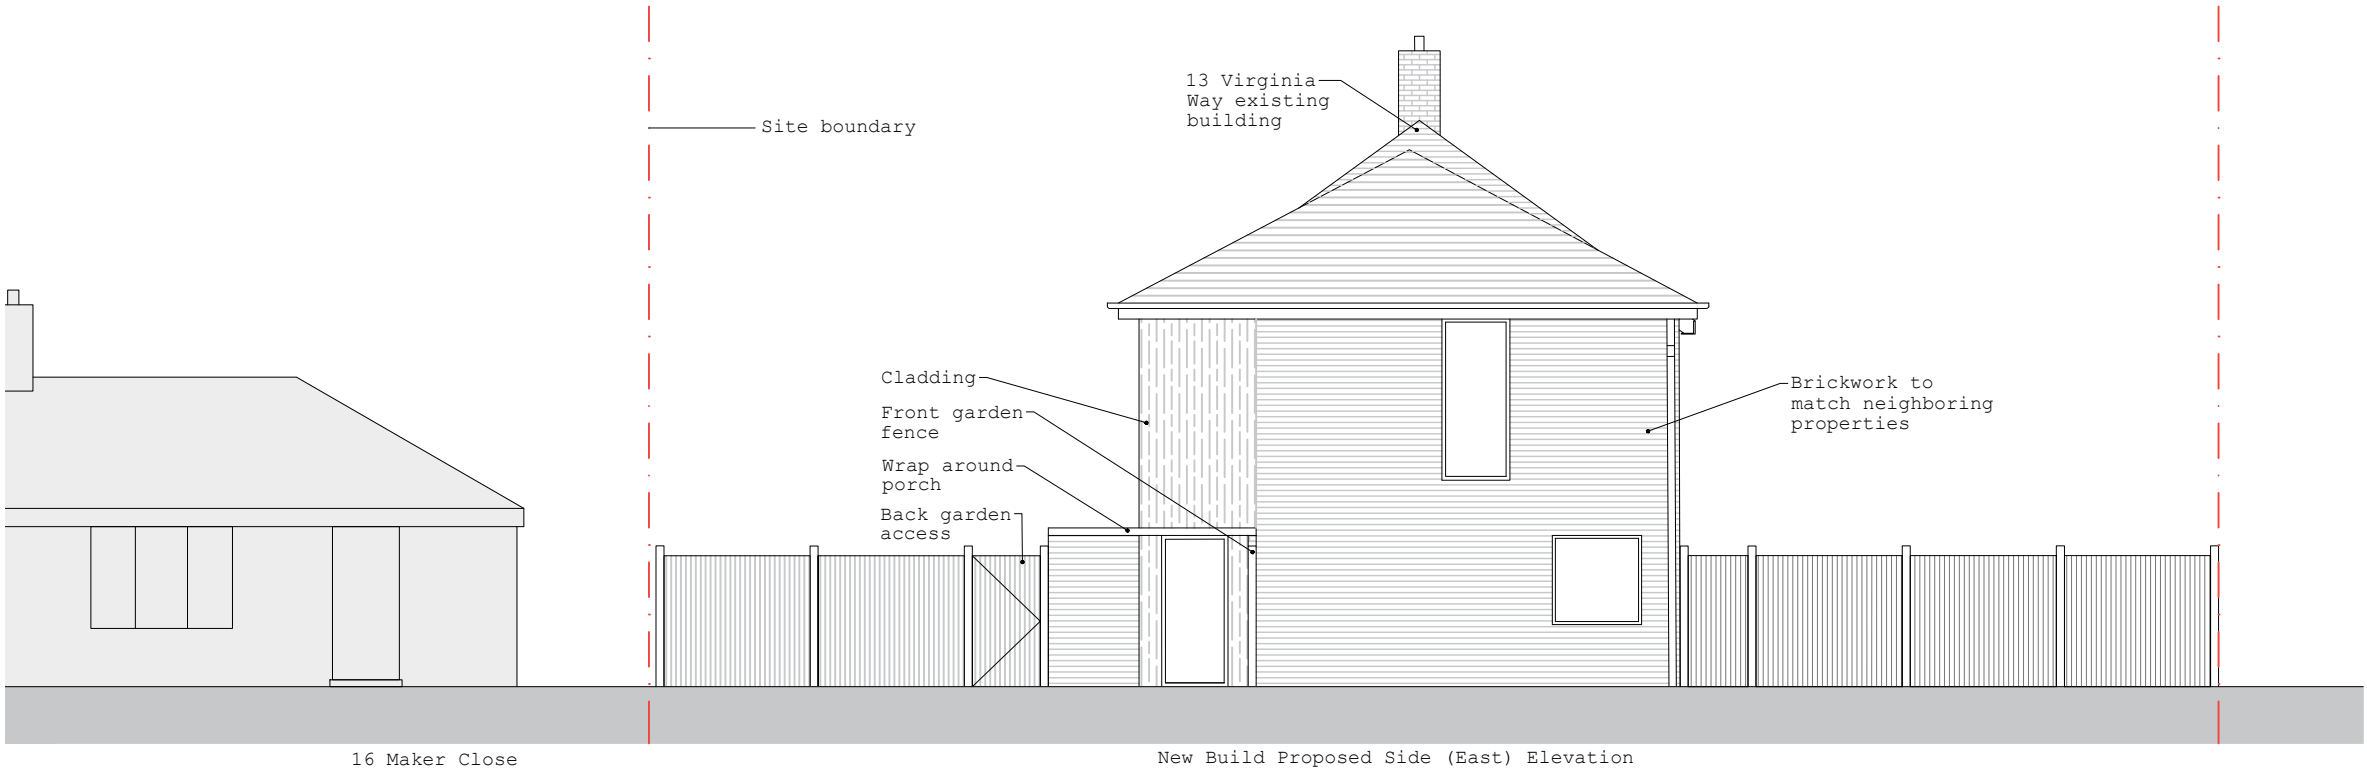

all drawings remain the copyright of colony and cannot be reproduced on whole or part without our approval this drawing is for planning purposes only and not a construction issue documents & drawings are not to be altered without the consent of colony dimensional accuracy only applies to the written notation drawings issued by colony are to be cross-referenced where necessary with other relevant consultants' information if any contradiction is found in the drawing set, or if you are in any doubt, ask the architect					Project: Virginia Way Reading RG30 3QJ								
	Collaborating with: Kim Heath				Drawing Name: Proposed Side Elevations								
	Job: 1041	Drawing: 05-11	Revision: D		Date: 09.2024	Status: planning							
	Drawn By: HS		Checked By: EM		Colony Architects Ltd. The Wine Store, Brewery Court, Theale, Reading, RG7 5AJ +44 (0)118 380 0328 hello@colonyarchitects.com colonyarchitects.com								
NOTES	1:100	01	02	03	04	05	06	07	08	09	10	11	12