
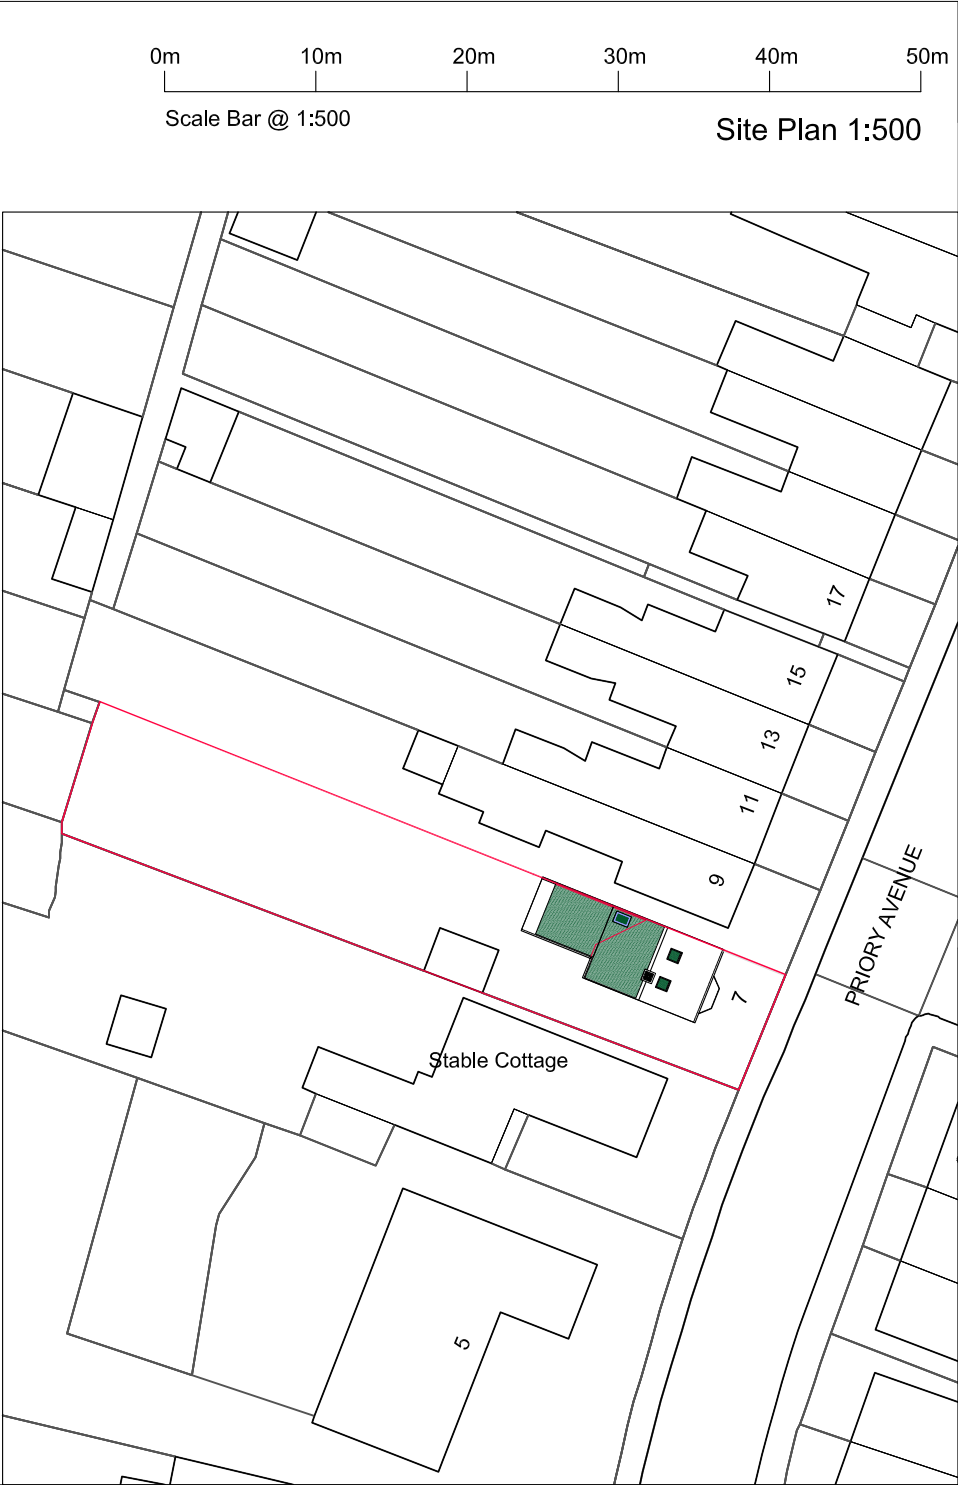


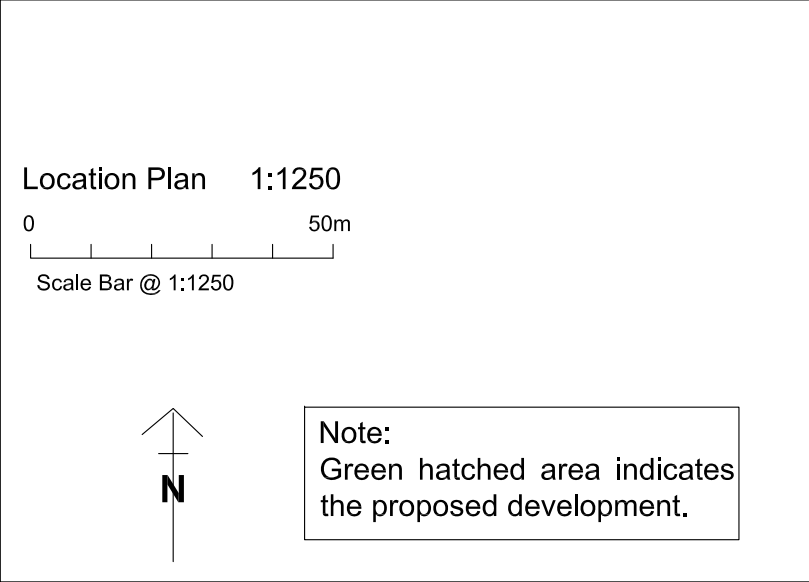

Copyright © The Loft Room

This drawing which is the property of The Loft Room Ltd is the subject of Intellectual Property Rights including copyright and design right and shall not be reproduced, copied, loaned or submitted to any other party without the written consent of The Loft Room Ltd.

Any discrepancies to be reported to The Loft Room Ltd prior to setting out or ordering of any materials.

THE LOFT ROOM
- BUILDING ABOVE THE REST -
Email: info@theloftroom.com Web: www.theloftroom.co.uk
Registered Office: Caversham House, 53 The Caversham, Tiddington, TW13 5LR

Project

L-SHAPED DORMER LOFT CONVERSION AT
7 PRIORY AVENUE
CAVERSHAM
RG4 7SE

Client

Frank & Lucy Silva
7 PRIORY AVENUE
CAVERSHAM
RG4 7SE

Drawing Title

SITE AND LOCATION PLAN

Scale	Drawn	Checked	Authorised
1:1250, 1:500@A4	-	-	-
	28th October 2024	-	-

Drawing Number	Rev
LR_24_7PRIORYAVENUE_00	-