

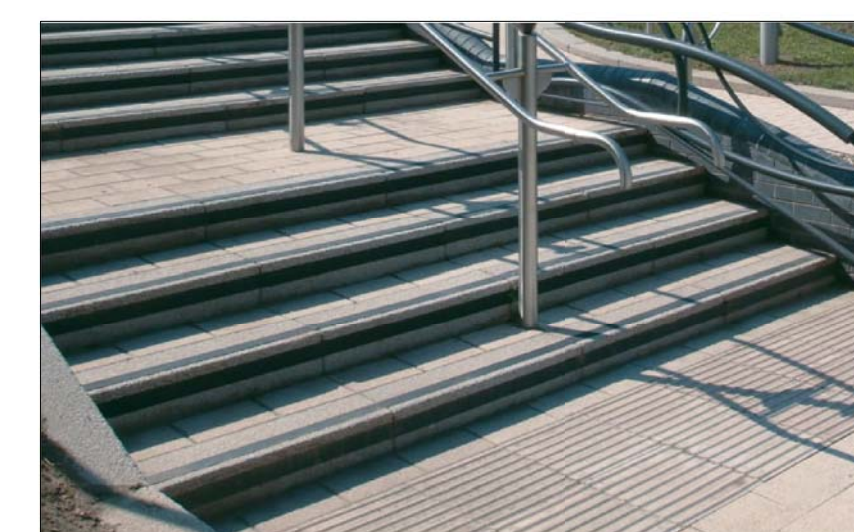
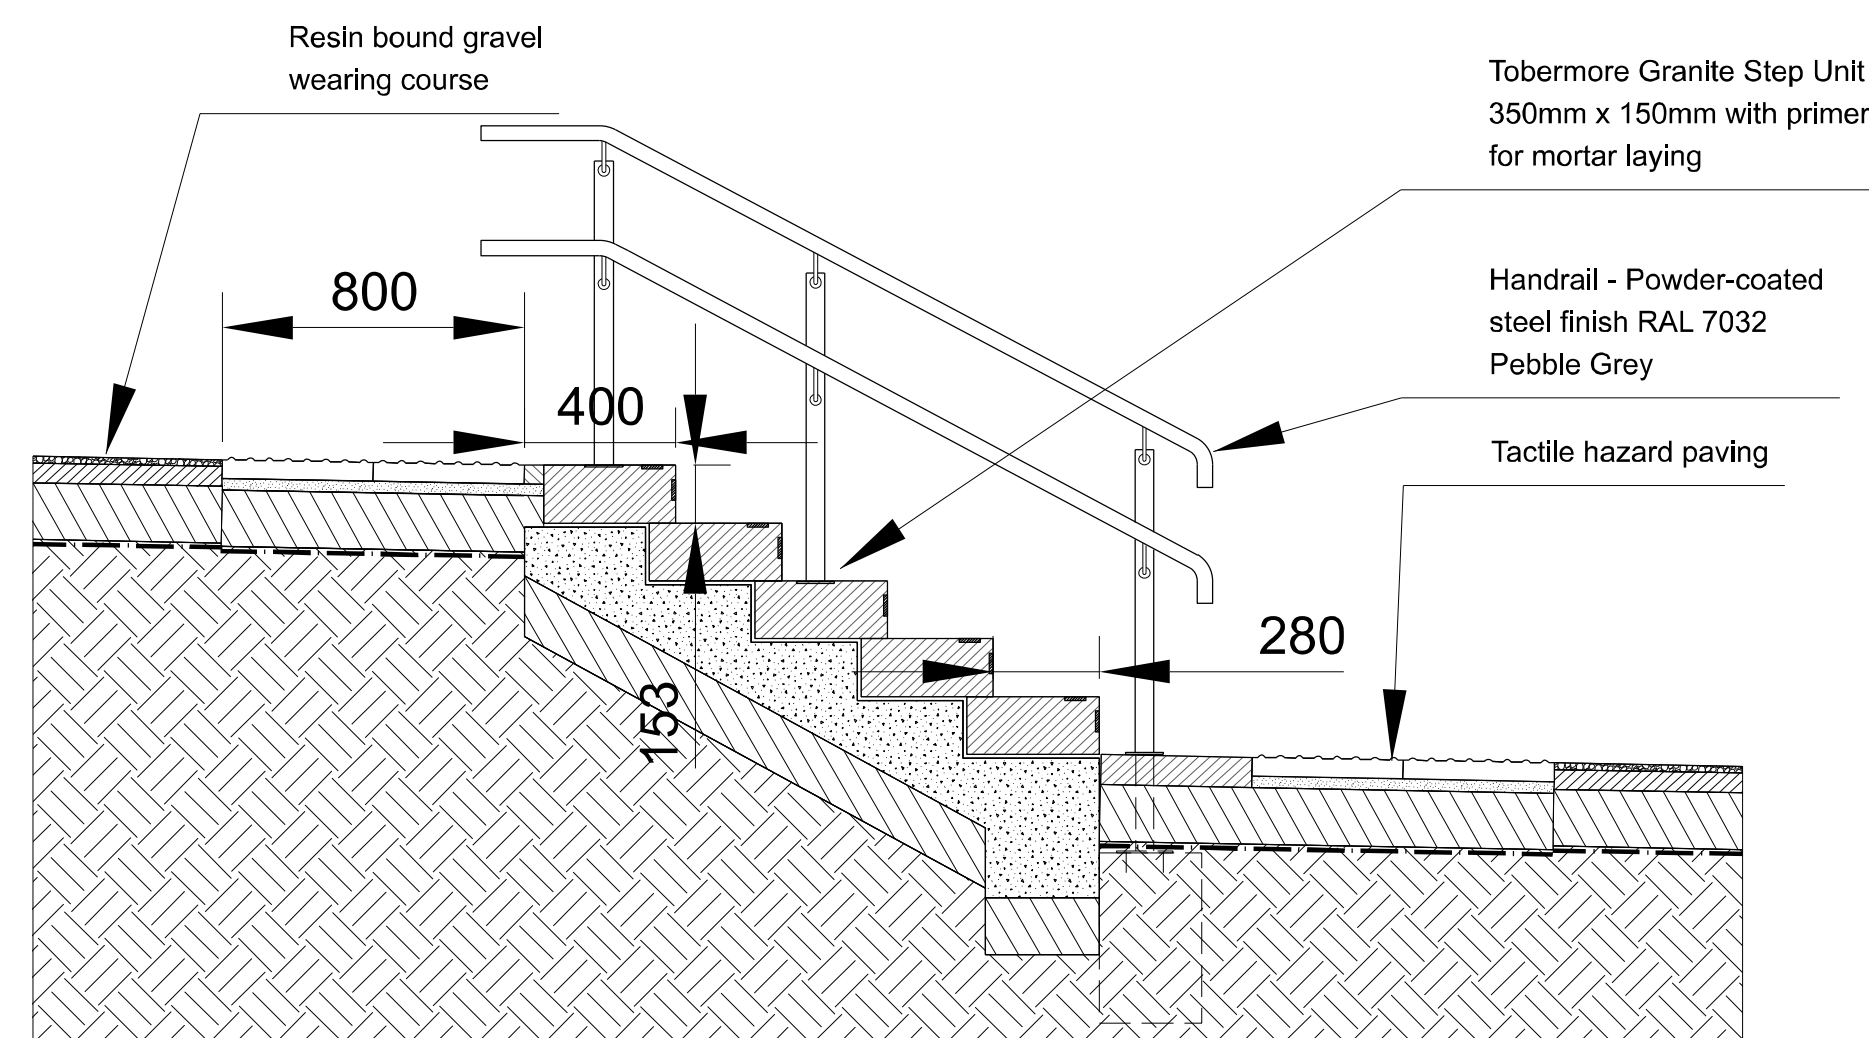
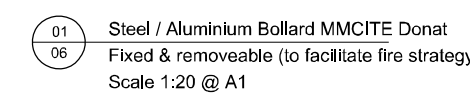
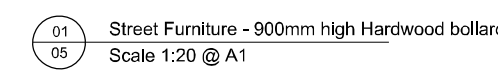
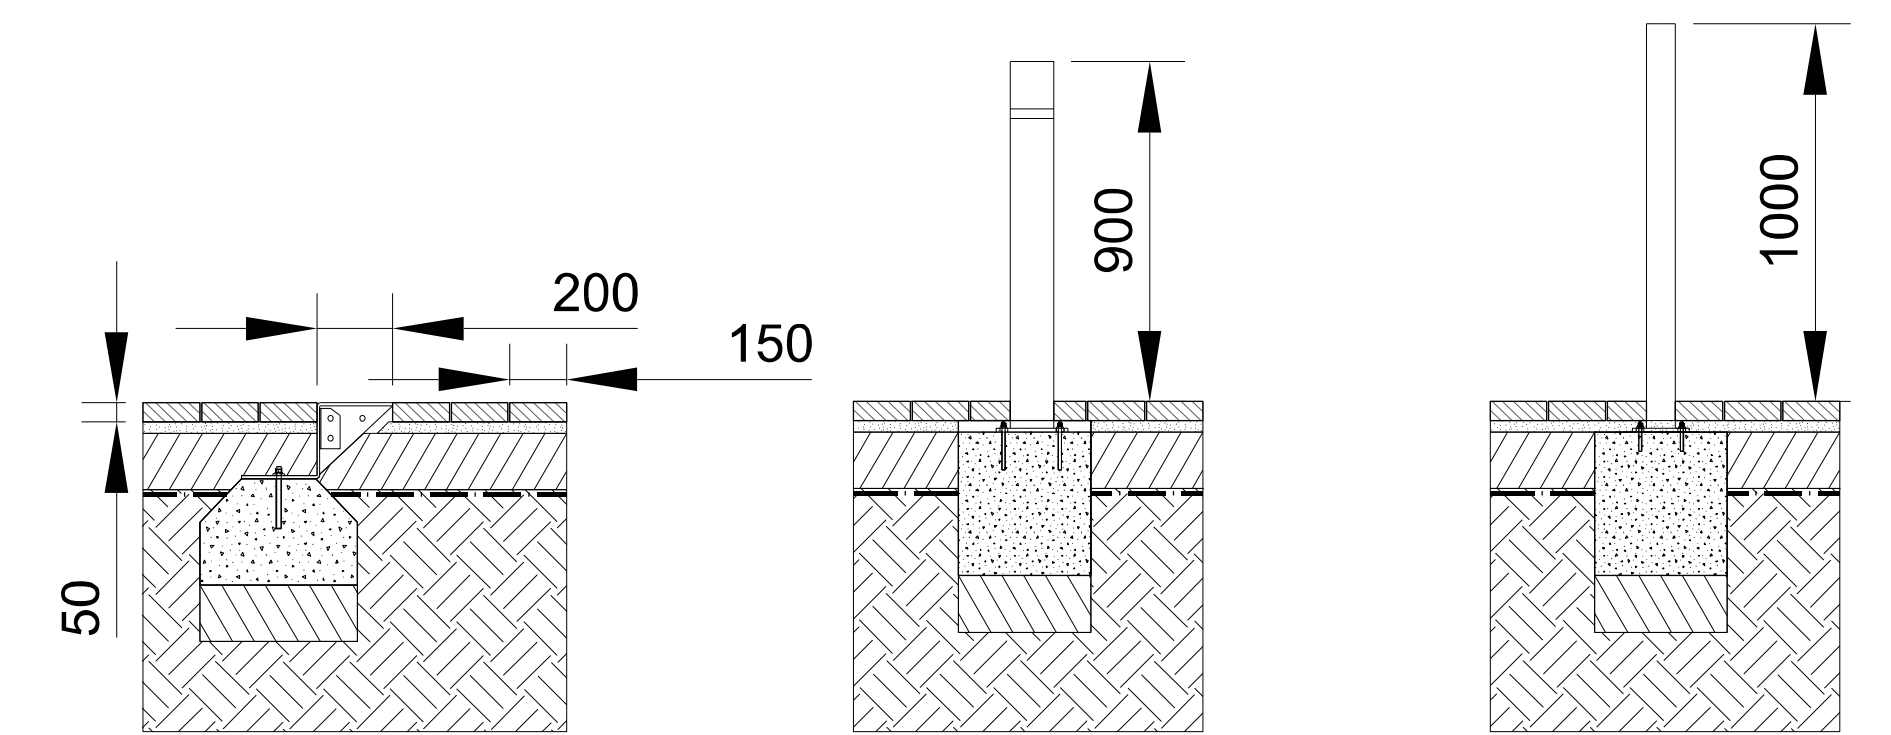
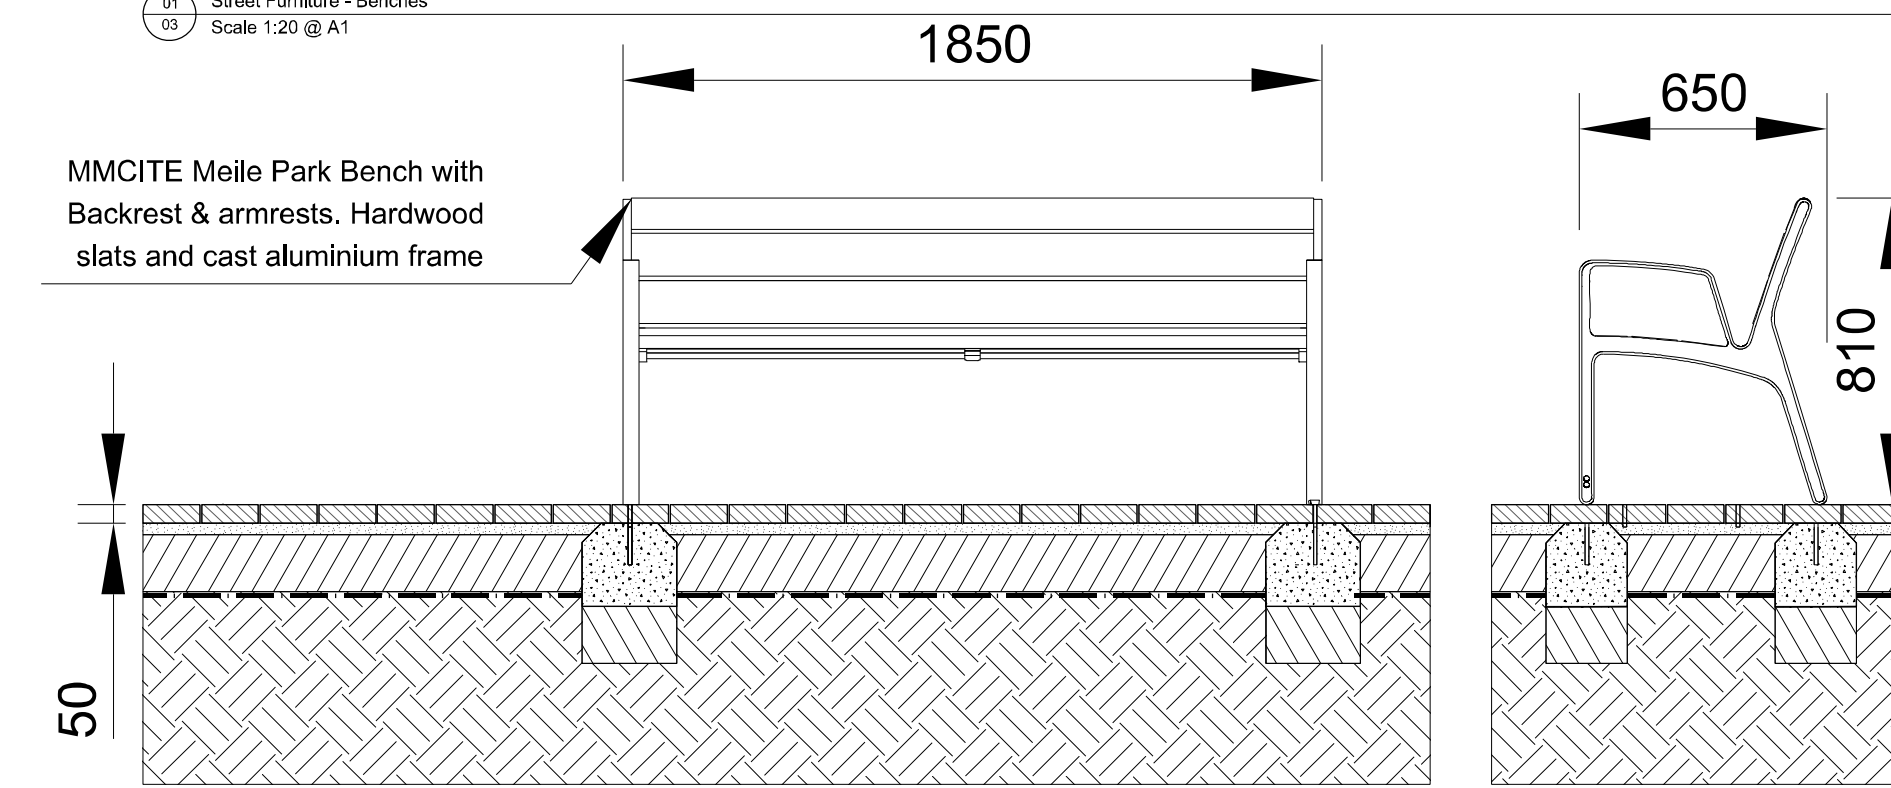
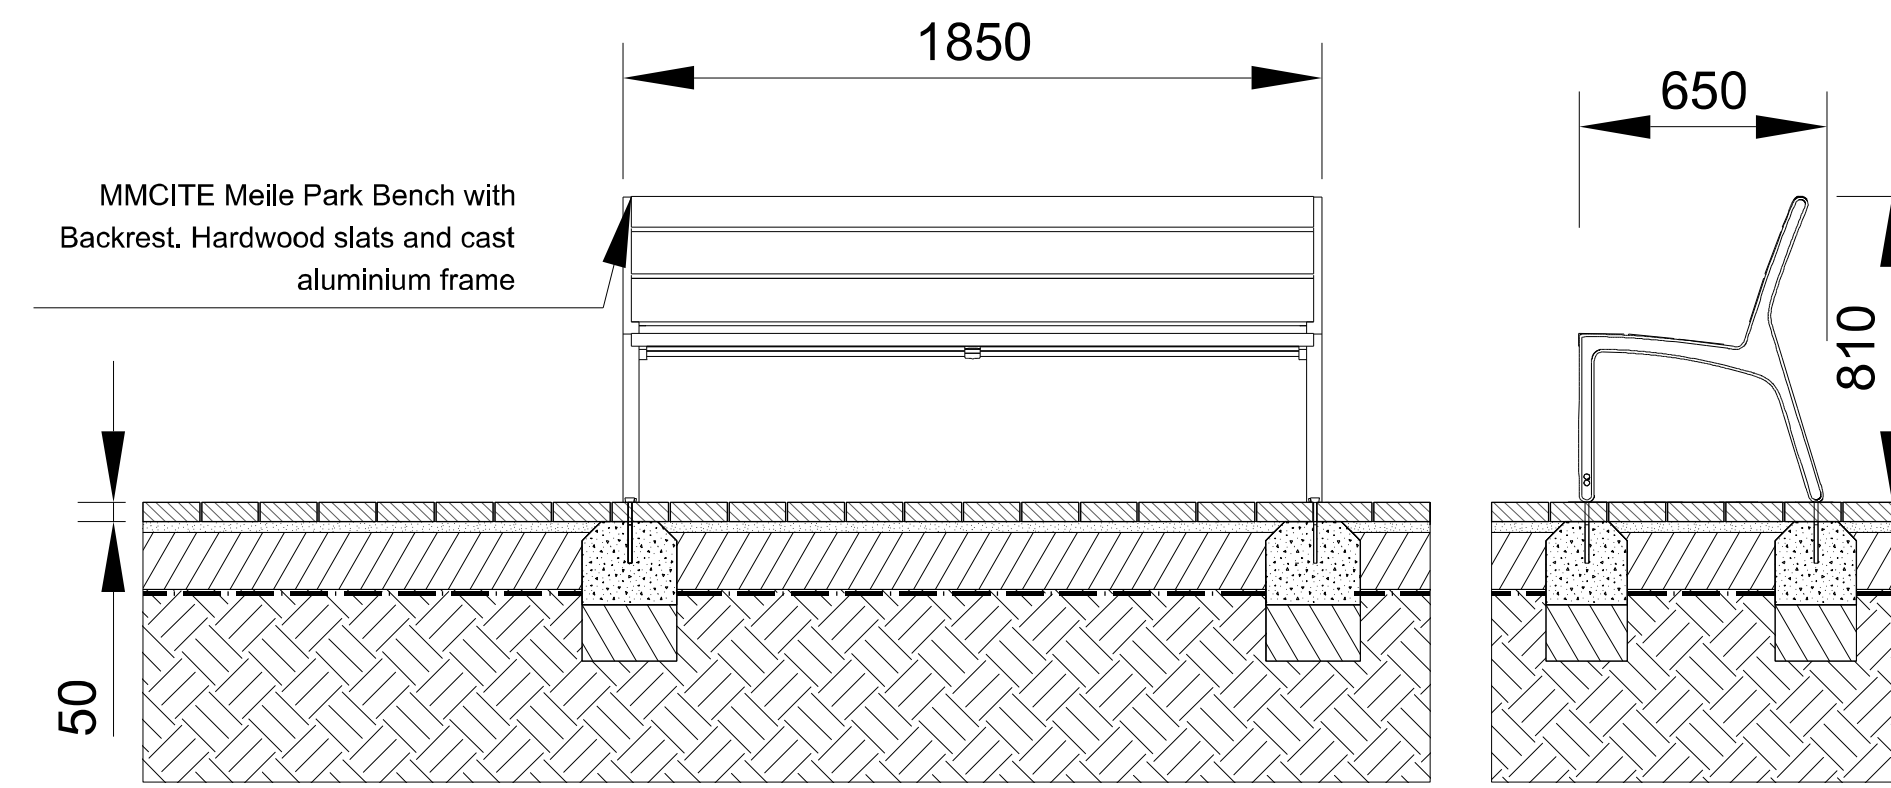
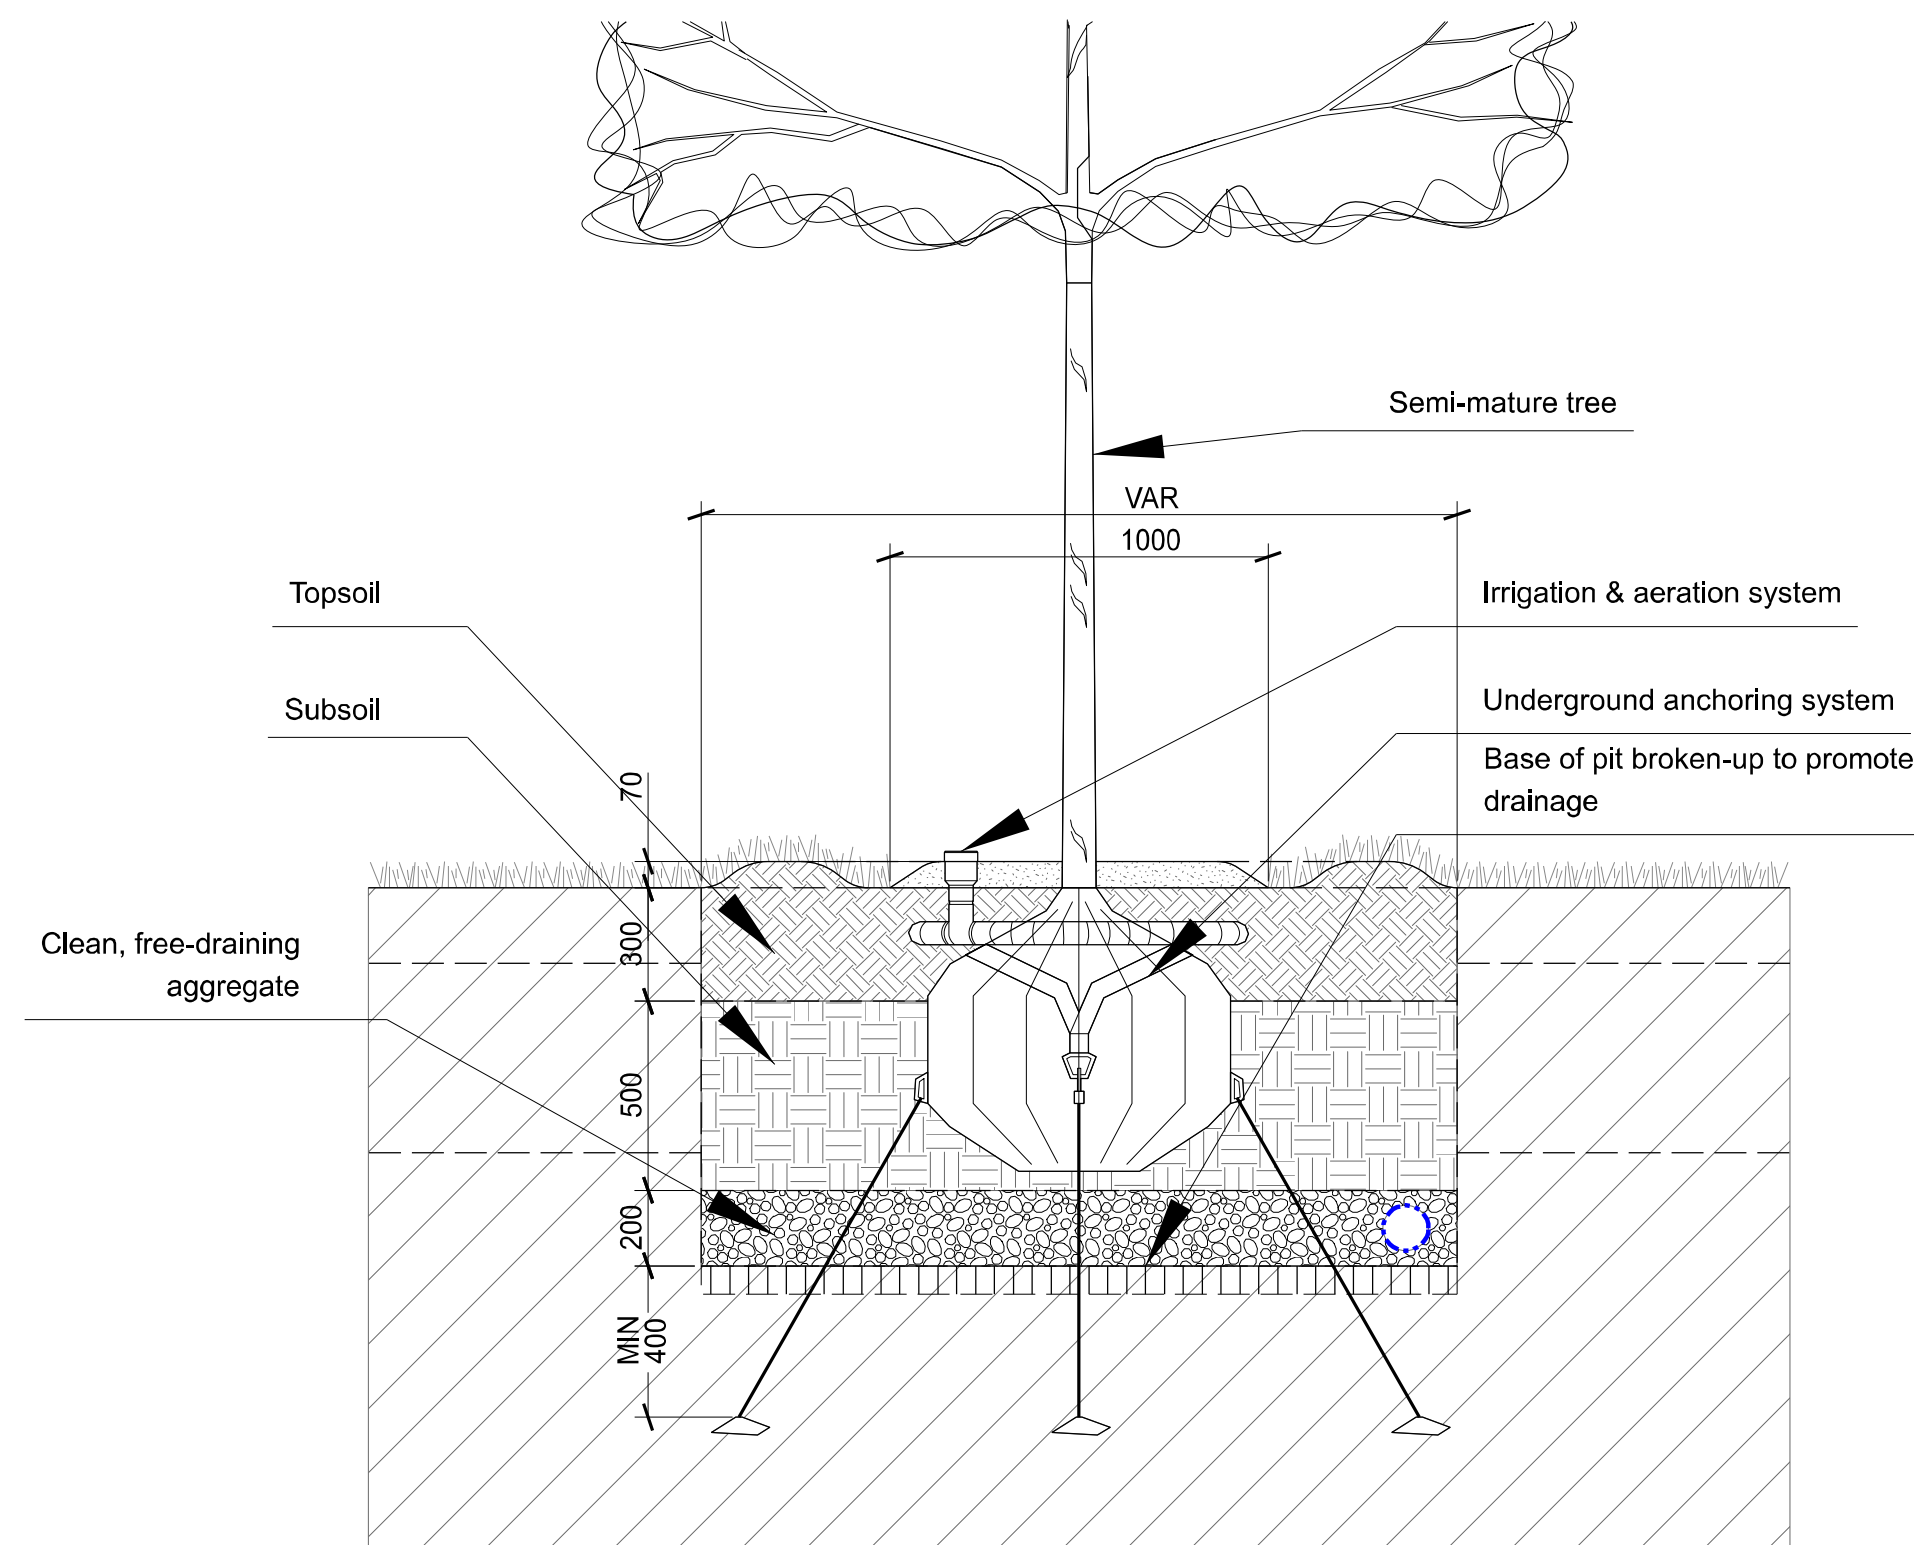


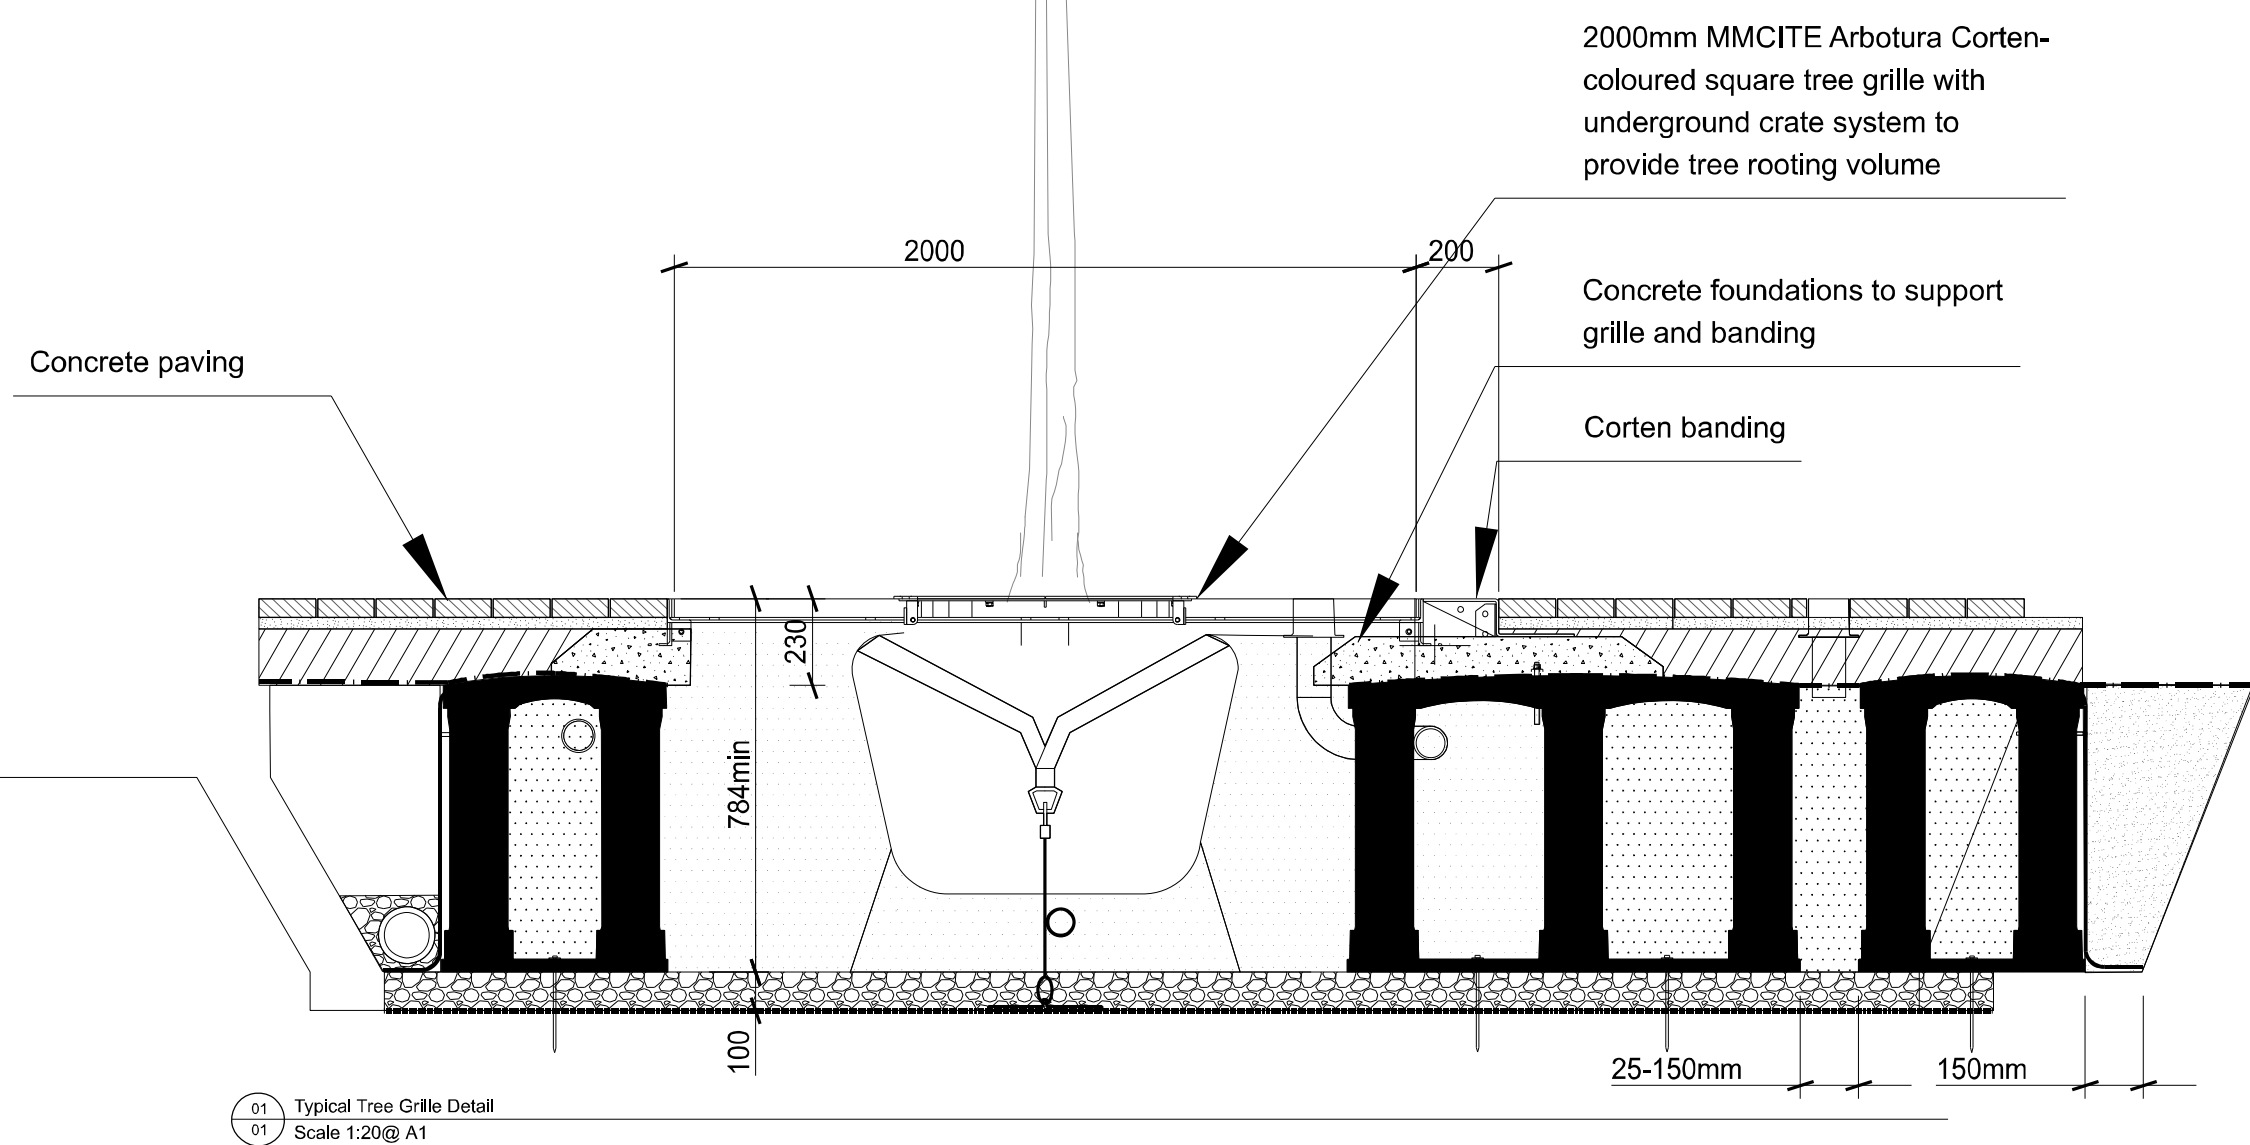

Do not scale this drawing
Landscape Architects to be notified of discrepancies in figured dimensions from site
This drawing is copyright

P01 MK 10.10.24 Issued for planning

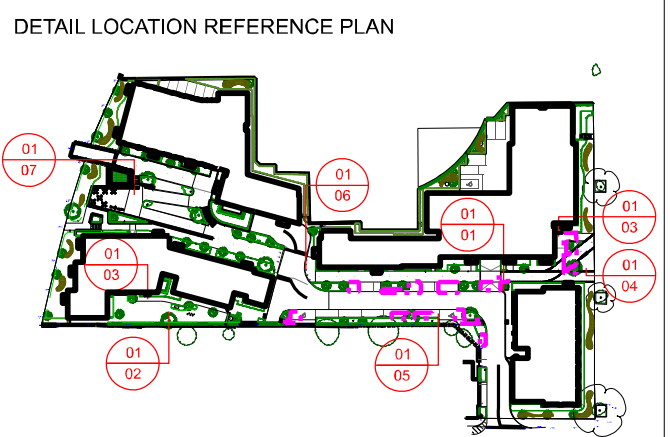

drawing status: PLANNING

project:
Vastern Road
Berkeley

job number:
0448

drawing title:

Indicative Details
Sheet 01

drawing number:
0448-FIR10-XX-XX-DR-L-810-4001


revision	scale	date	
P01	1:20 @ A1	26.09.24	
drawn		auth	date
for information	MK	AW	26.09.24
for construction			

fira


The Jewellery Business Centre
95 Spencer Street
BIRMINGHAM, B18 6DA.

Tel: 0121 523 1033
Fax: 0121 523 1034


fira landscape architecture and urban design

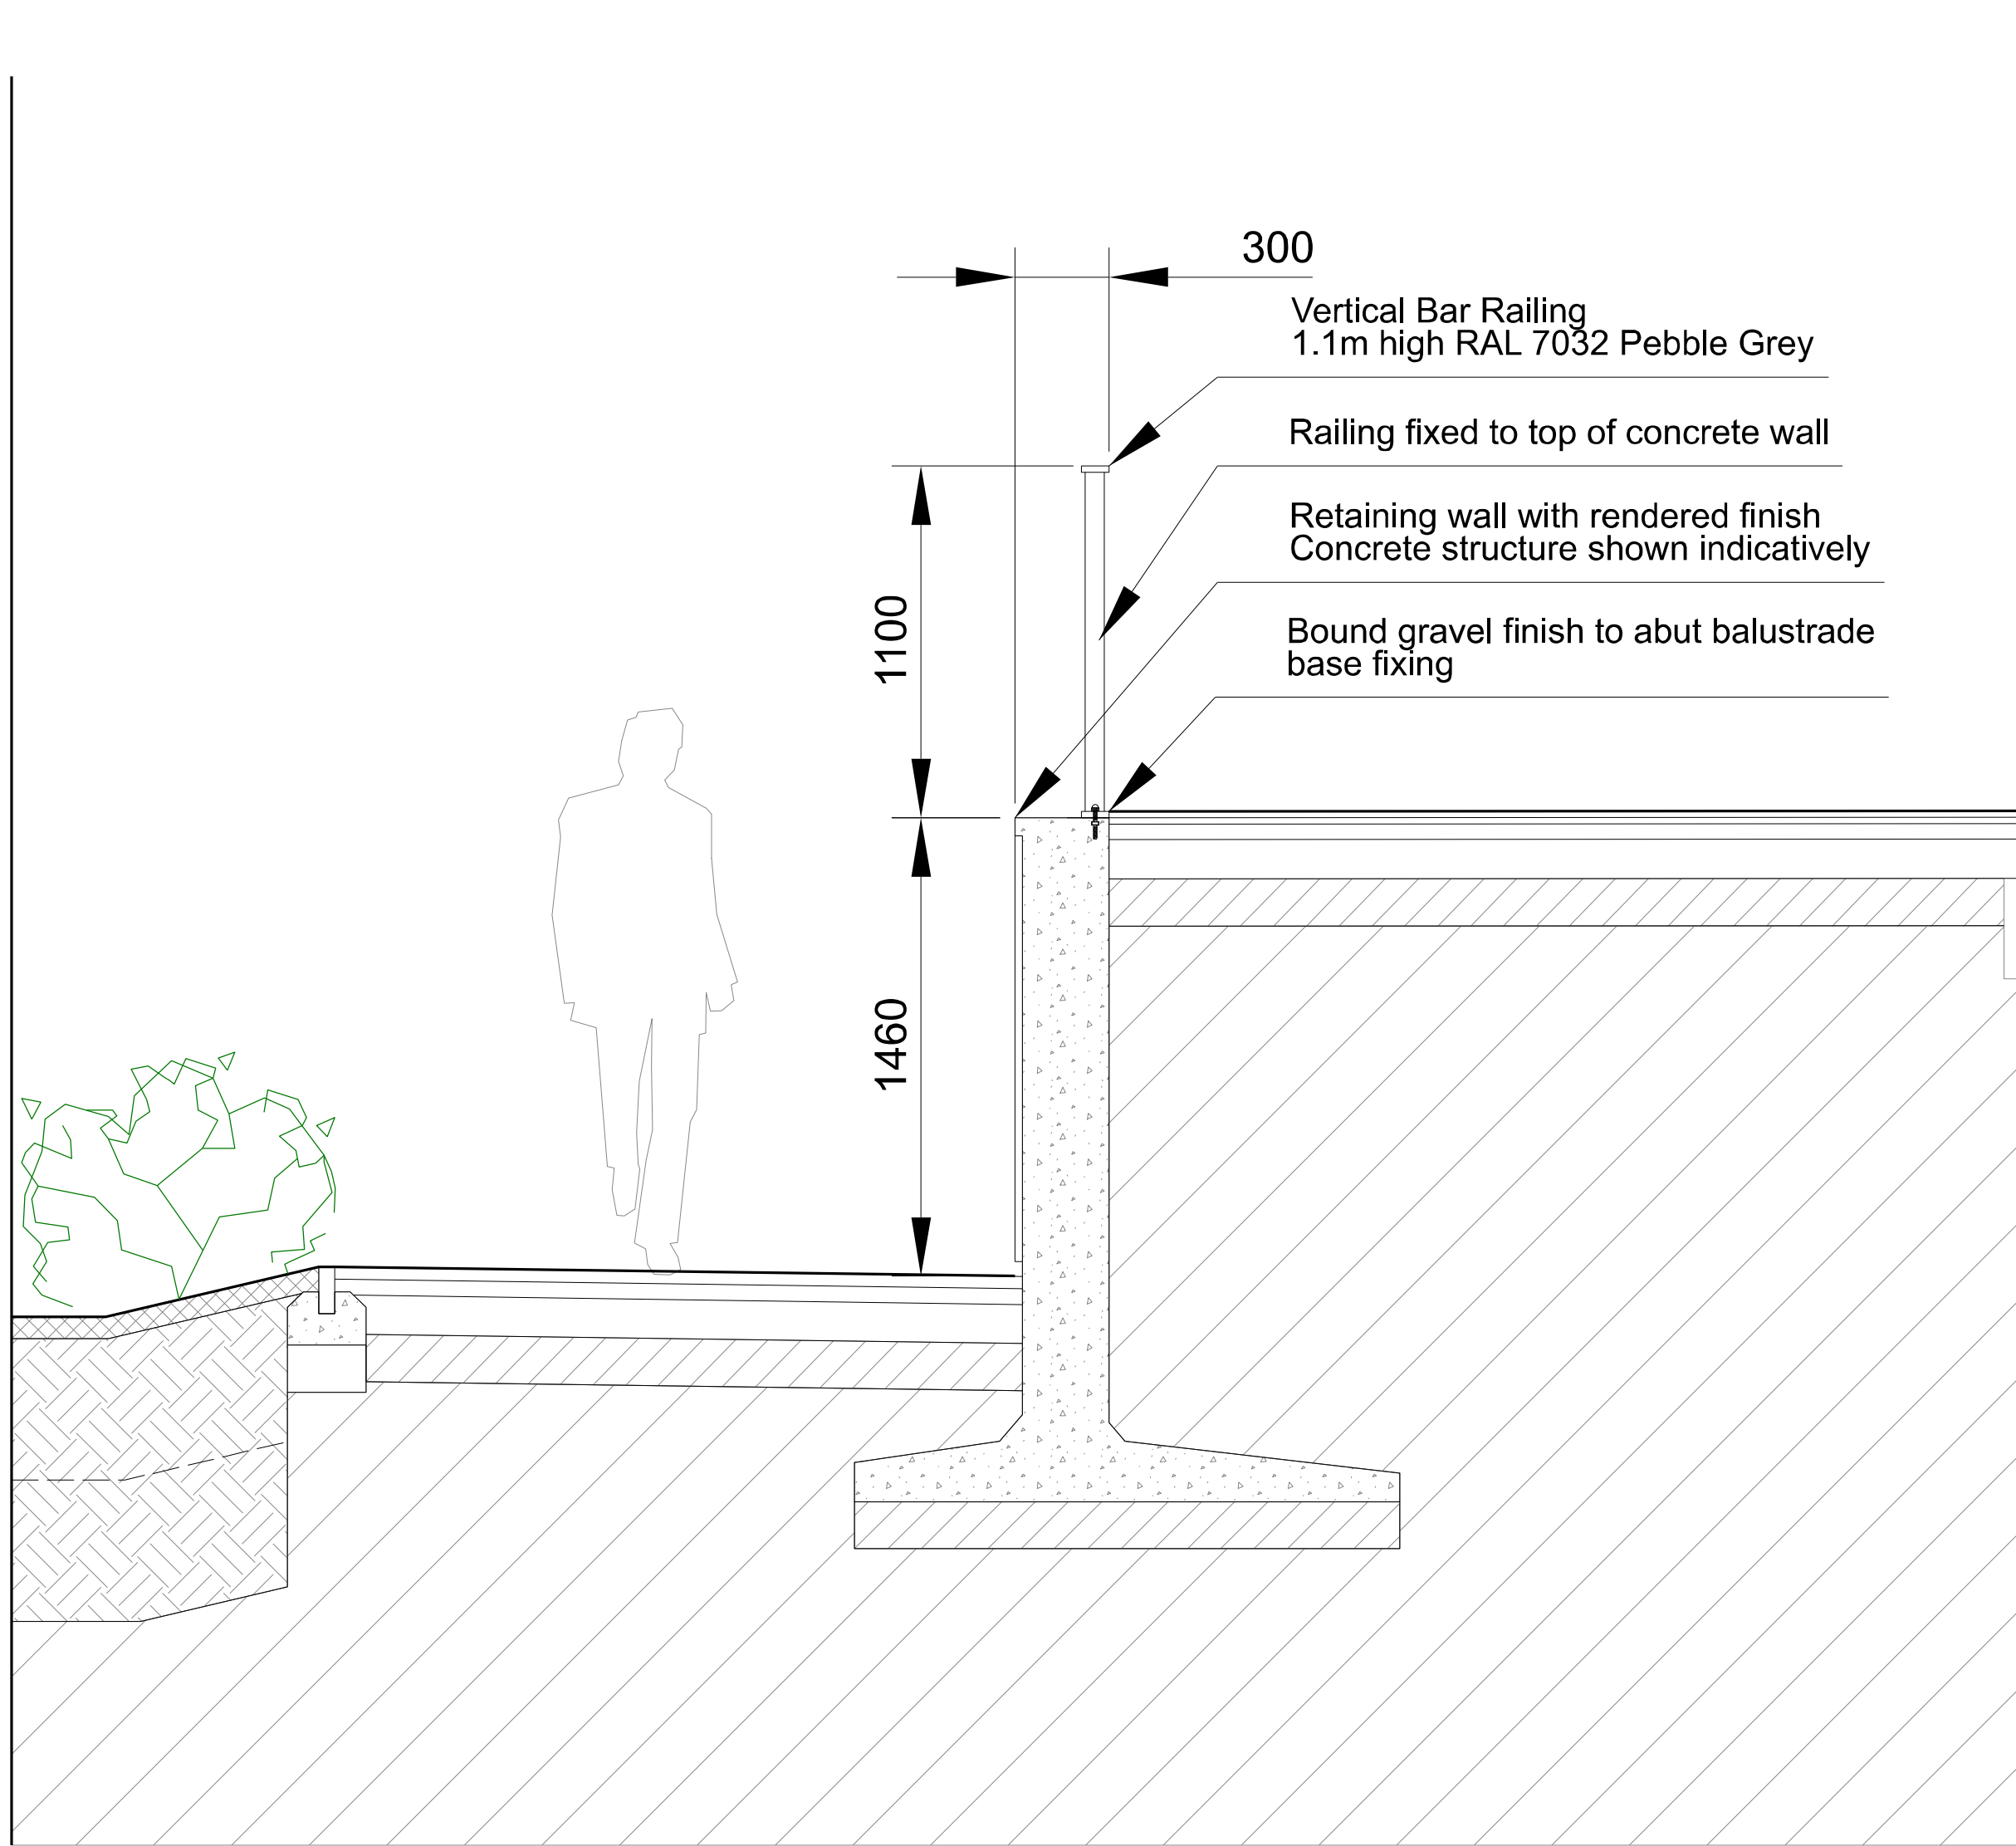


02 Decorative balustrade - Cross section
01 Scale 1:20 @ A1

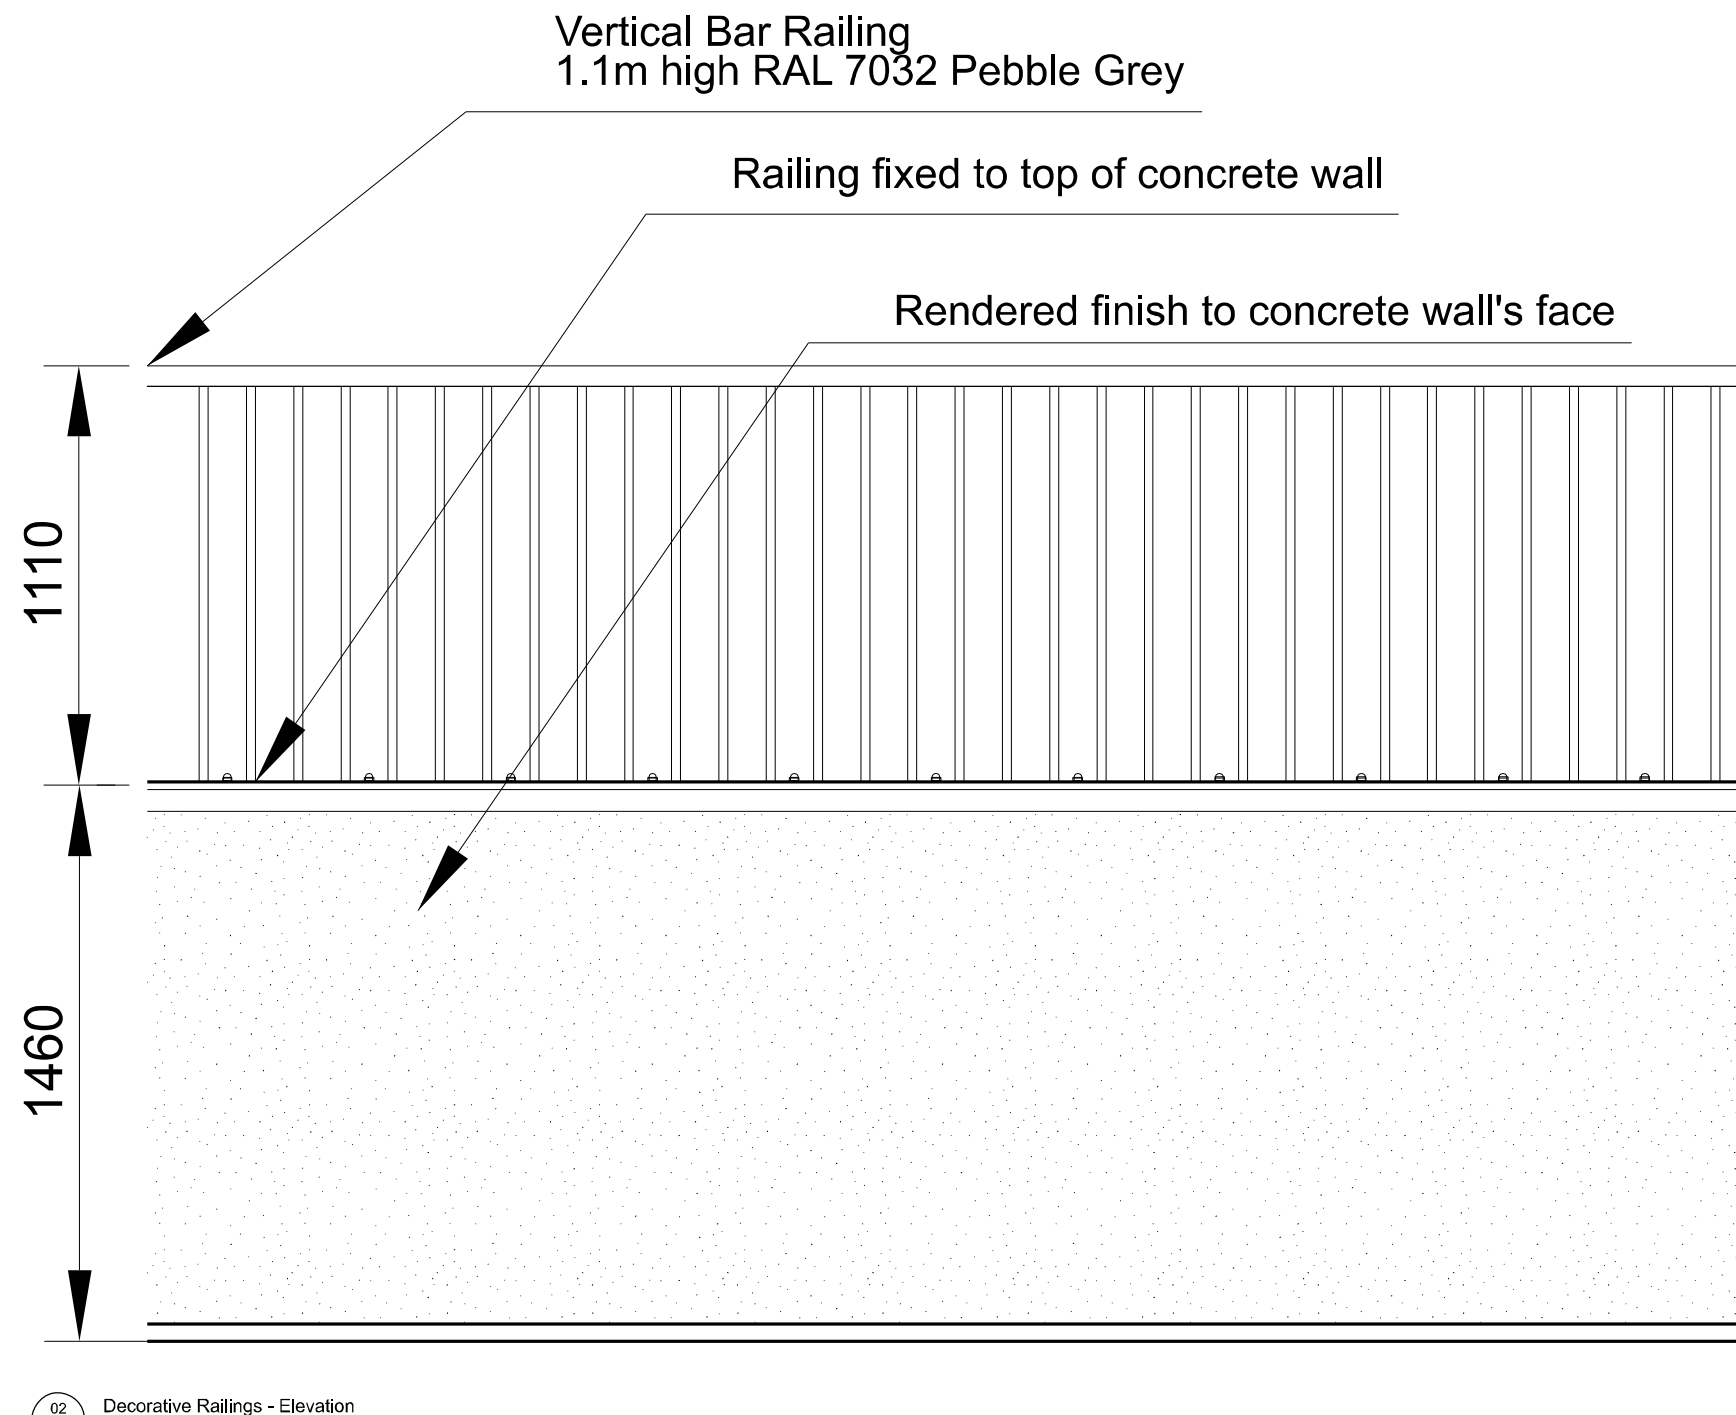


02 Decorative Railings - Elevation
02 Scale 1:20 @ A1

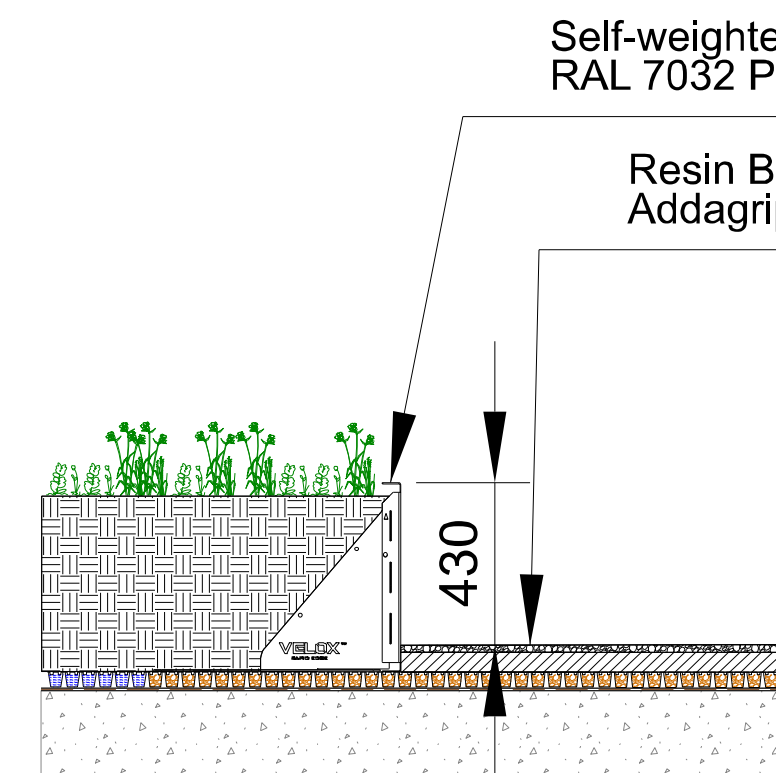


02 Typical free-standing Logic planter to podium level
03 Scale 1:20 @ A1

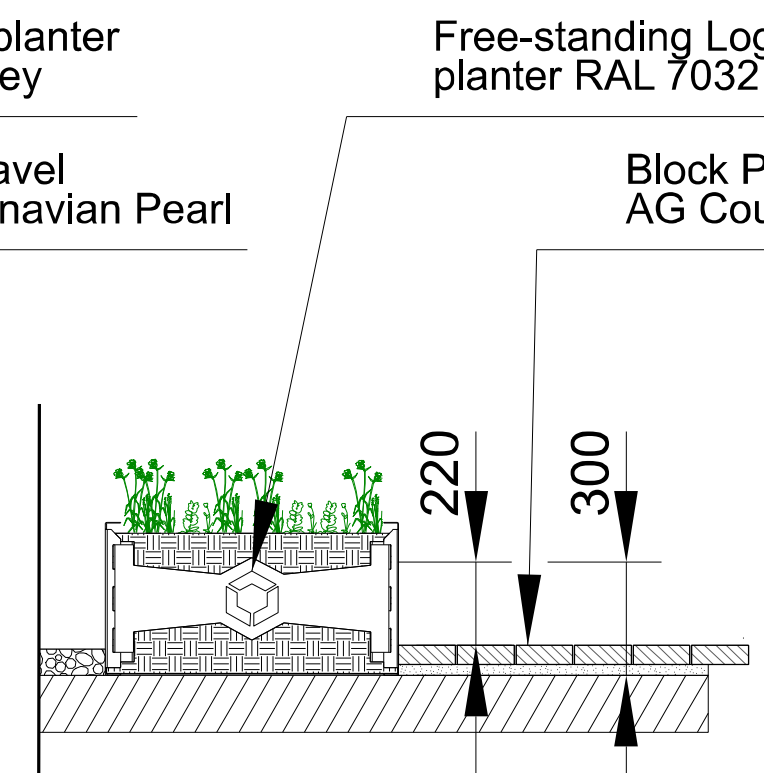


02 Typical free-standing Logic Trough planter to Block A elevation
04 Scale 1:20 @ A1

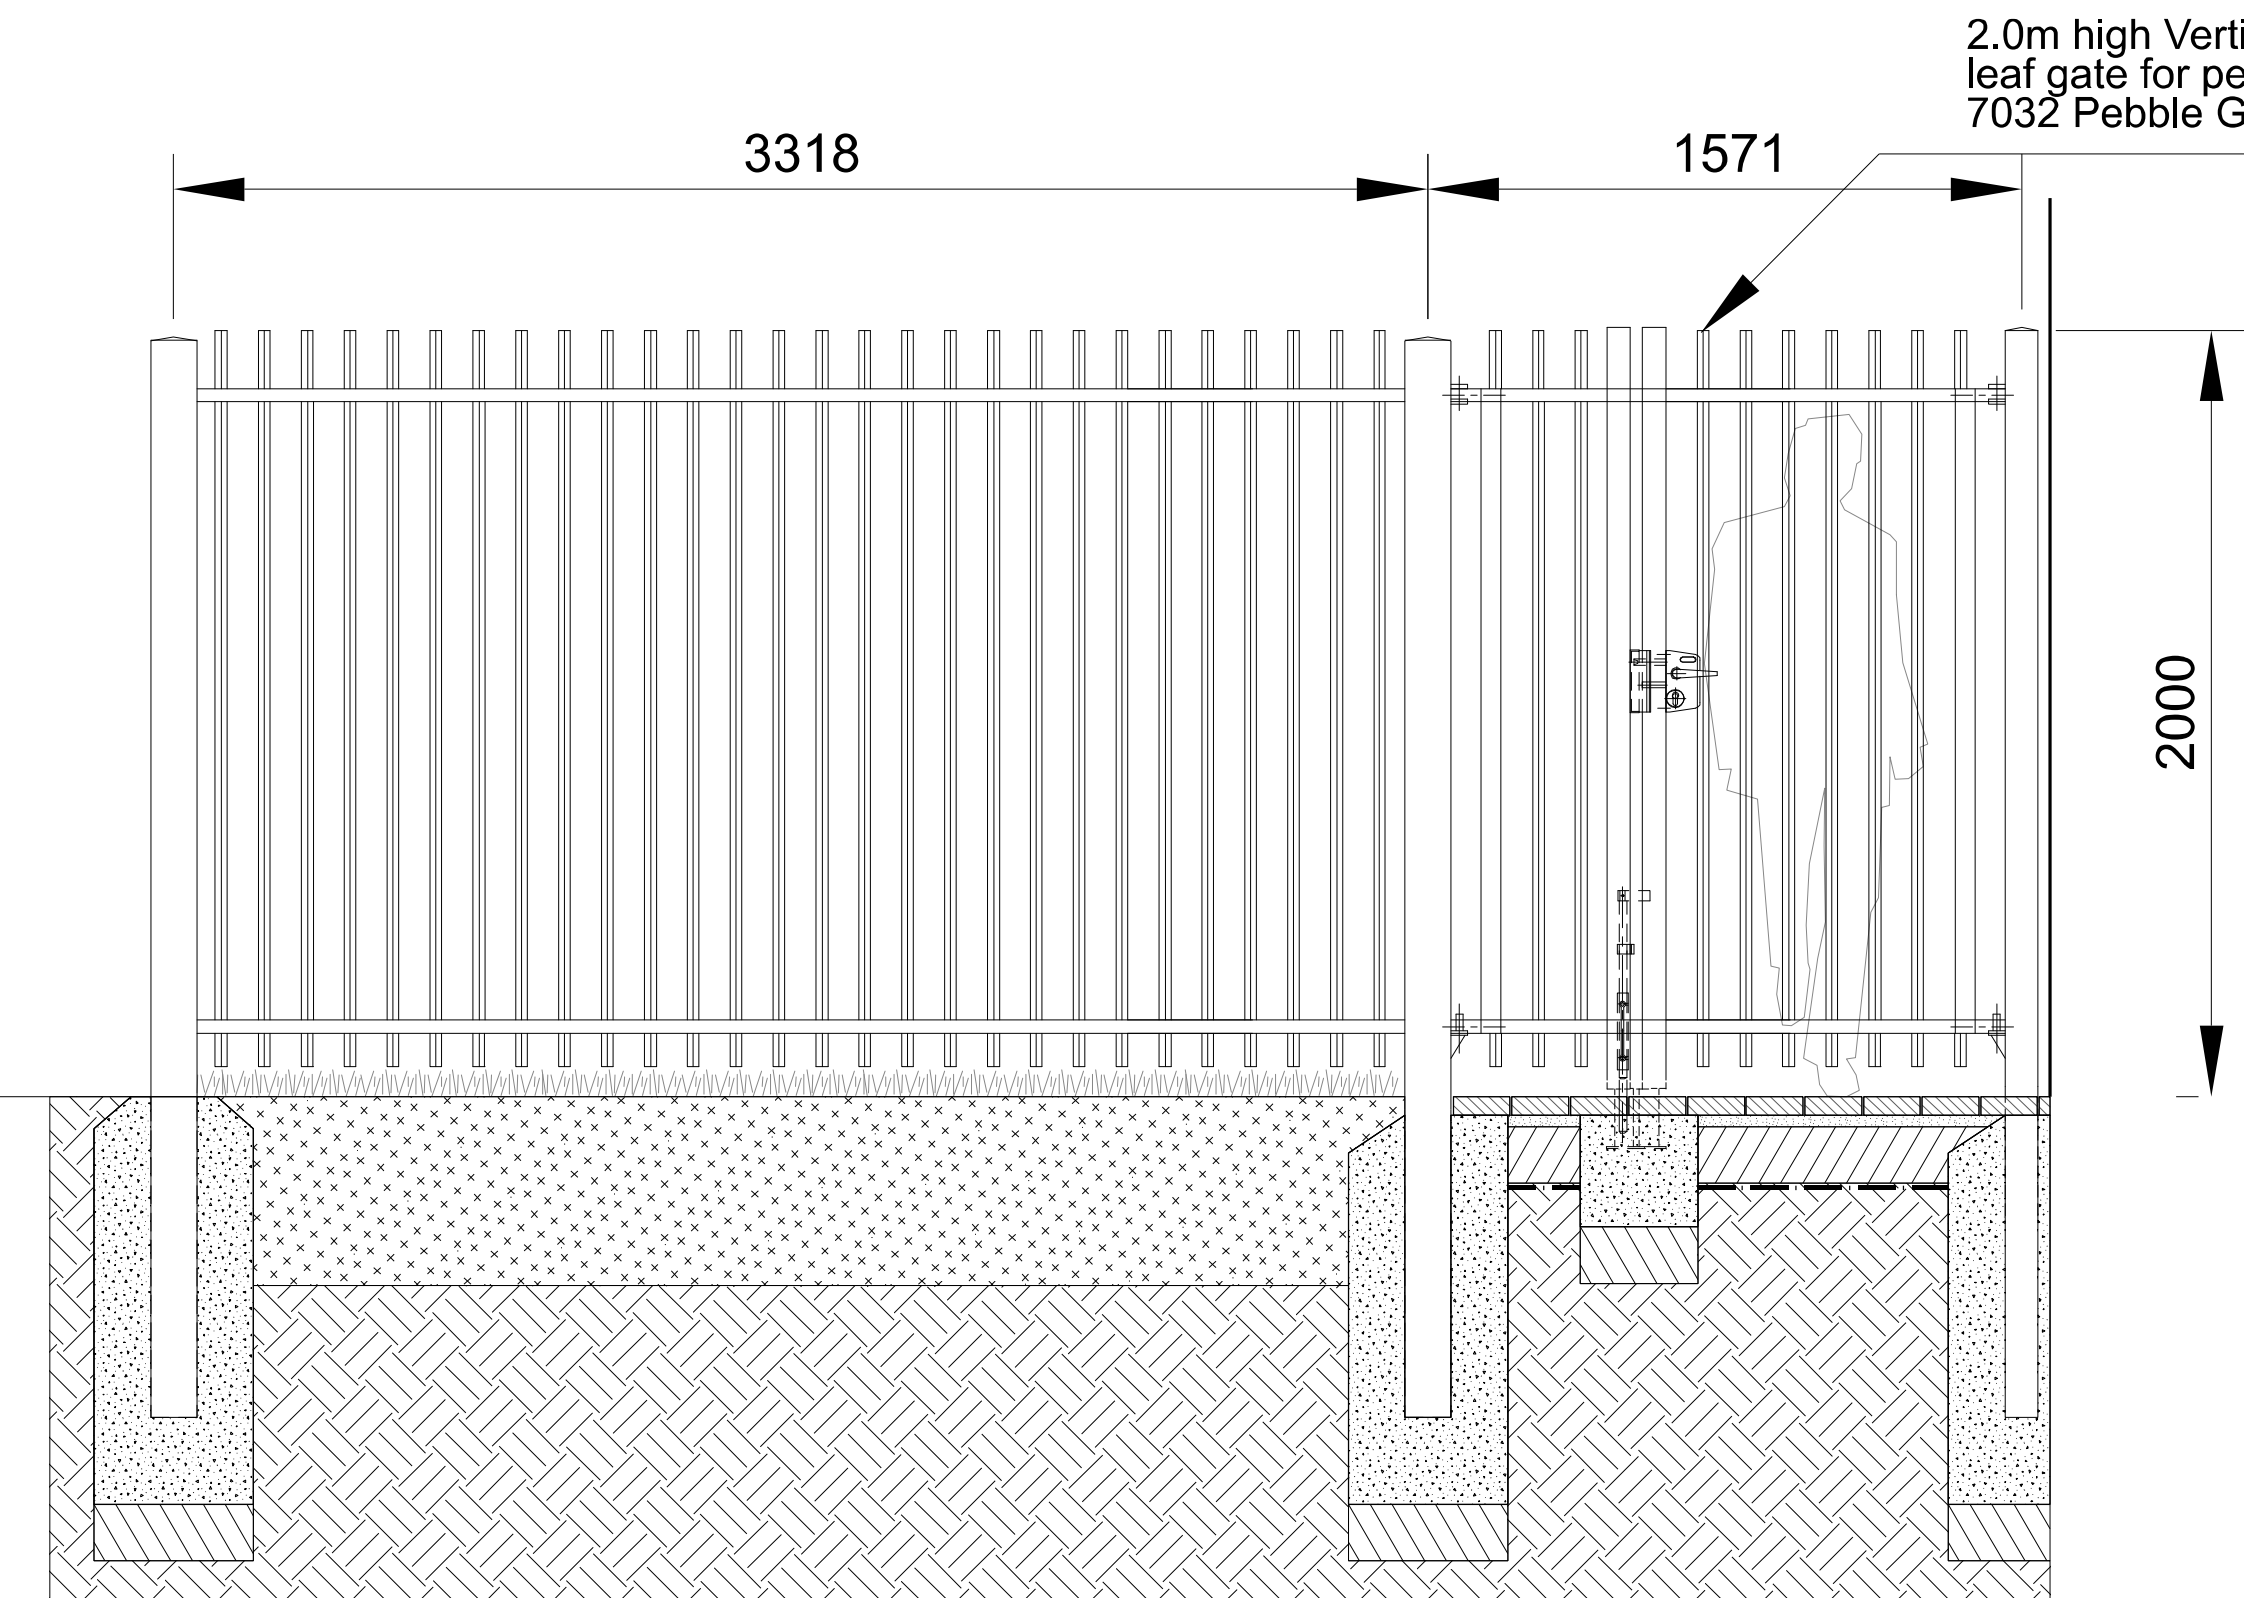


02 Vertical bar fence with vertical bar gate & foot/mag lock gate
05 Scale 1:20 @ A1

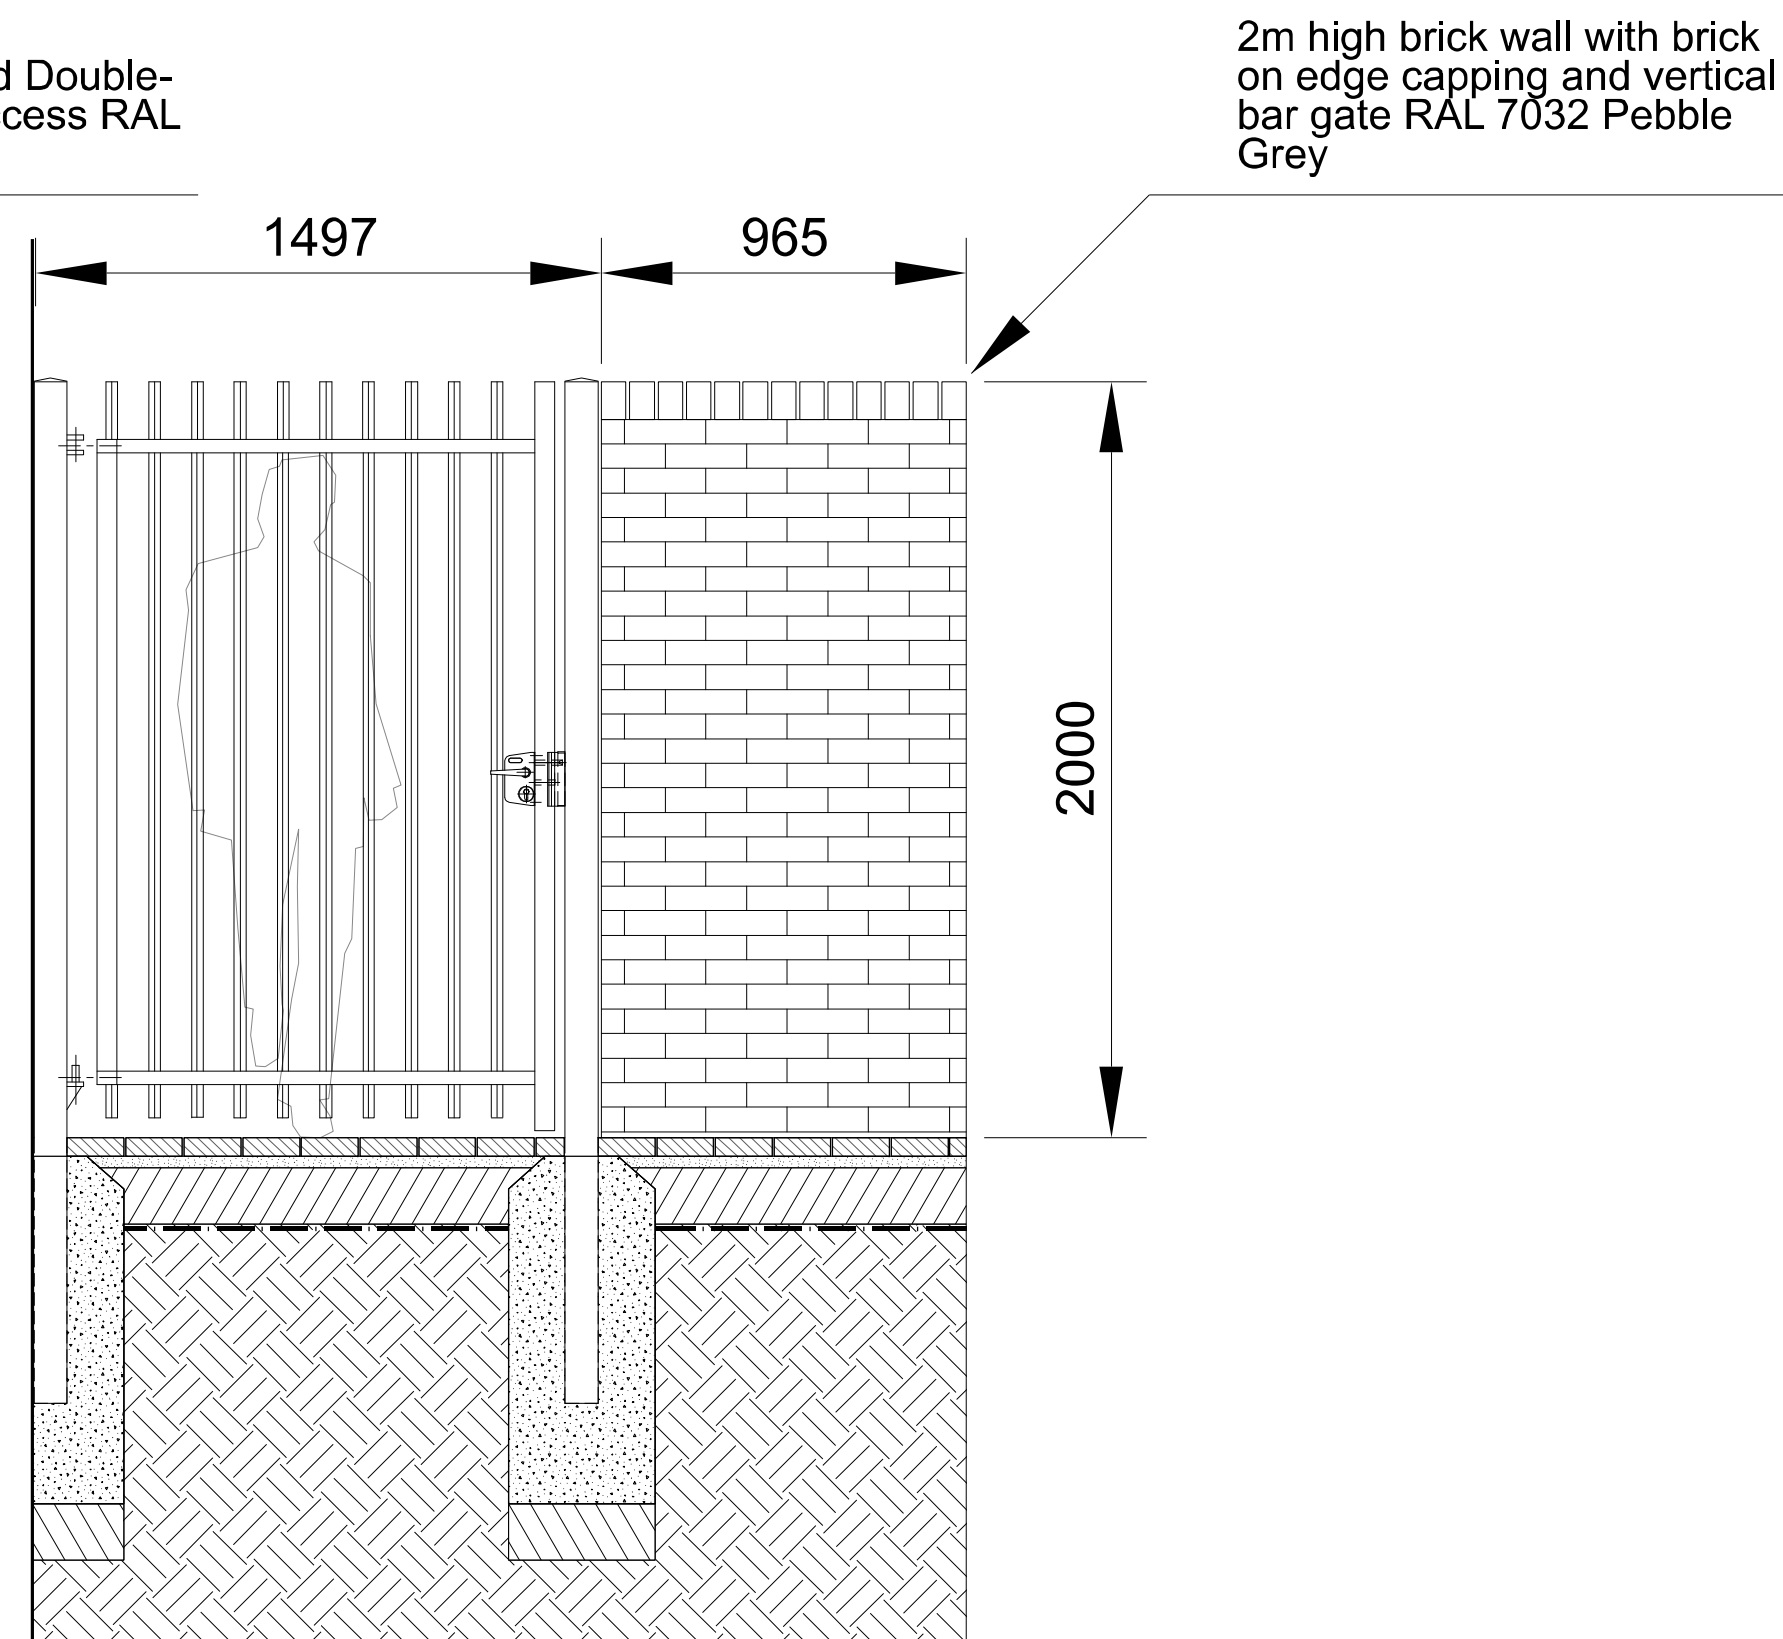

02 2m Brick wall with vertical bar gate
06 Scale 1:20 @ A1

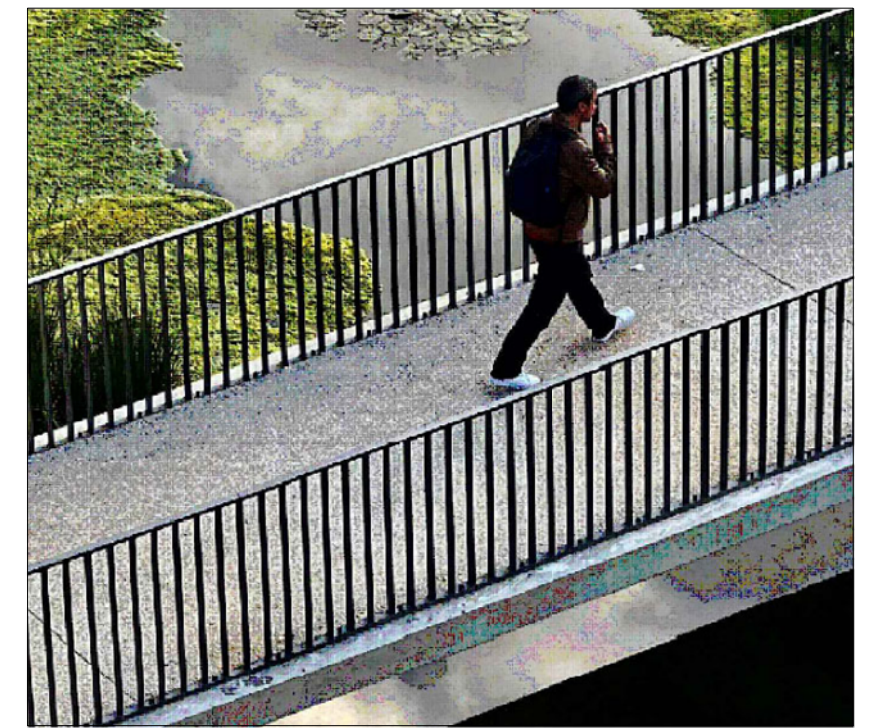

02 Bridge Railing
01

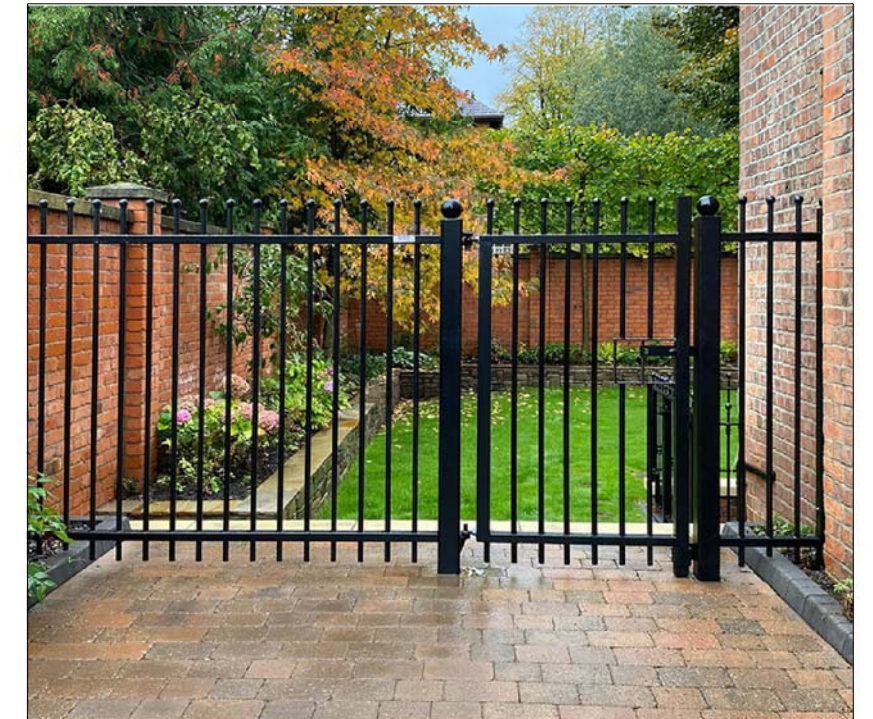

02 Vertical bar fence with vertical bar gate
05 Ral 7032 Pebble Grey



02 Logic Planters and Trough
04 Ral 7032 Pebble Grey




03 RAL 7032 Pebble Grey

Do not scale this drawing
Landscape Architects to be notified of dis-
crepancies in figured dimensions from site
This drawing is copyright

amendments

P01 MK 10.10.2024 Issued for planning

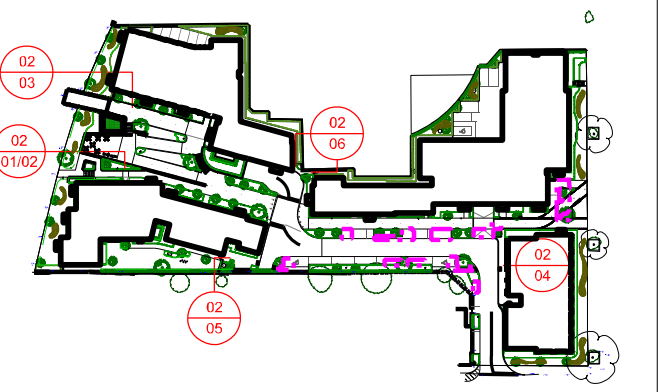

drawing status: PLANNING

project:
Vastern Road
Berkeley

job number:
0448

drawing title:
Indicative details
Sheet 02

drawing number:
0448-FIR10-XX-XX-DR-L-810-4002

revision	scale	date
P01	1:20 @ A1	26.09.24
for information	drawn	auth
for construction	MK	AW
date	26.09.24	

fira
The Jewellery Business Centre
85 Spencer Street
BIRMINGHAM, B15 6DA.
Tel: 0121 523 1033
Fax: 0121 523 1034
fira landscape architecture and urban design