


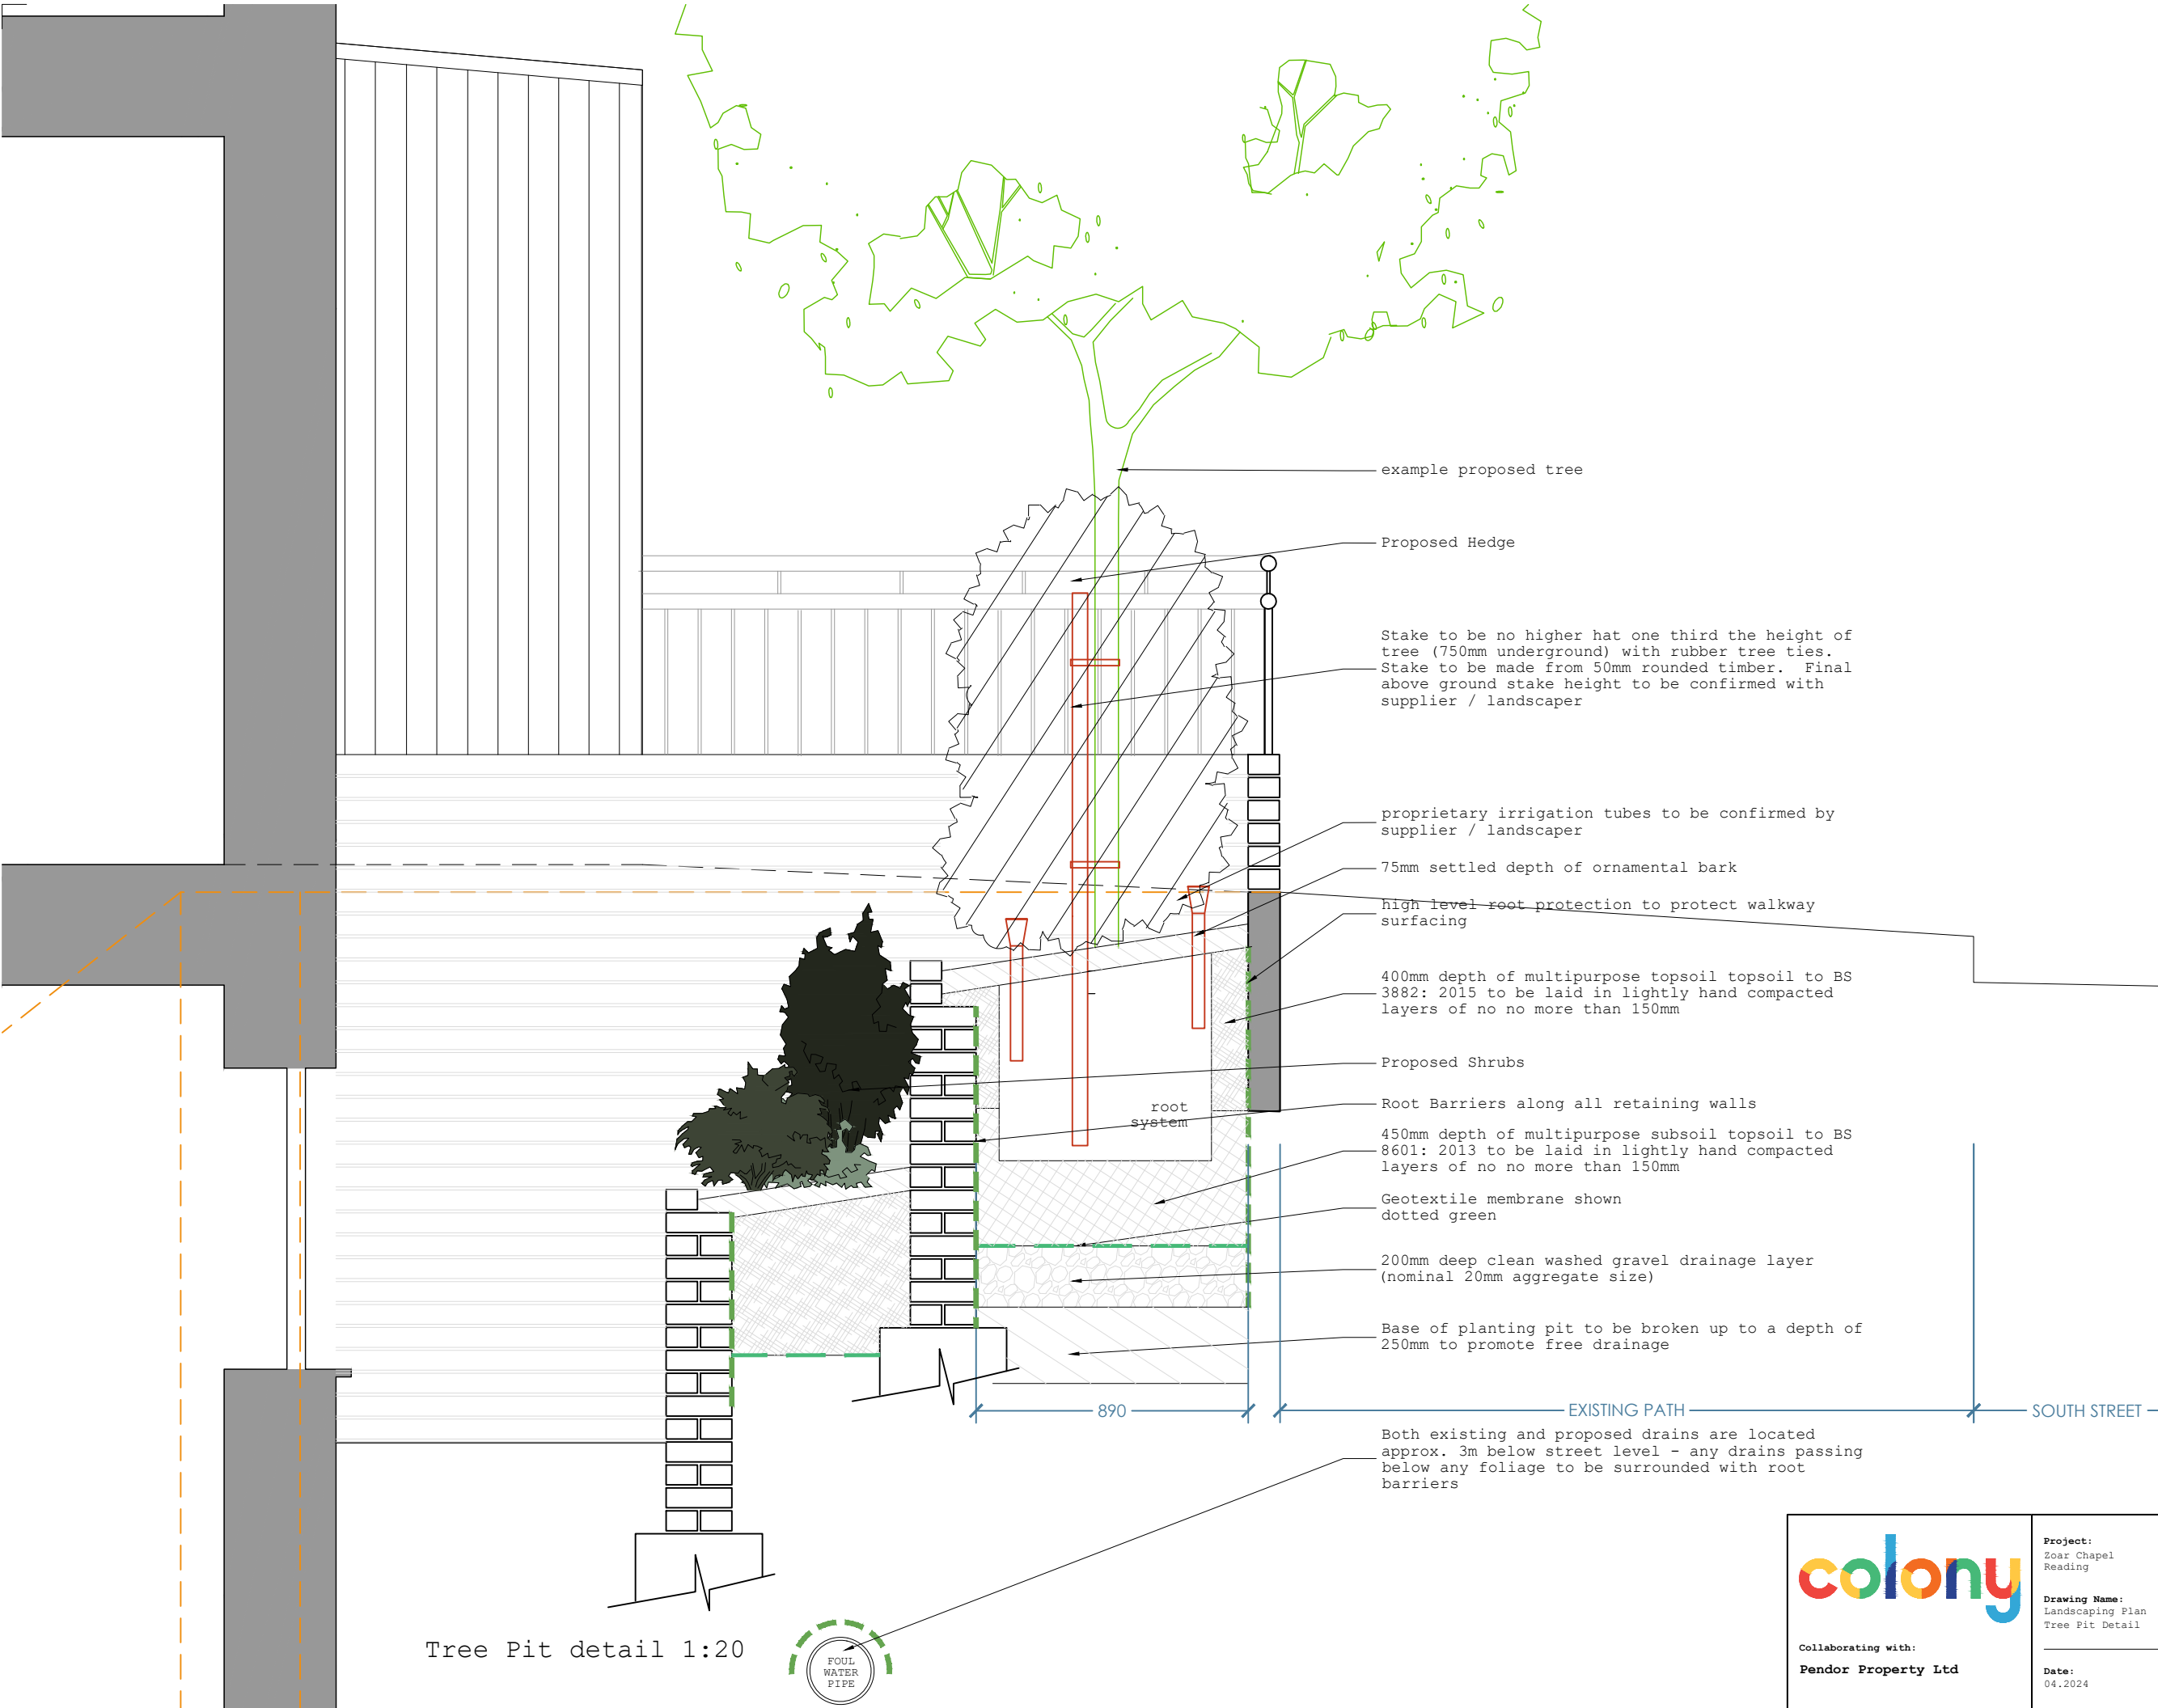

|                                                                                       |                           |                       |                                                             |                            |   |    |
|---------------------------------------------------------------------------------------|---------------------------|-----------------------|-------------------------------------------------------------|----------------------------|---|----|
|  |                           |                       | <b>Project:</b><br>Zoar Chapel<br>Reading                   |                            | <br><b>Chartered Practice</b>                                                              |    |
| Collaborating with:<br><b>Pendor Property Ltd</b>                                     |                           |                       | <b>Drawing Name:</b><br>Landscaping Plan<br>Tree Pit Detail |                            |   |    |
| <b>Job:</b><br>332                                                                    | <b>Drawing:</b><br>CON09a | <b>Revision:</b><br>B | <b>Date:</b><br>04.2024                                     | <b>Status:</b><br>planning | <b>Colony Architects Ltd.</b><br>The Wine Store, Brewery Court,<br>Theale, Reading, RG7 5AJ<br><b>+44 (0)118 380 0328</b><br>hello@colonyarchitects.com<br>colonyarchitects.com |    |
|                                                                                       |                           |                       | <b>Drawn By:</b><br>IP                                      | <b>Checked By:</b><br>EM   |   |    |
| 1:20                                                                                  |                           |                       | 0.5                                                         | 01                         | 1.5   | 02 |